

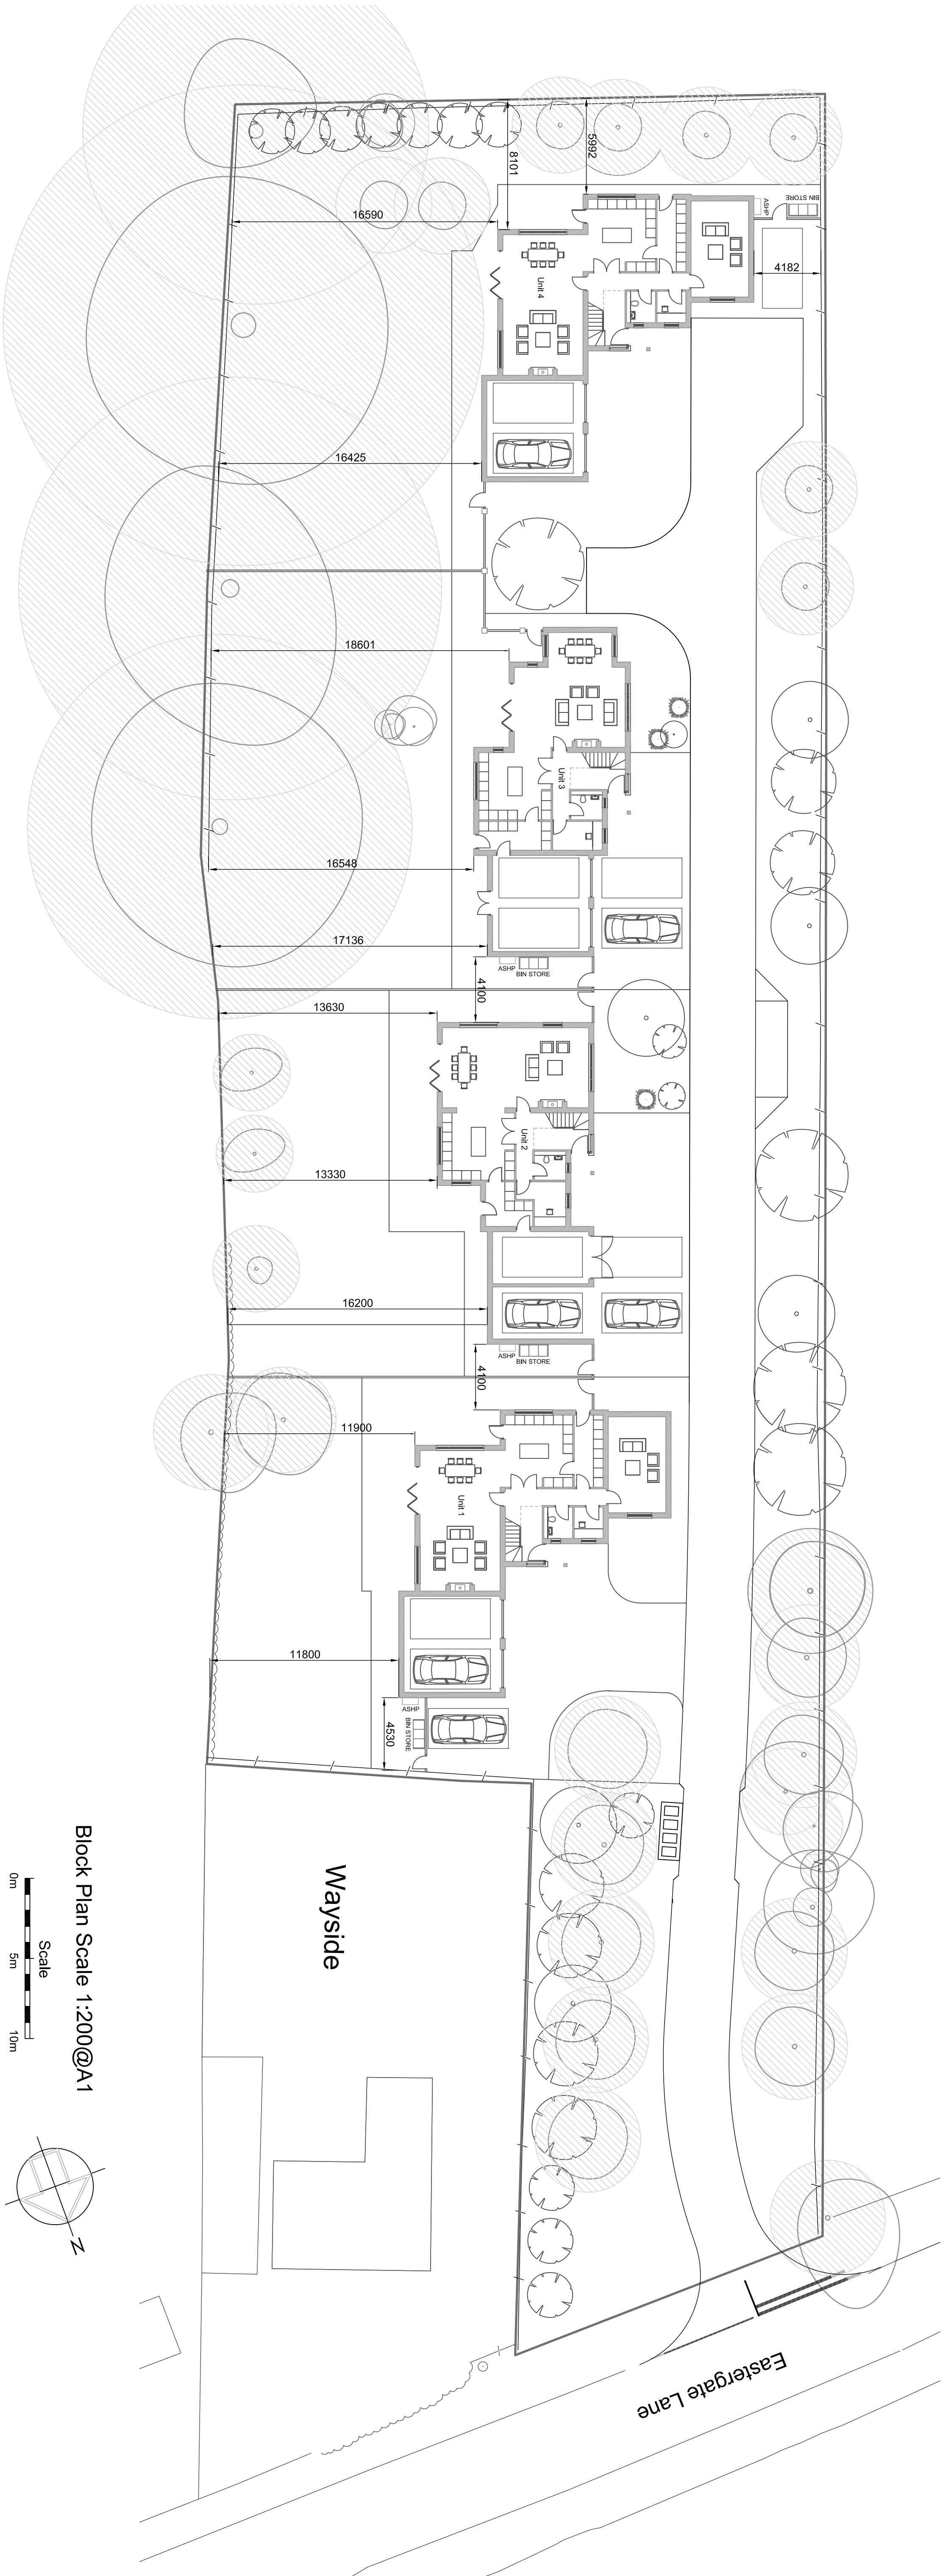


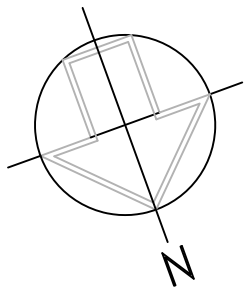

Block Plan Scale 1:200@A1

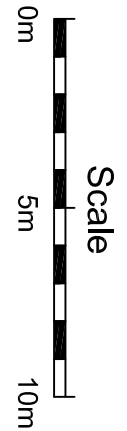

Figured dimensions and levels to be used.

Any inaccuracies must be notified to the architect.

architect.

Detail drawings and large scale drawings take precedence over smaller drawings.

Note: All references to structural elements are based on the structural engineers drawings. Refer to the S/E Drawings for construction dwgs.

Revisions:

Revisions:	
A	Alignment Revised 03-11-2021
B	Main Road Introduced 06-11-2021
C	Unit 1, 2, 3, 4 Dimensions Added
D	Site Plan Revised 09-12-2021
E	Site Plan Revised 19-12-2021
F	Site Plan Revised 21-12-2021
G	Detail Changed 31-01-2022
H	Detail Changed 11-03-2022
I	Detail Changed 10-05-2022
J	Dimensions Added 23-05-2022
K	
L	

THIS DRAWING IS COPYRIGHT

ConceptWorld - Architects - Designers registered - Conceptworld Ltd - 8 Main Street - Bilton - Rugby - Warwickshire CV22 7NB

PLANNING	
BUILDING CONTROL	
DESIGN	
CONSTRUCTION	Approved

conceptworld
architects | designers

8 Main Street | Bilton | Rugby | Warwickshire | CV22 7NB
Tel: 07555 521451 Email: conceptworld@bilton.com

Contract: PROPOSED RESIDENTIAL DEVELOPMENT OF 4 HOUSES
LAND ADJACENT TO WAYSIDE, EASTERGATE LANE

Title: SITE BLOCK PLAN

Drawing No.	Rev.
1194/A/01	L

Scale: 1:200@A1
Date: NOV2021
Drawn: GI
Checked: