



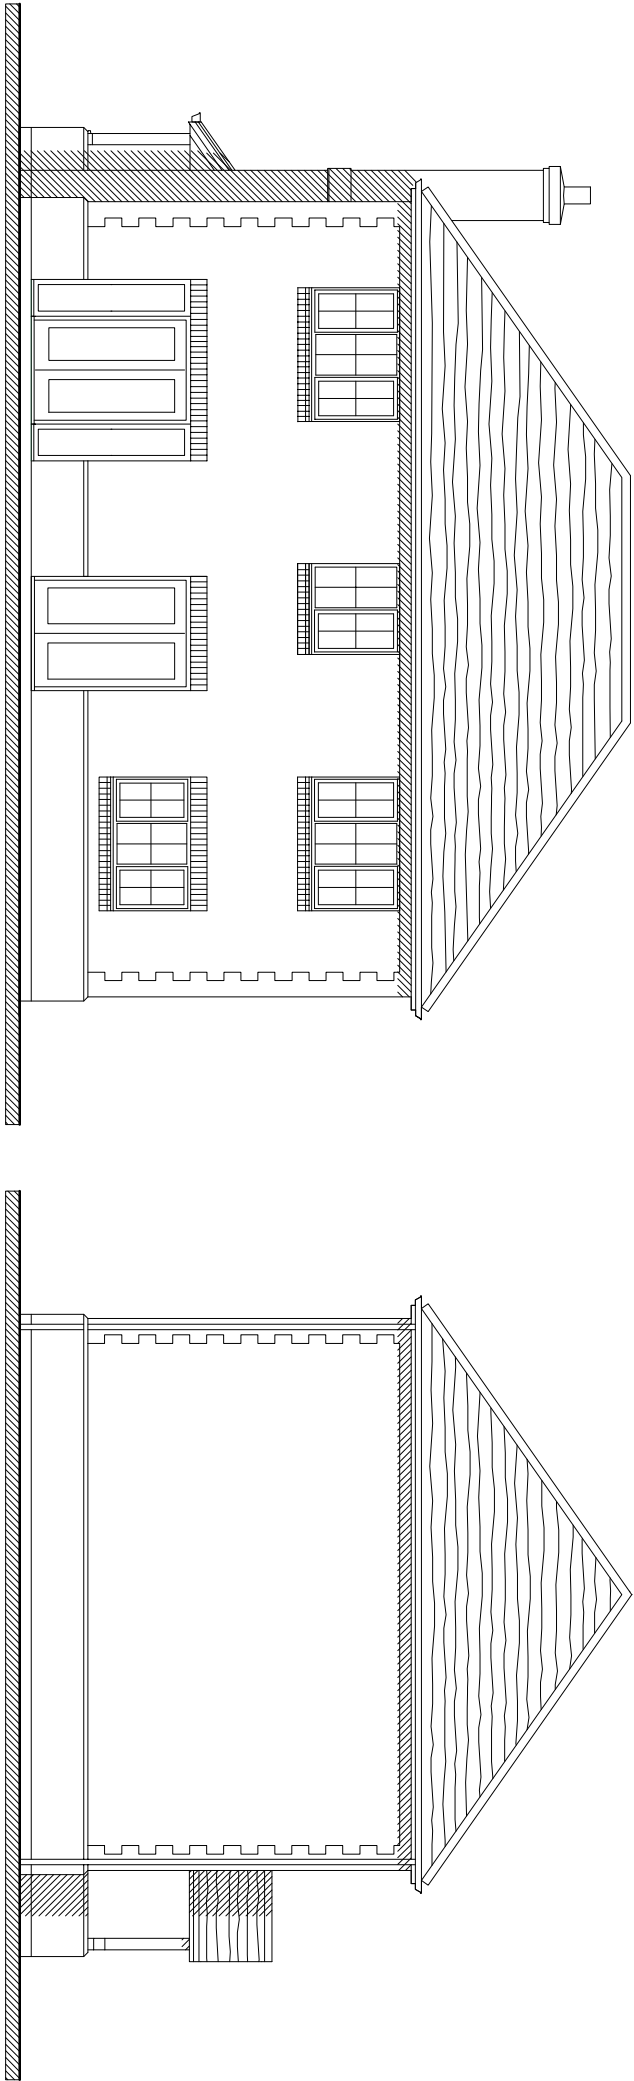

Plot 5 North Elevation

Plot 5 West Elevation

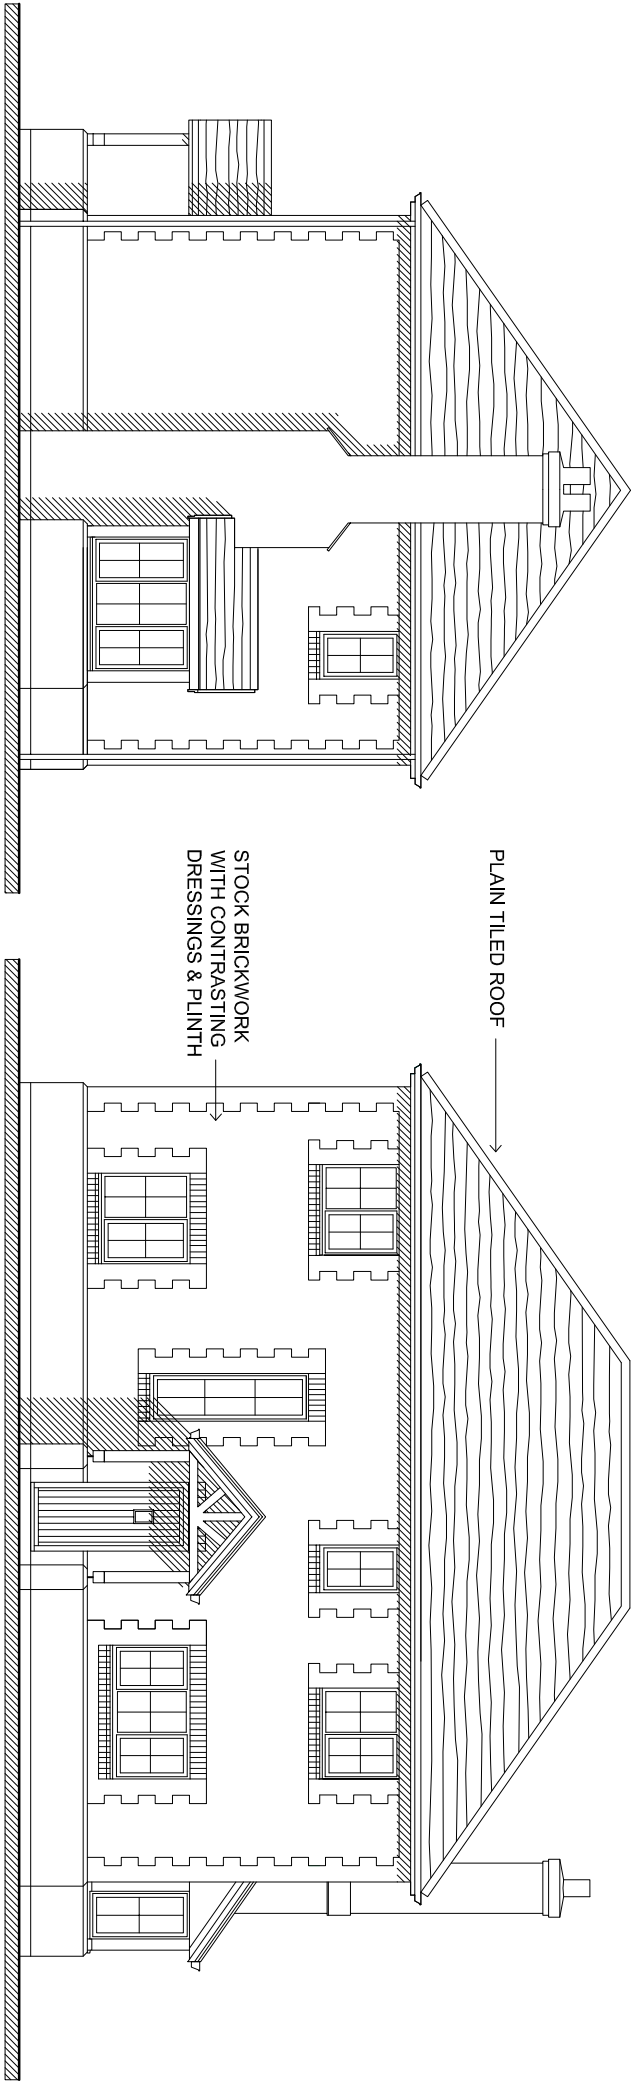

Plot 5 East Elevation

Plot 5 South Elevation



Project	Land at Lake Lane Barnham		For Seaward Properties Ltd.		Studio Lack Architecture Studio Lack Ltd 17 Beech Avenue, Chichester 01243 782886 nhdas.lack@live.com
			Date Oct 2016	Scale 1/100 @ A3 size	
Drawing	Plot 5 Elevations		Drawing number 36		