




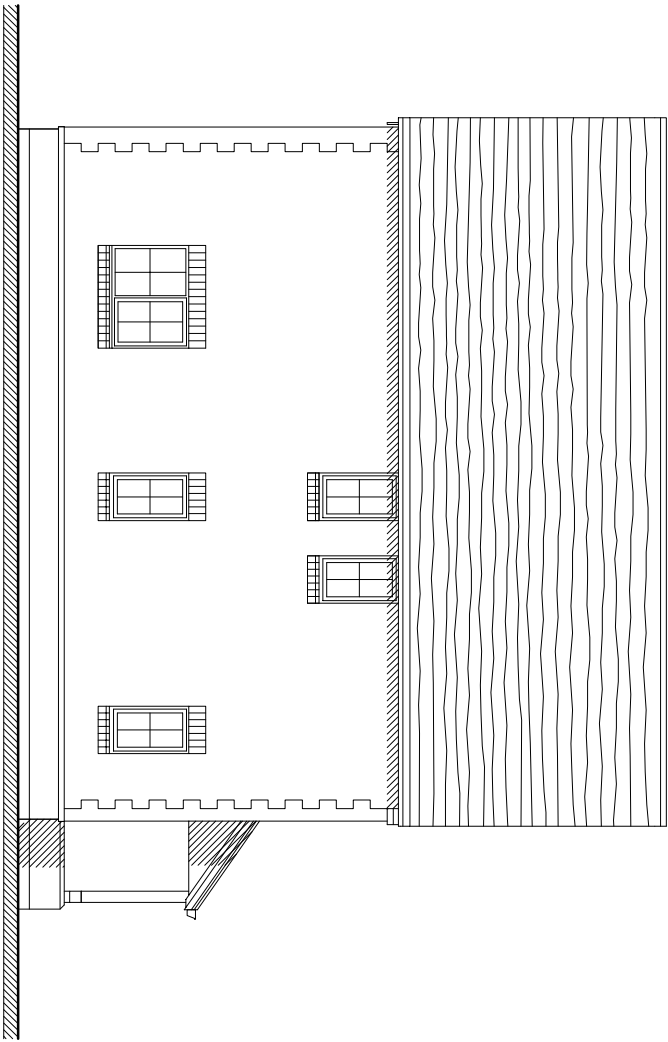


West Elevation Plot 3

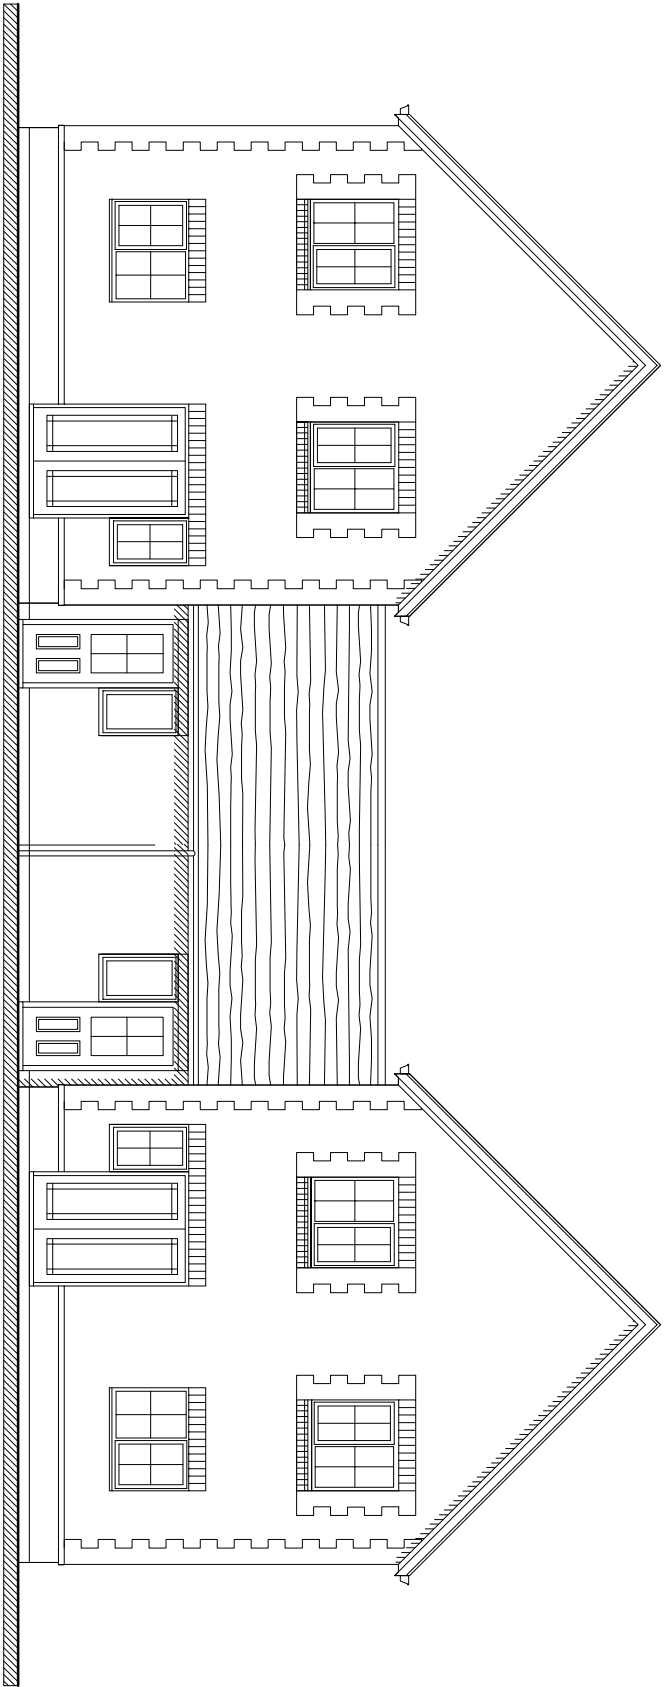

Plot 4 North Elevation Plot3

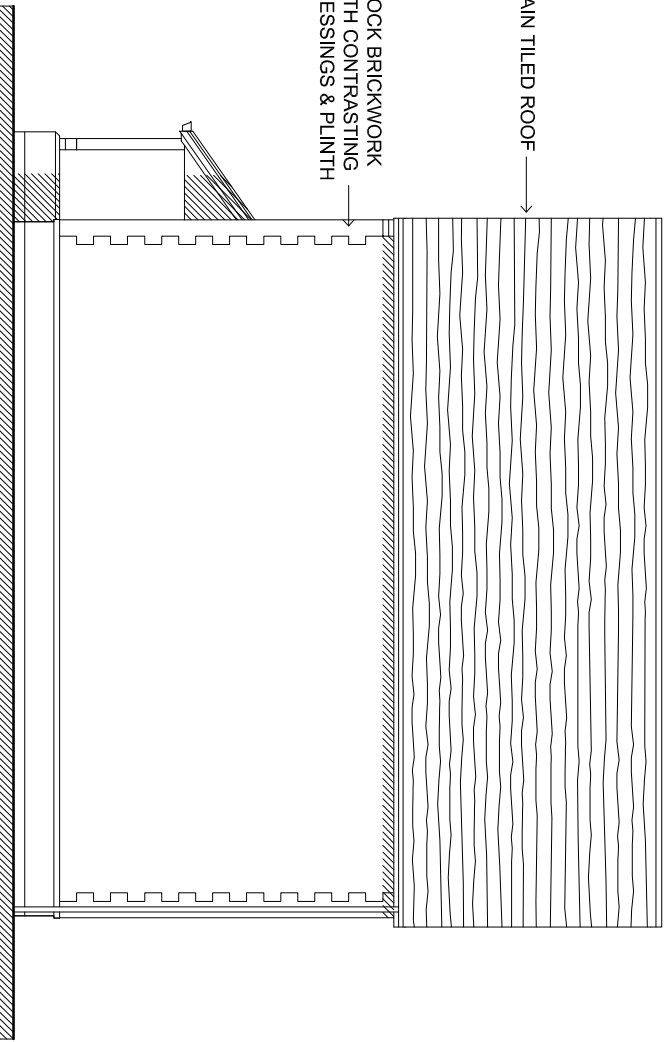

East Elevation Plot 4

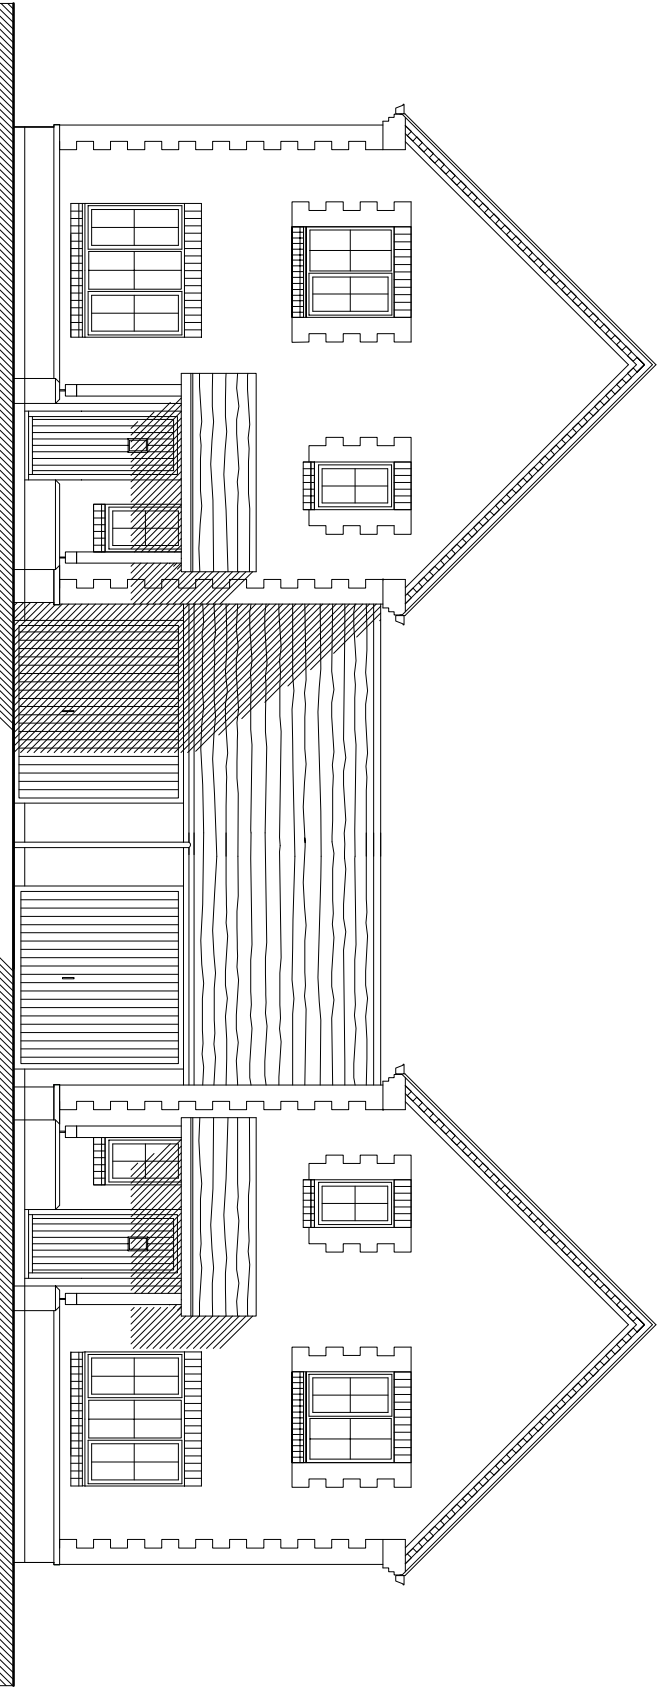

Plot 3 South Elevation Plot 4



Rev A 09/01/17 First Floor window to West Elevation amended.			For		Studio Lack Architecture	
Project	Land at Lake Lane Barnham		Date	Oct 2016	Scale	1/100 @ A3 size
Drawing	Plots 3 & 4 Elevations		Drawing number	34A		Studio Lack Ltd 17 Beech Avenue, Chichester 01243 782886 ncholas.lack@live.com