
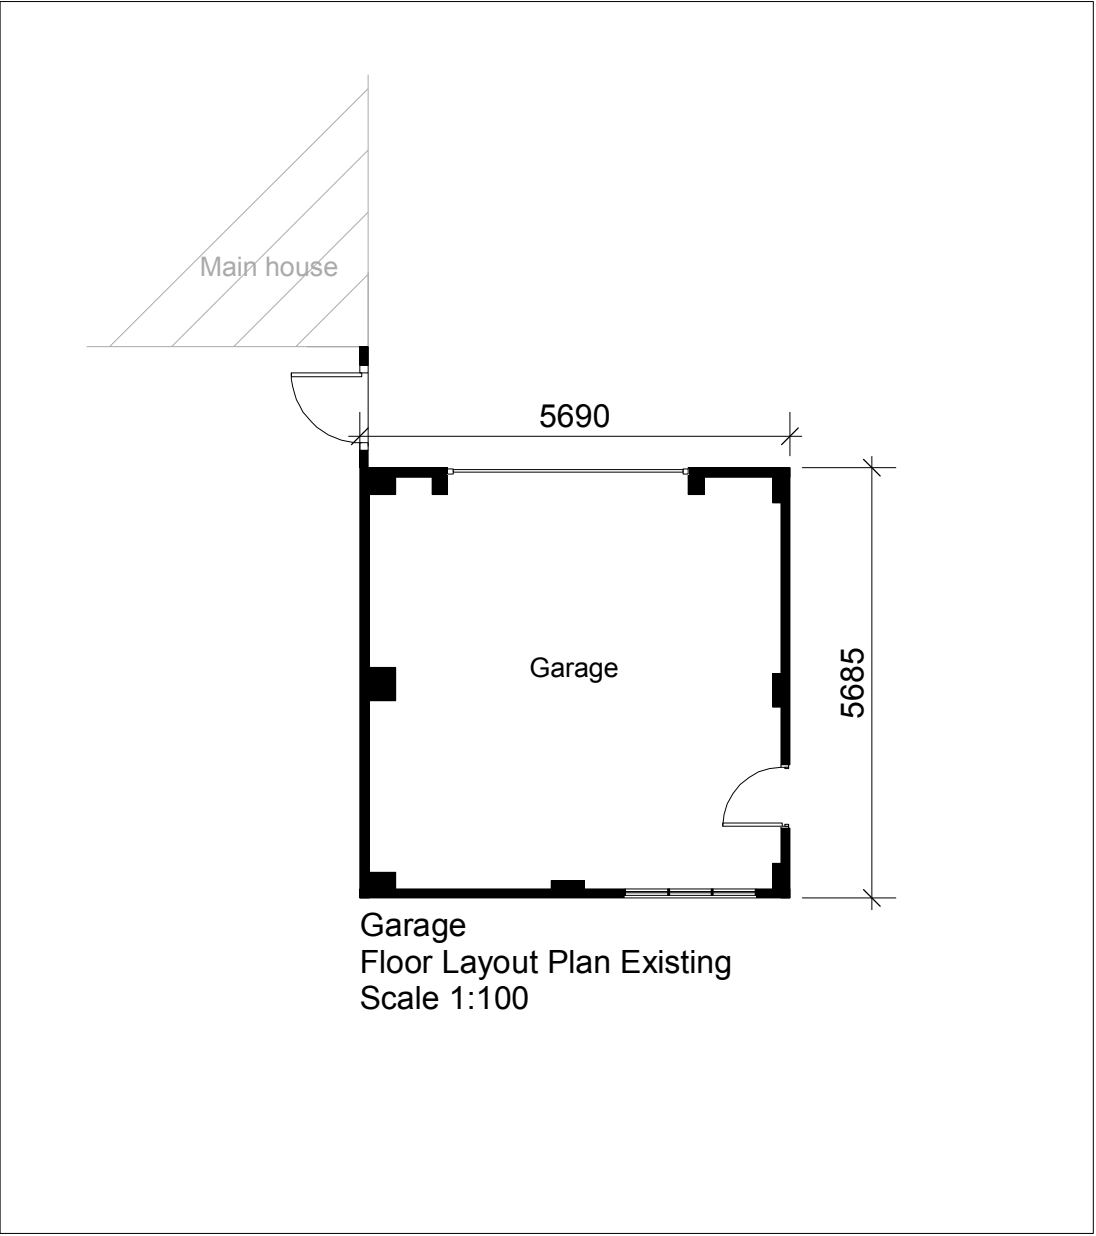


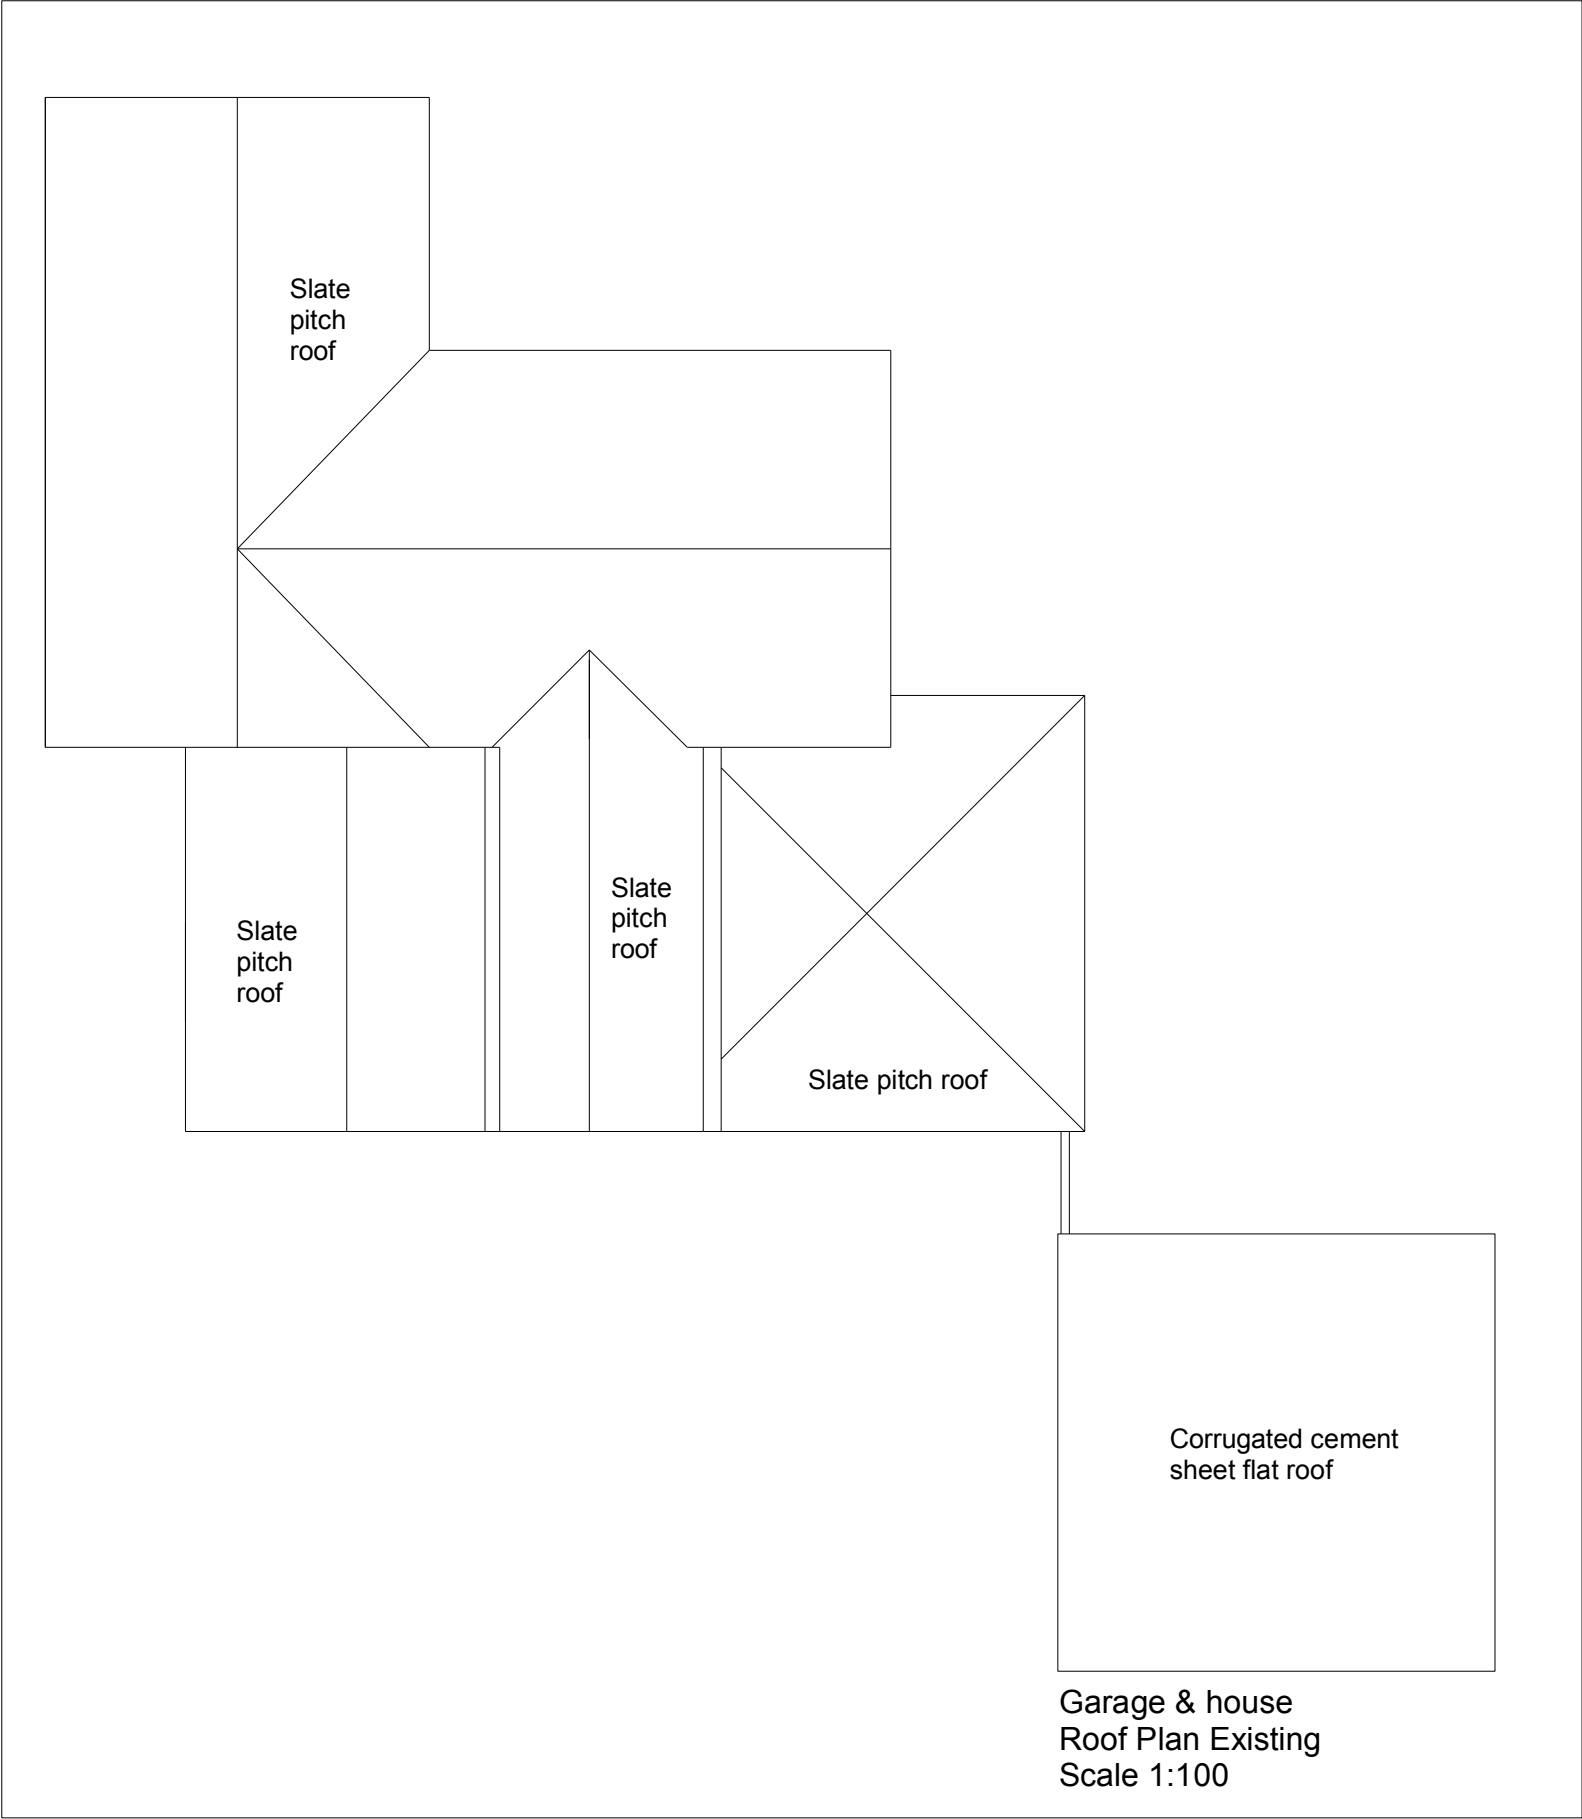

Notes:
Ground and First Floor Layout Plan Proposed of main house is not shown and remains as existing. This is not affected by the proposal and remains unchanged.

All dims and details to be checked on site prior to any commencement of work. This plan is not a full specification or schedule of work and has been produced solely for the purpose of obtaining the necessary local authority consents/approvals For Party Wall etc. Act 1996 see Government booklet or website.	Status:		Client: Mr Howell-Richardson Ravenhurst Church Lane Barnham West Sussex PO22 0DG	Revision: A	Project: Garage
	Preliminary	☐ Tender ☐		Scale: 1:100@A3	Content: Existing floor and roof plans
	Planning	☒ Construction ☐		Date: July 20	
	Building Regulations	☐ As Built ☐		Dwg No: HR002	