

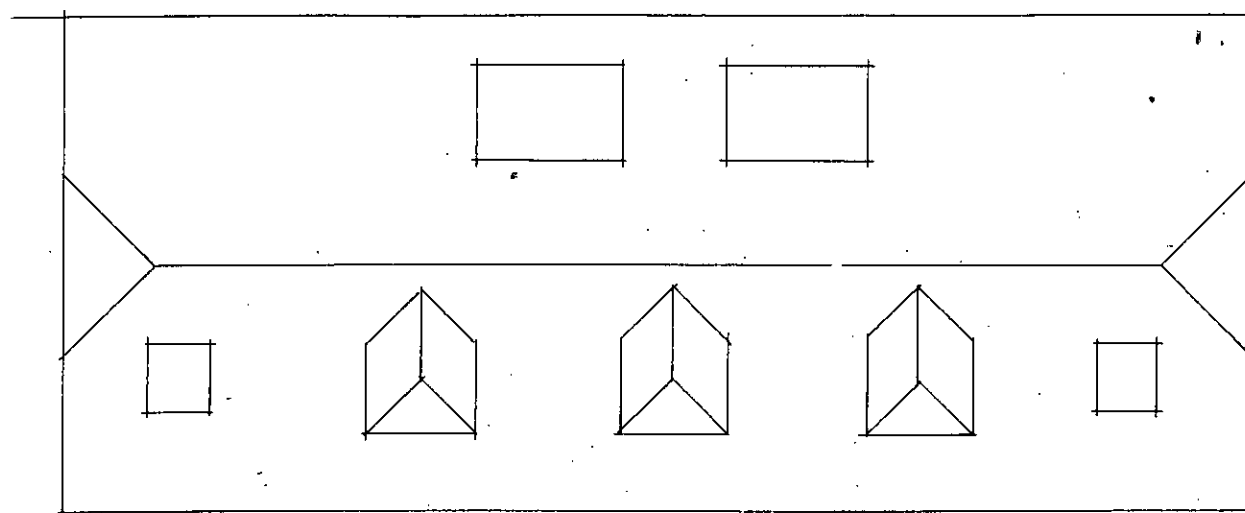


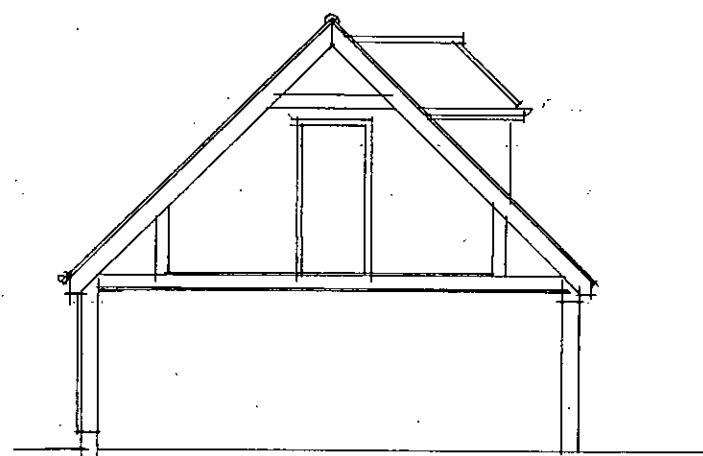


Roof plan



Scale 1:100 at A3

 

Section AA

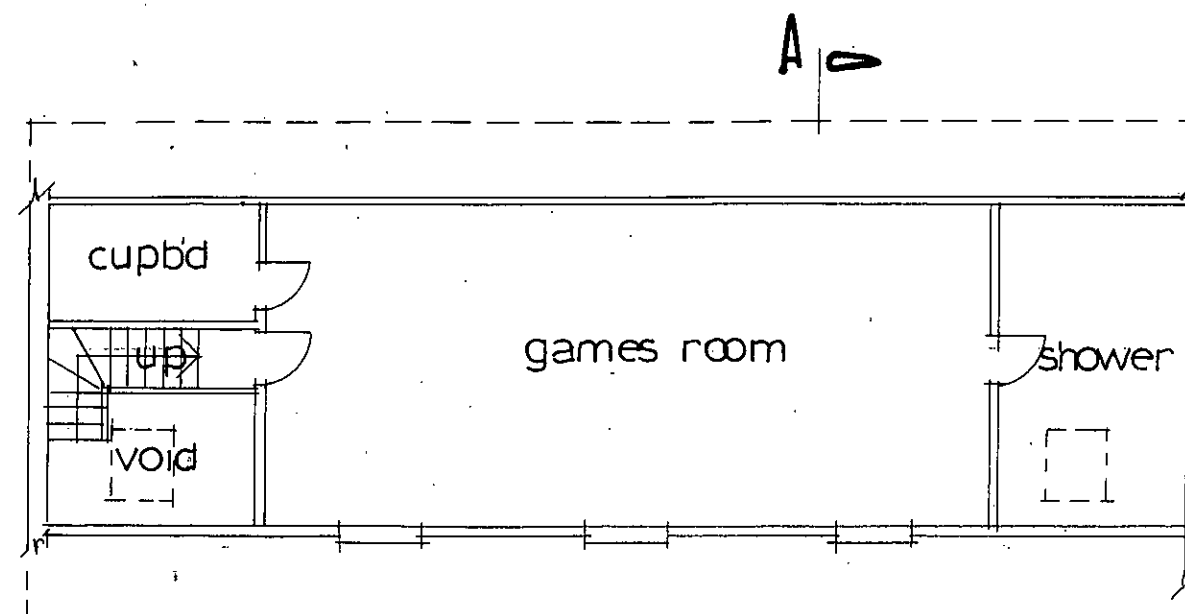

First floor plan

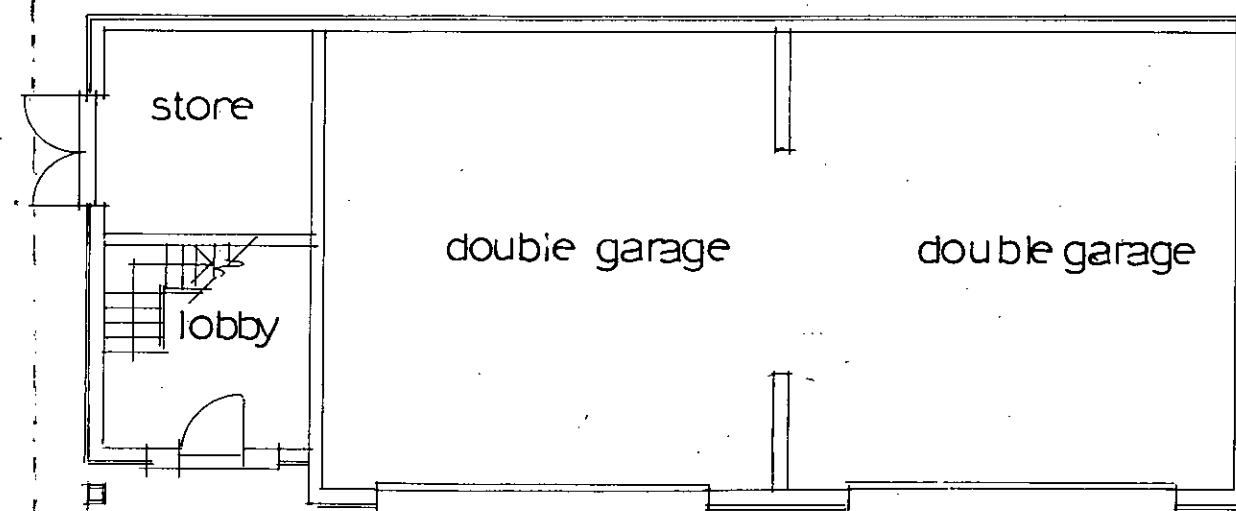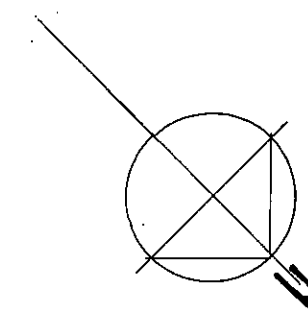

Ground floor plan

RJCA Chartered Architects

The White House, 2 Lavant Road
Chichester, West Sussex PO19 5RQ

Tel: 01243 779600

Mobile: 07973435493

Email: rjcatkinson@btinternet.com

Project Name: Grove house, Barnham

Drawing: Proposed garage building – scale 1:100 @ A3

Drawing Number: 2012/36/02

Rev.