



NOTES				
This drawing is the copyright of Thrive Ltd ©. All rights reserved. Ordnance Survey Data © Crown Copyright. All rights reserved. Licence No. 100007359. DO NOT scale from this drawing. Contractors, Sub Contractors and Suppliers are to check all relevant dimensions and levels of the site and building before commencing any shop drawings or building work. Any discrepancies should be recorded to the Architect. Where applicable this drawing is to be read in conjunction with the Consultants' drawings.				
REV	DESCRIPTION	DATE	AUTHOR	CHK'D
A	Status changed to planning.	02/18	FK	

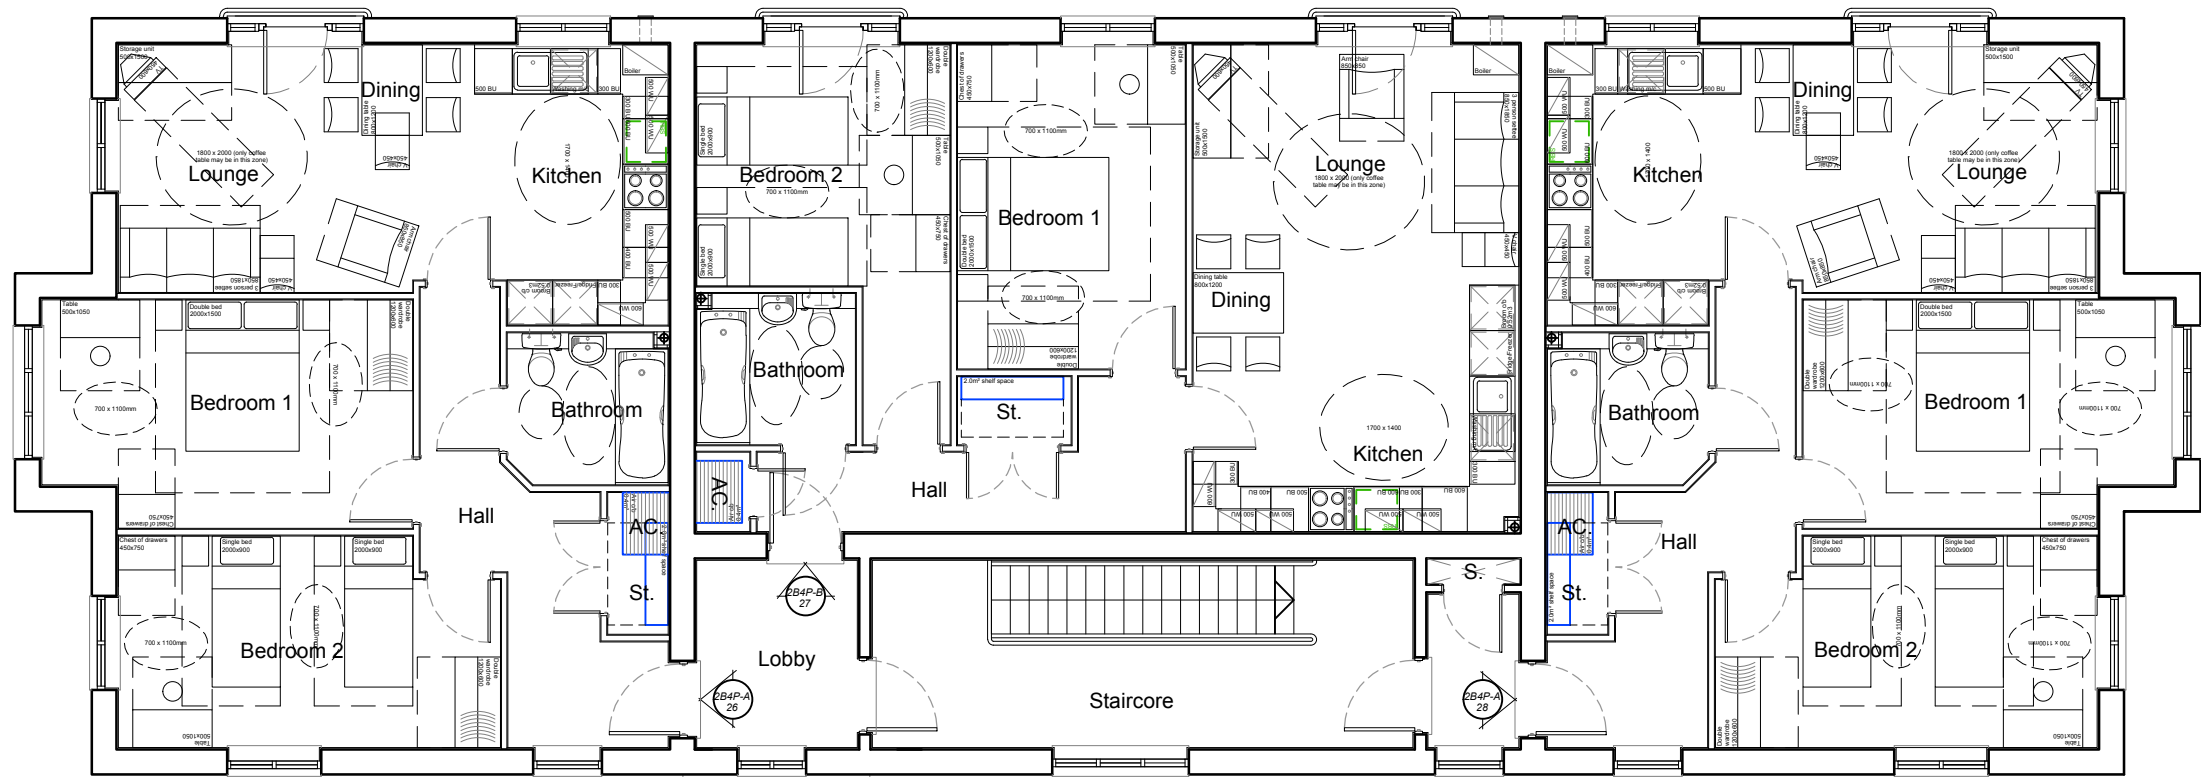

Second Floor Plan




Front Elevation

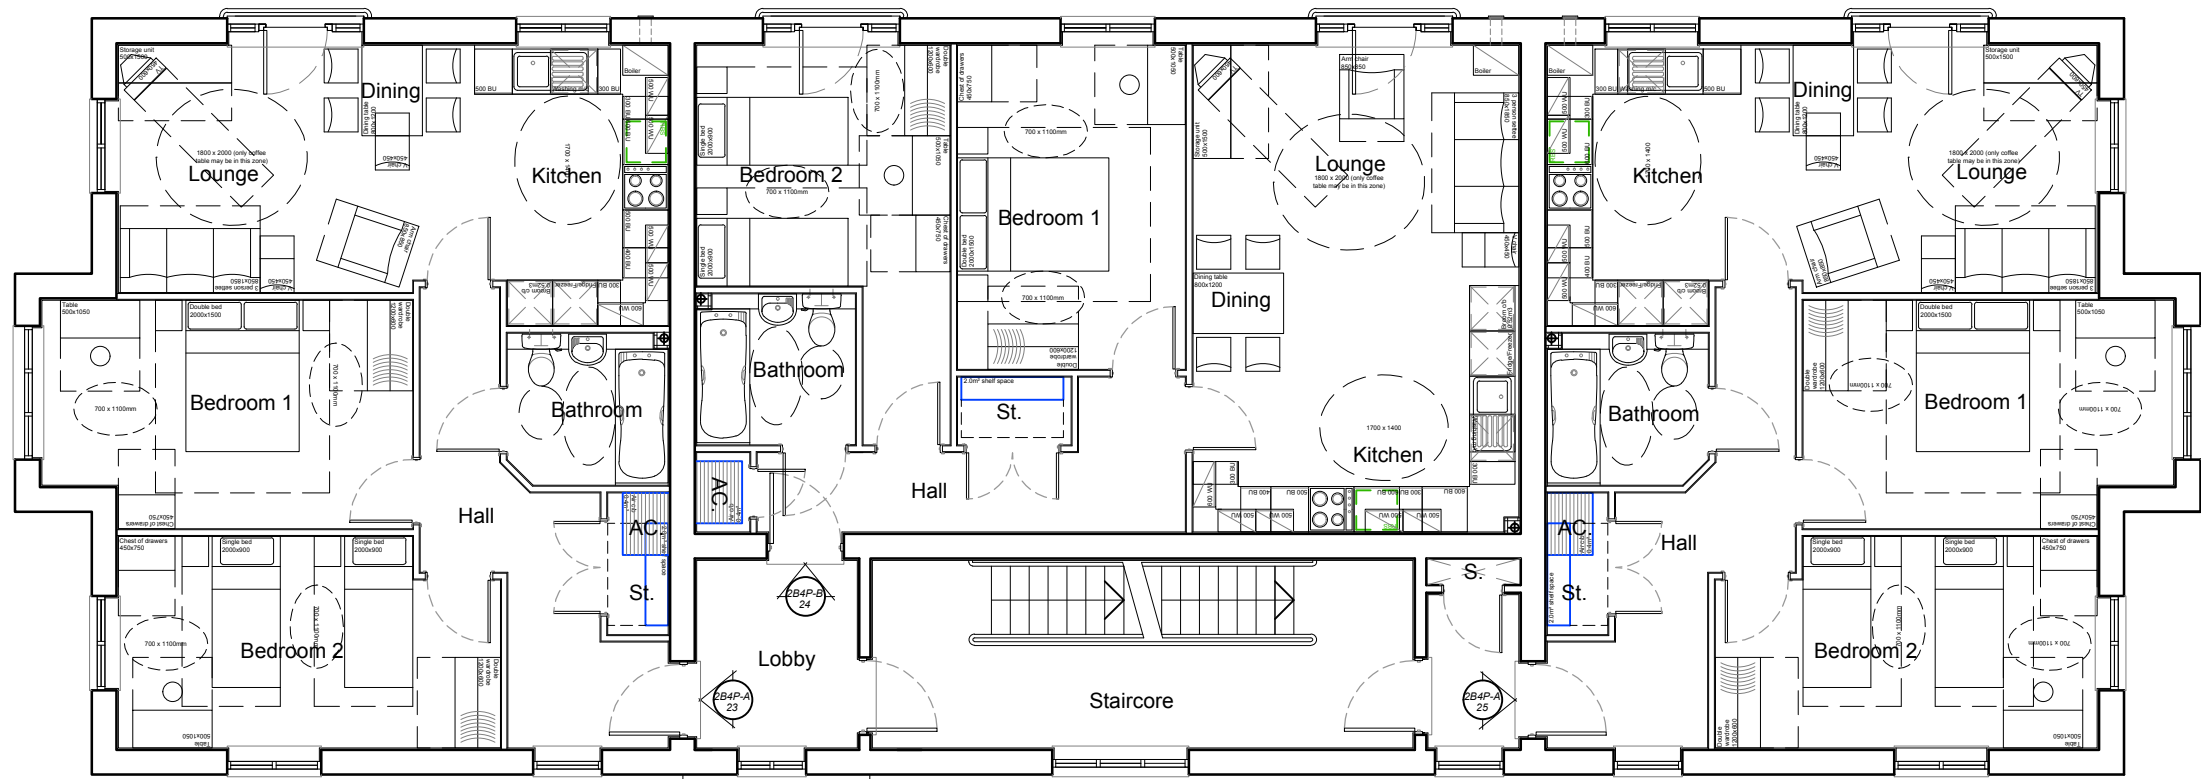

First Floor Plan



Rear Elevation

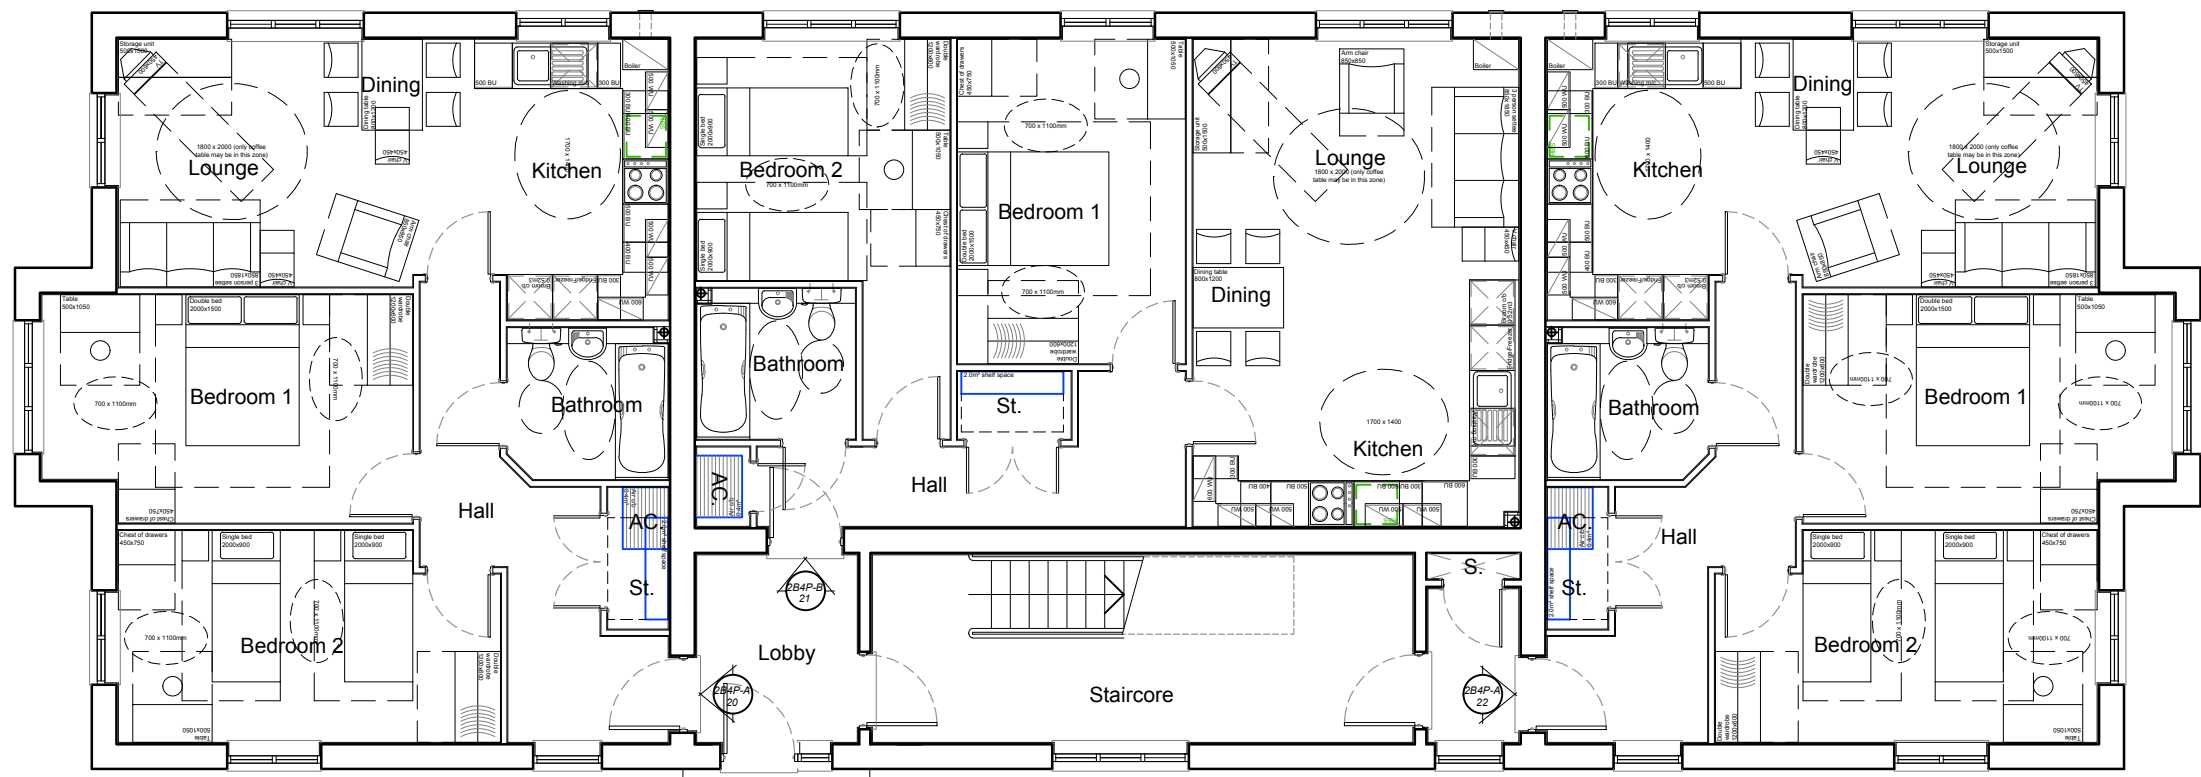

Ground Floor Plan



Side Elevation



Side Elevation



PLANNING



Romsey Office

Building 300, The Grange, Romsey Road, Michelmersh, SO51 0AE
t: 01794 367703 f: 01794 367276 www.thrivearchitects.co.uk

PROJECT
Lillies
Yapton Road, Barnham
Matthew Homes

DRAWING
Flat Block
Floor Plans & Elevations
Plots 20-28

SCALE DATE AUTHOR CHK'D
1:100 @ A1 Feb 18 FK

JOB NO. DRAWING NO. REV
MATT151202 Flat Block.pe A

CLIENT REF.

Housetype	2B4P	Variation	A	Housetype	2B4P	Variation	B	PLOT No. As Drawn - 20-28 Handed -
Bedrooms	2	Persons	4	Bedrooms	2	Persons	4	
Sq. ft. finish	754	Sq. m. finish	70.09	Sq. ft. finish	754	Sq. m. finish	70.02	
Sq. ft. structural	764	Sq. m. structural	70.97	Sq. ft. structural	763	Sq. m. structural	70.89	