



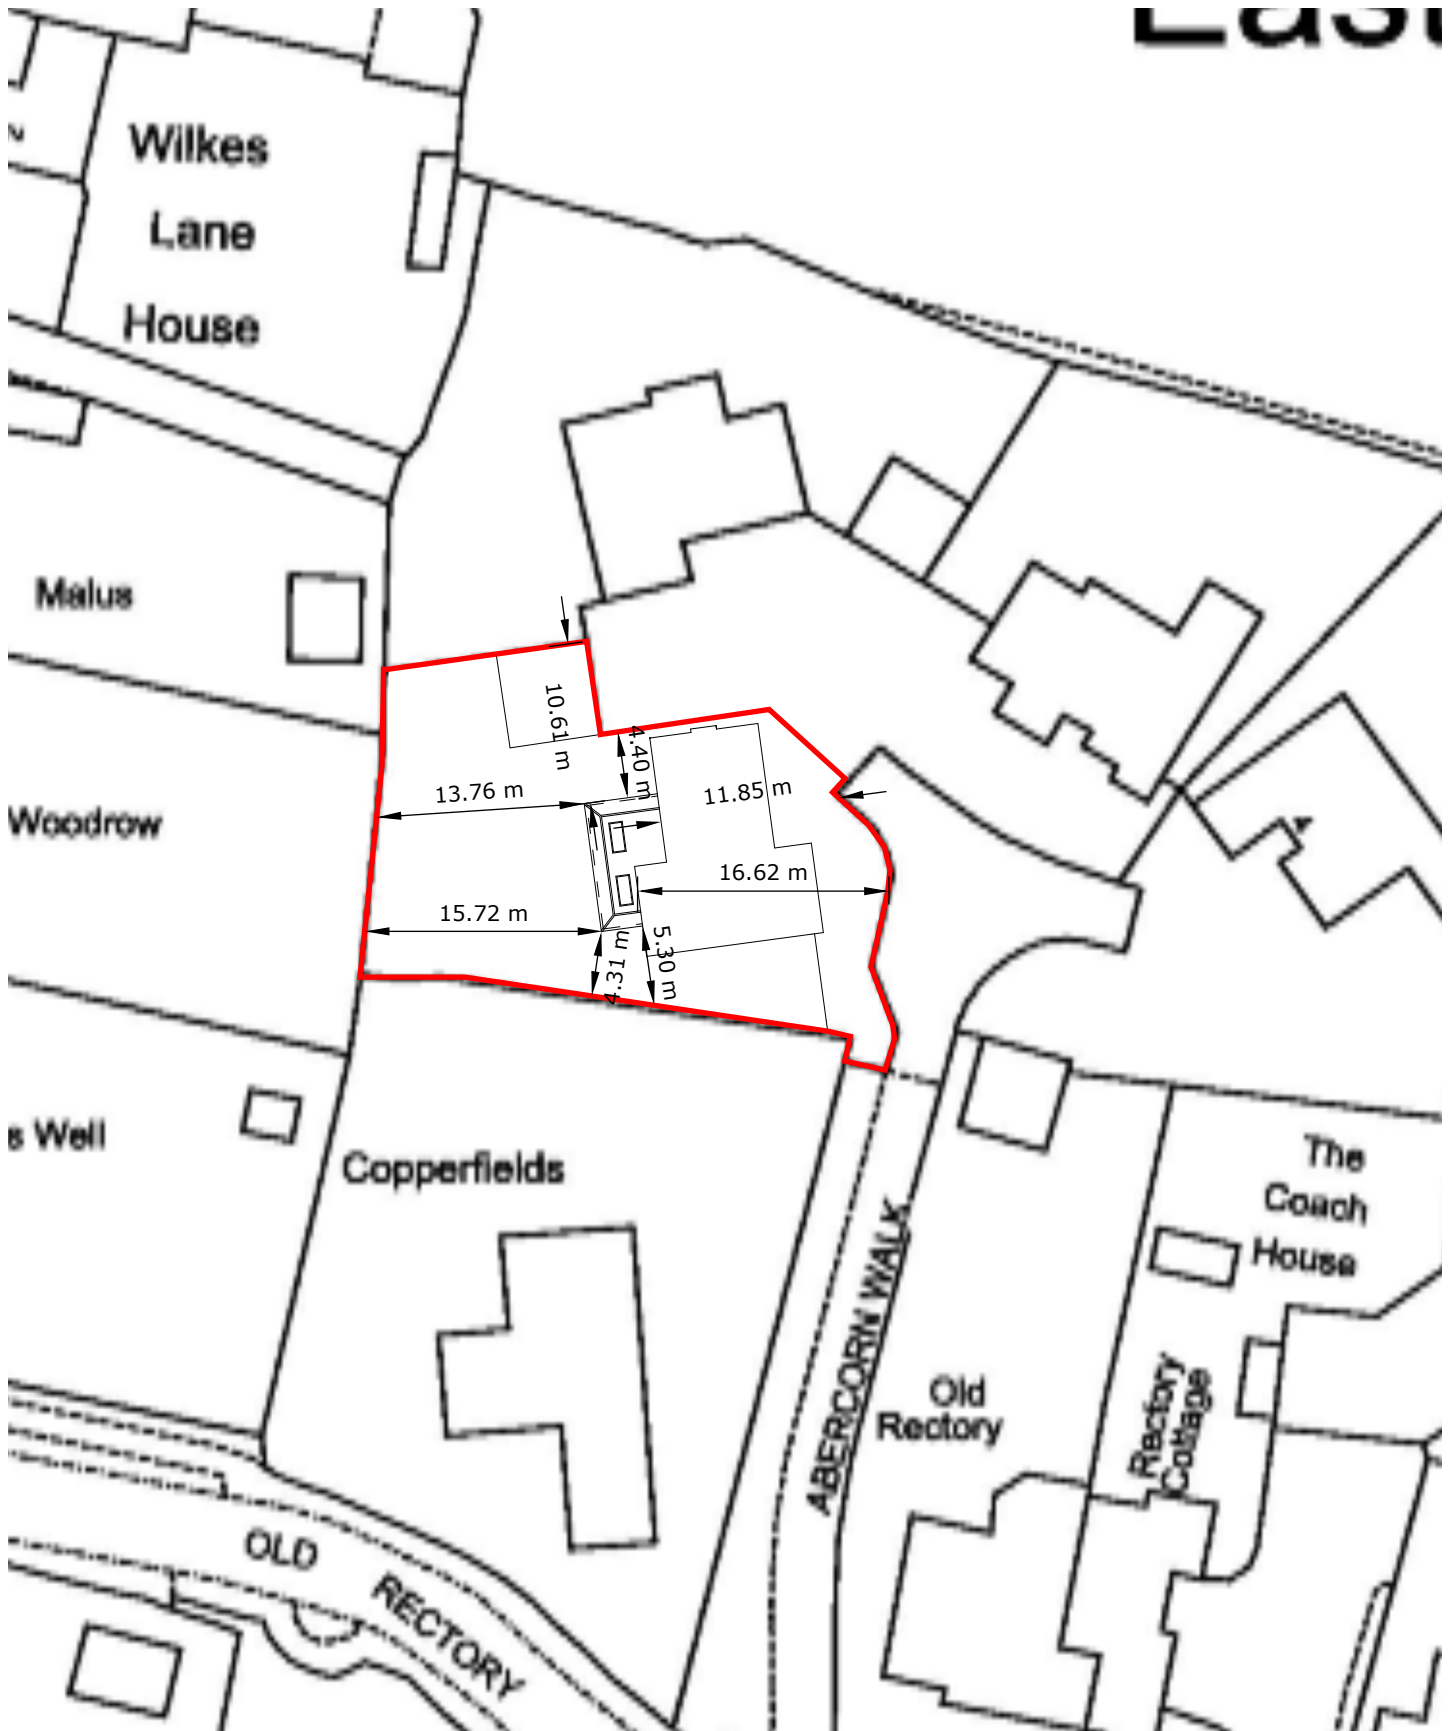

SITE PLAN:
1 ABERCORN WALK
EASTERGATE
CHICHESTER
PO20 3XE

DRWG No: DS/ HARRIMAN/ 04 REV 1
DATE: 07/ 06/ 2021

 

scale 1:500 @ A4