




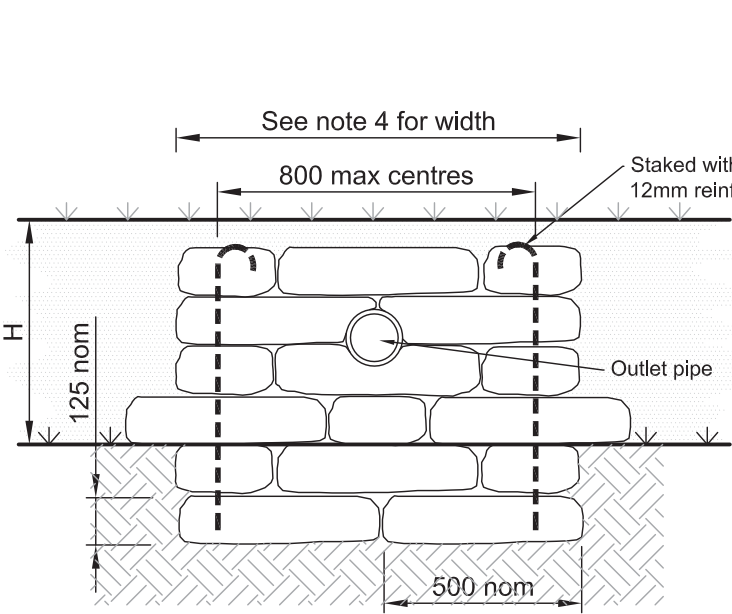


ELEVATION OF HEADWALL
OUTFALL TO POND / SIDE OF DITCH

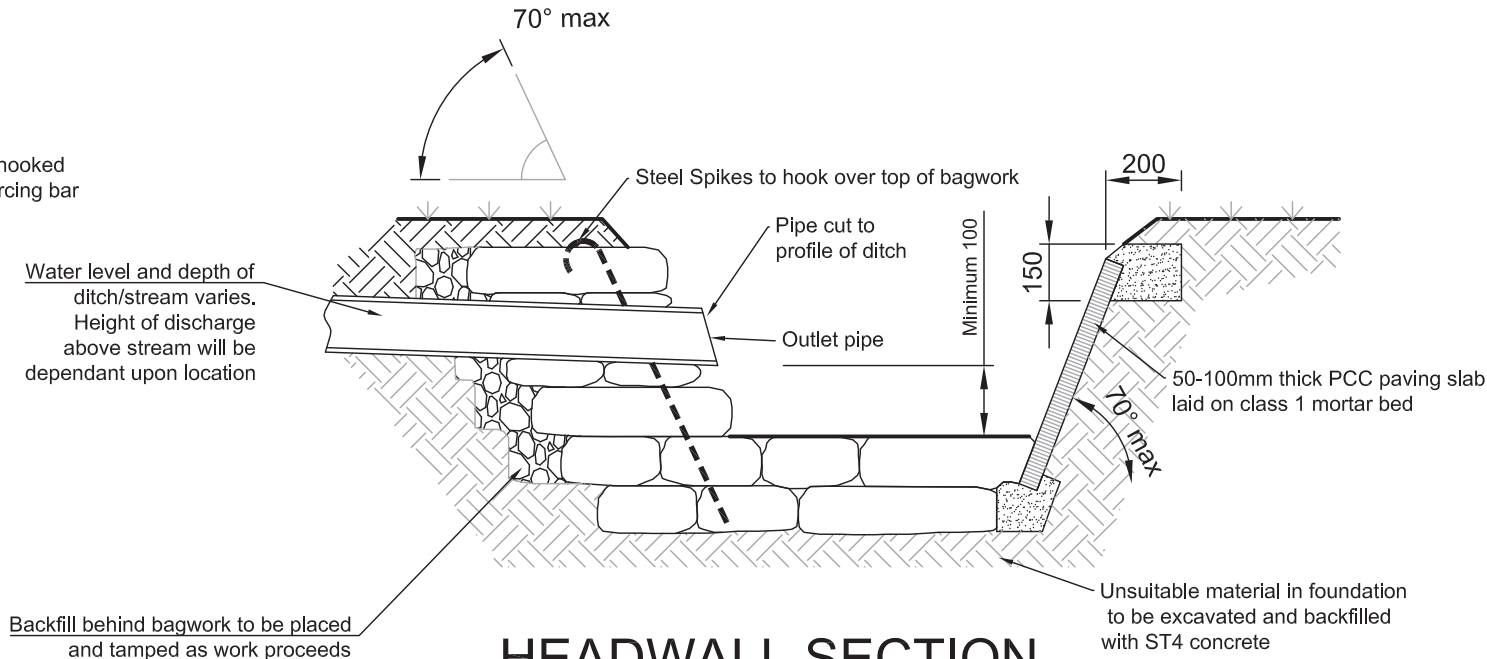

HEADWALL SECTION
OUTFALL TO SIDE OF DITCH

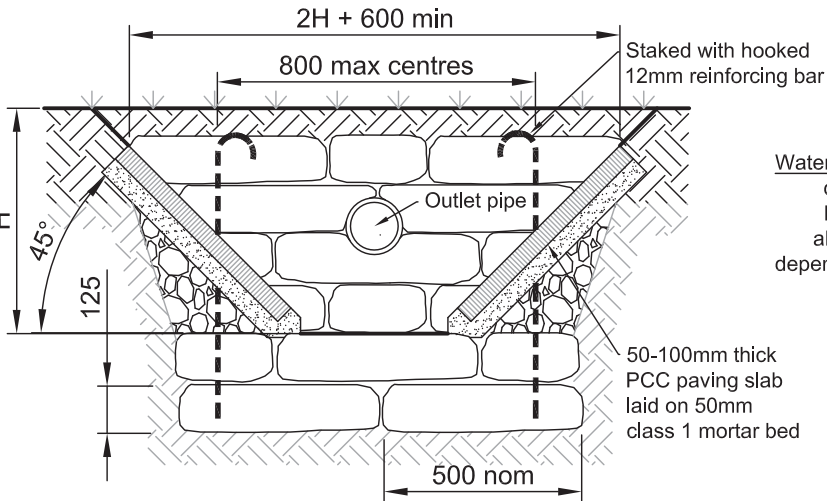

ELEVATION OF HEADWALL
OUTFALL TO END OF DITCH

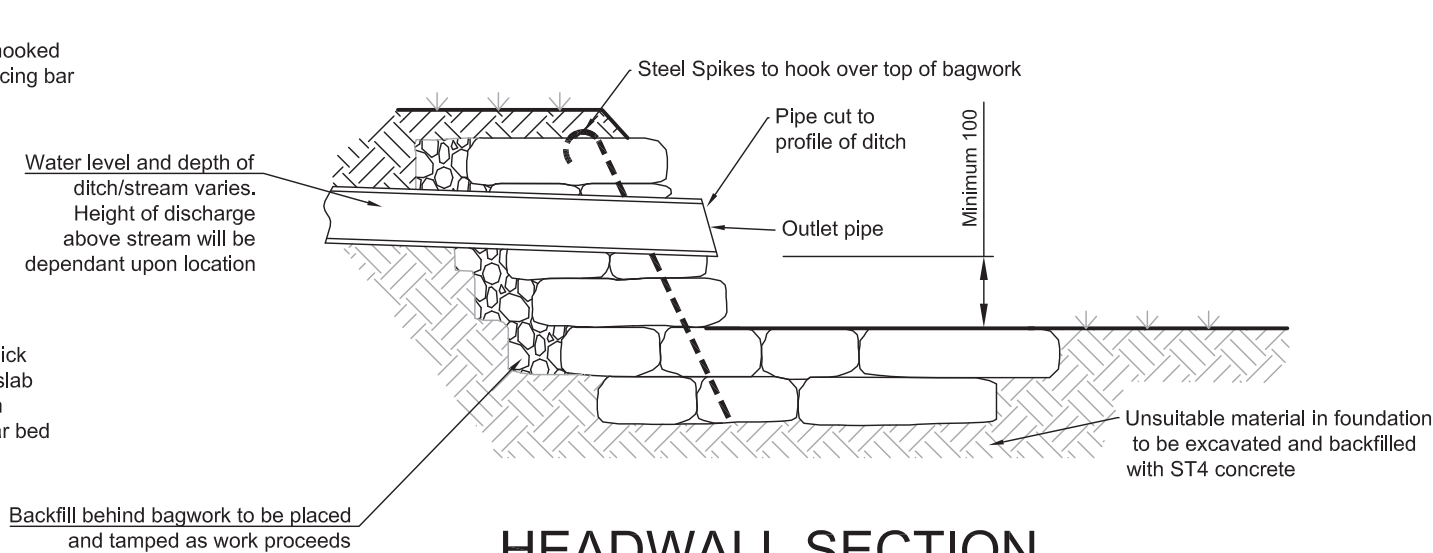

HEADWALL SECTION
OUTFALL TO POND / END OF DITCH

NOTES

1. Bags shall be of Hessian or Canvas and shall be of a size to provide a wall thickness of 500mm
2. Concrete bagwork shall be to Clause 519 and be three quarter filled with 25mm slump ST4 concrete immediately prior to placing with the ends sewn.
3. The bags shall be placed in a modified Flemish bond so as to 'break joint' with the mouths away from the surface and be tamped into position to form a rectangular block
4. Extent of outlet protection to be the greater of 1500mm or pipe diameter + 1200mm spanning the outlet pipe.
5. Headwall design may need to be adjusted to on site conditions following approval from WSCC Inspector
6. For vehicular crossings of ditches pipes shall be min 450mm diam and be set to invert of ditch. Ditch to be regraded to achieve satisfactory falls.
7. For H>600 appropriate vehicular or pedestrian containment shall be installed.
8. The nearest edge of any carriageway shall be set back at least H from the base of the ditch
9. All exposed pipework to be certified UV stable.

A	Note 9 added	DL	HM	25.04.17
Rev	Revision details	Chkd	Appd	Date
Drawn:	DJL		For comment	
Chkd:	GM		For tender	
Appd:	AH	X	For construction	
Date:	SEPT 2013		As constructed	
File ref:				
IWP Ref:				

West Sussex County Council
Infrastructure Group
County Hall,
West Street
Chichester
West Sussex
PO19 1RH
(01243) 642105



west
sussex
county
council

Project Name

Section 278/38 Highway Agreement
Standard Details

Drawing Title

Headwall Detail for pipe sizes up to 600 diam
Concrete Bagwork



Original Drawing Size :	A3
Scale :	1:20
Dimensions :	mm
Drawing No.	S278/38/23
Rev	A