


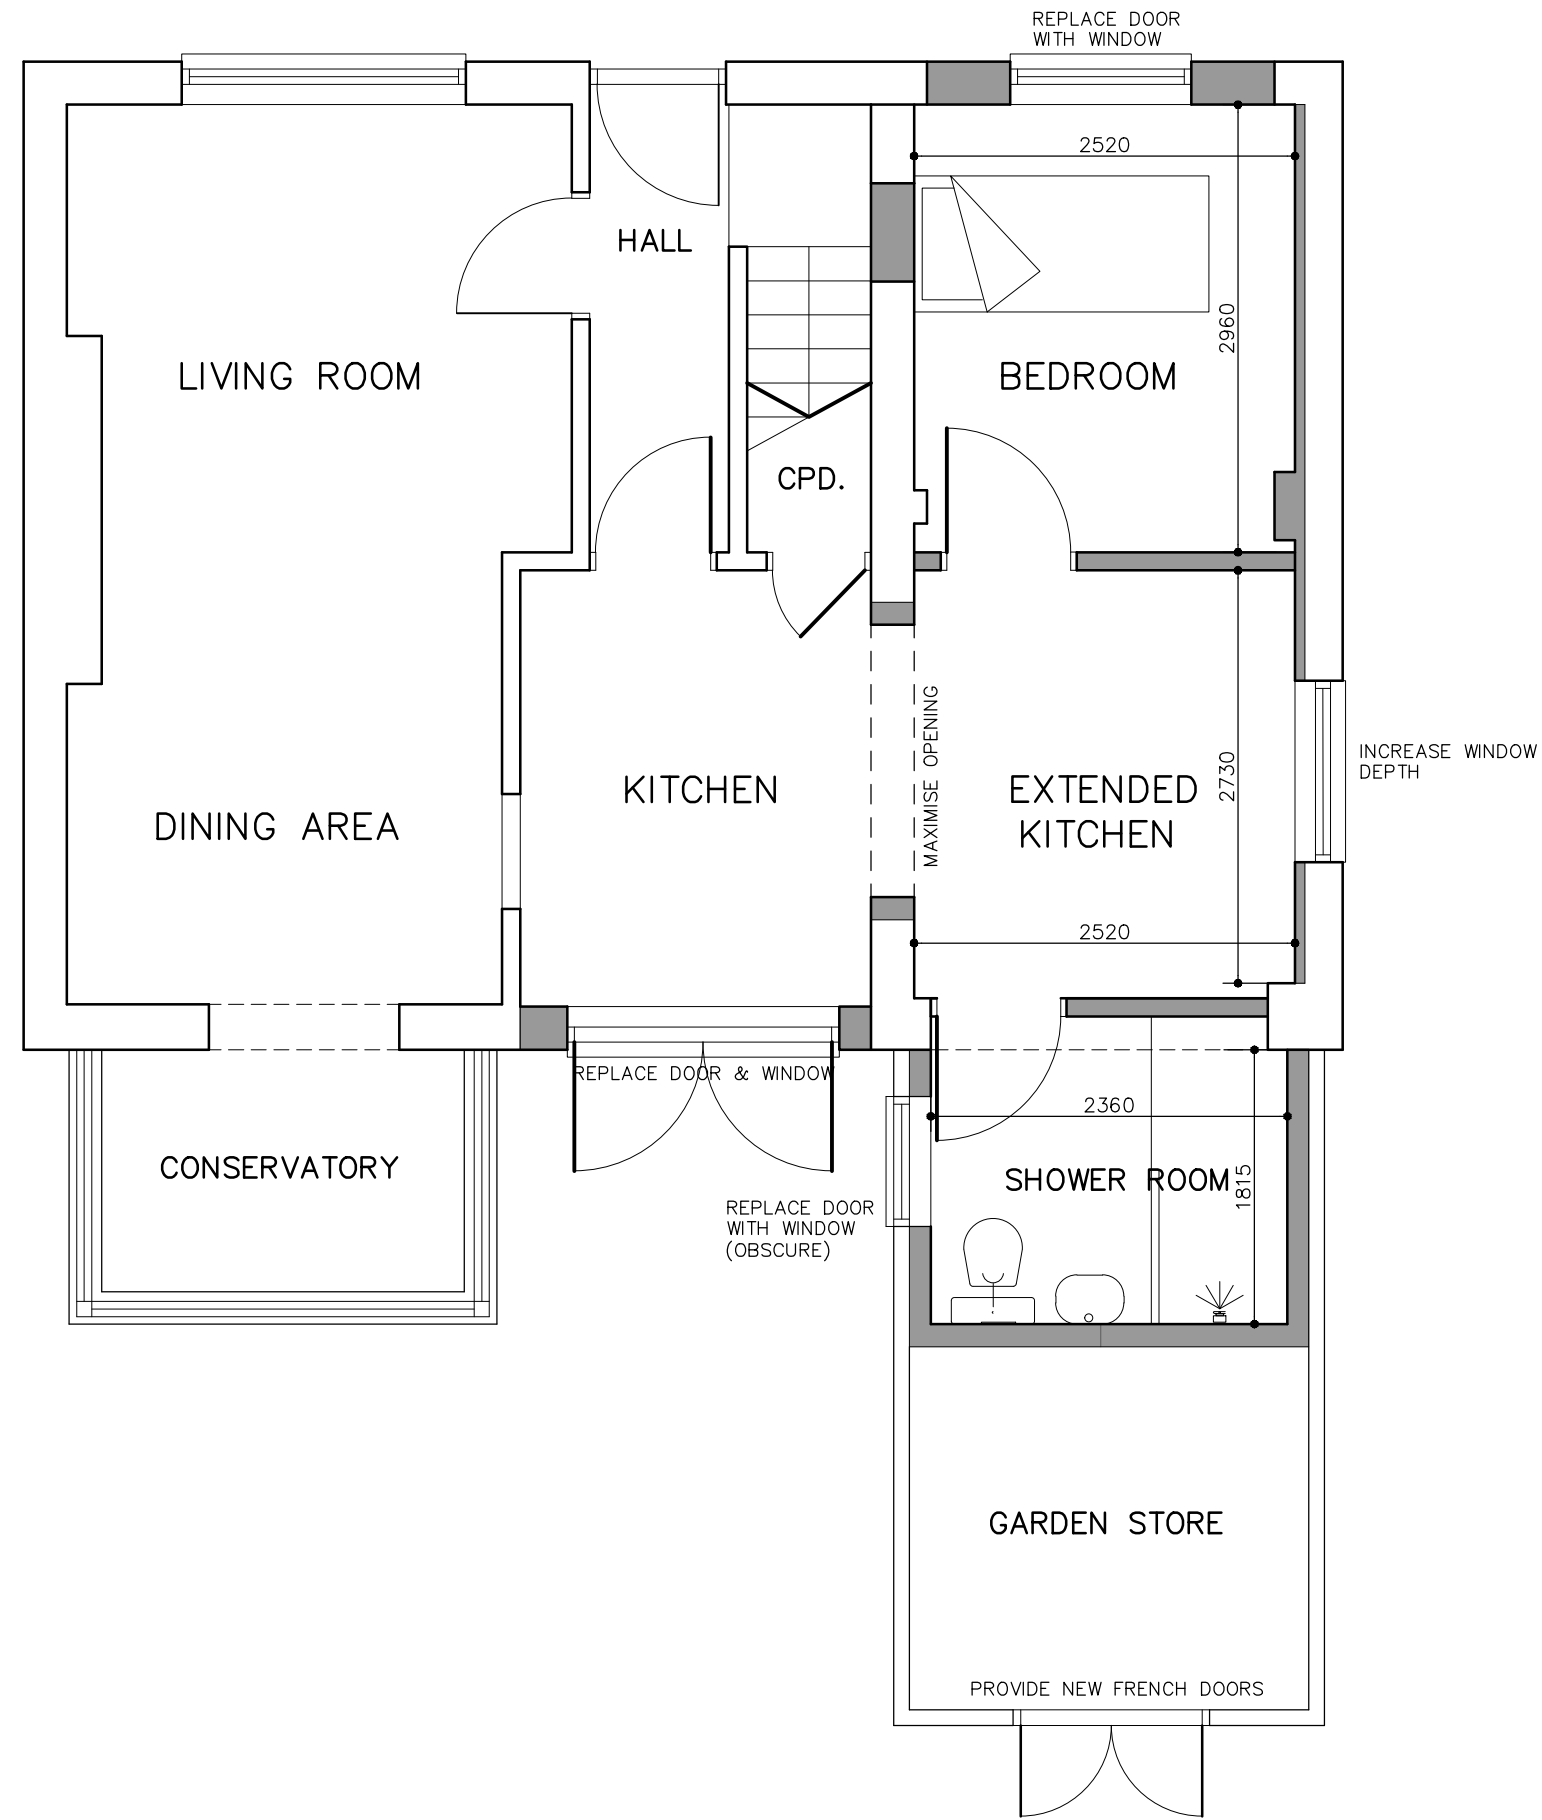

REV.A—CLIENT MODS 02/06/2021

FOR		
MR & MRS BOOKER		
SITE		
54 HIGHVIEW ROAD, EASTERGATE, WEST SUSSEX PO20 3XB		
TITLE		
PROPOSED GARAGE CONVERSION GROUND FLOOR PLAN AS PROPOSED		
SCALE	DRAWN	DRAWING NO.
1:50	AH 05/21	03 REV A