



FRONT ELEVATION



SIDE ELEVATION

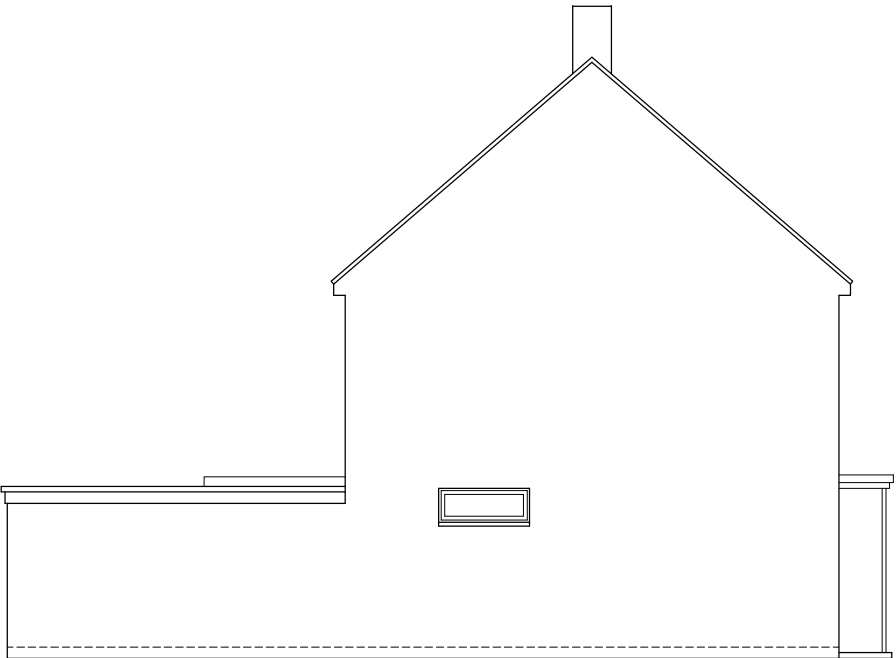

REAR ELEVATION

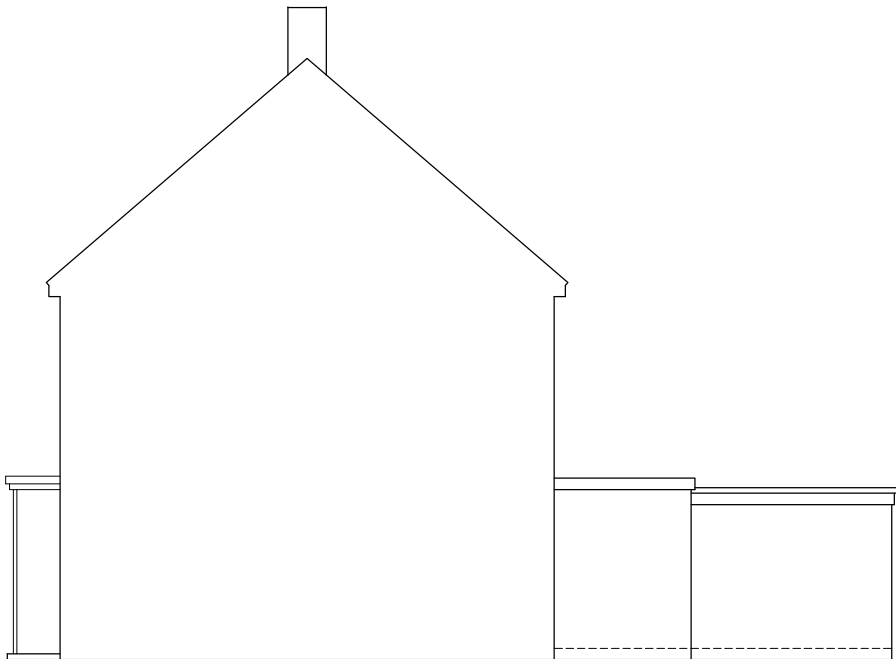

SIDE ELEVATION

FOR MR & MRS BOOKER		
SITE 54 HIGHVIEW ROAD, EASTERGATE, WEST SUSSEX. P020 3XB		
TITLE EXISTING ELEVATIONS		
SCALE 1:100	DRAWN AH 06/21	DRAWING NO. 04 REV