


WINDOW & INFILL BRICKWORK
TO MATCH EXISTING

FRONT ELEVATION




SIDE ELEVATION

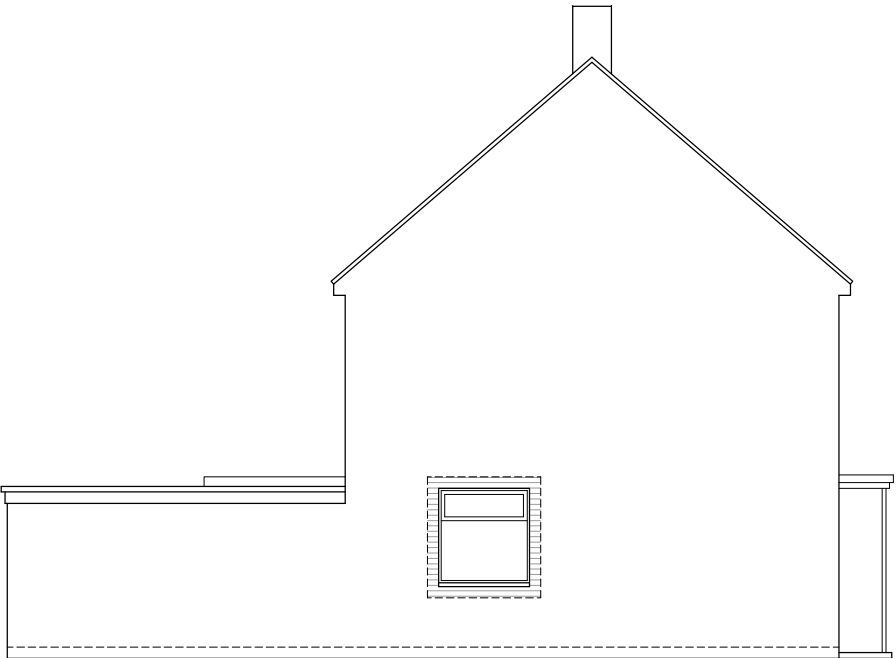

NEW DOORS
TO MATCH EXISTING

REAR ELEVATION

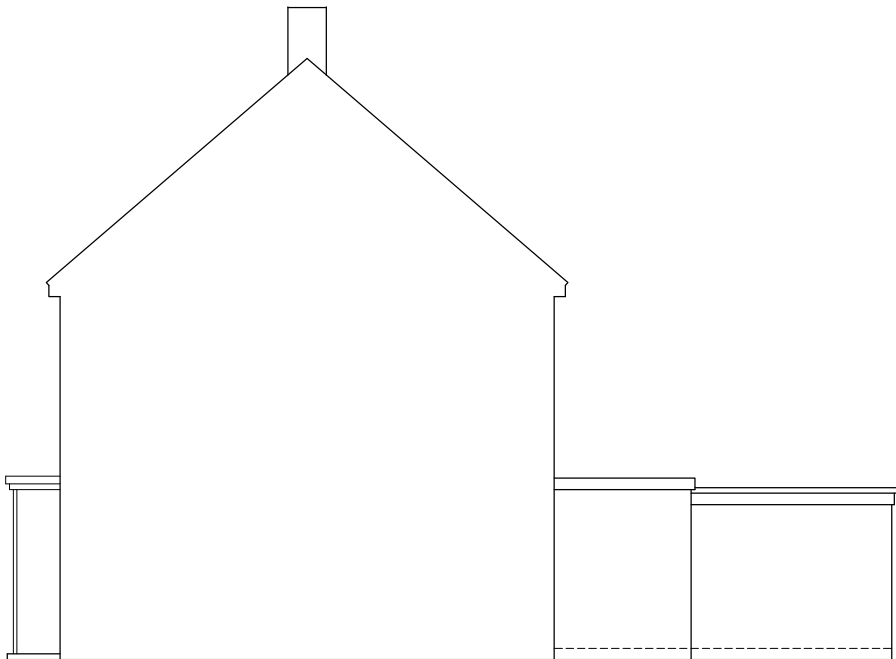

SIDE ELEVATION

FOR MR & MRS BOOKER		
SITE 54 HIGHVIEW ROAD, EASTERGATE, WEST SUSSEX. P020 3XB		
TITLE PROPOSED ELEVATIONS		
SCALE 1:100	DRAWN AH 06/21	DRAWING NO. 05 REV