


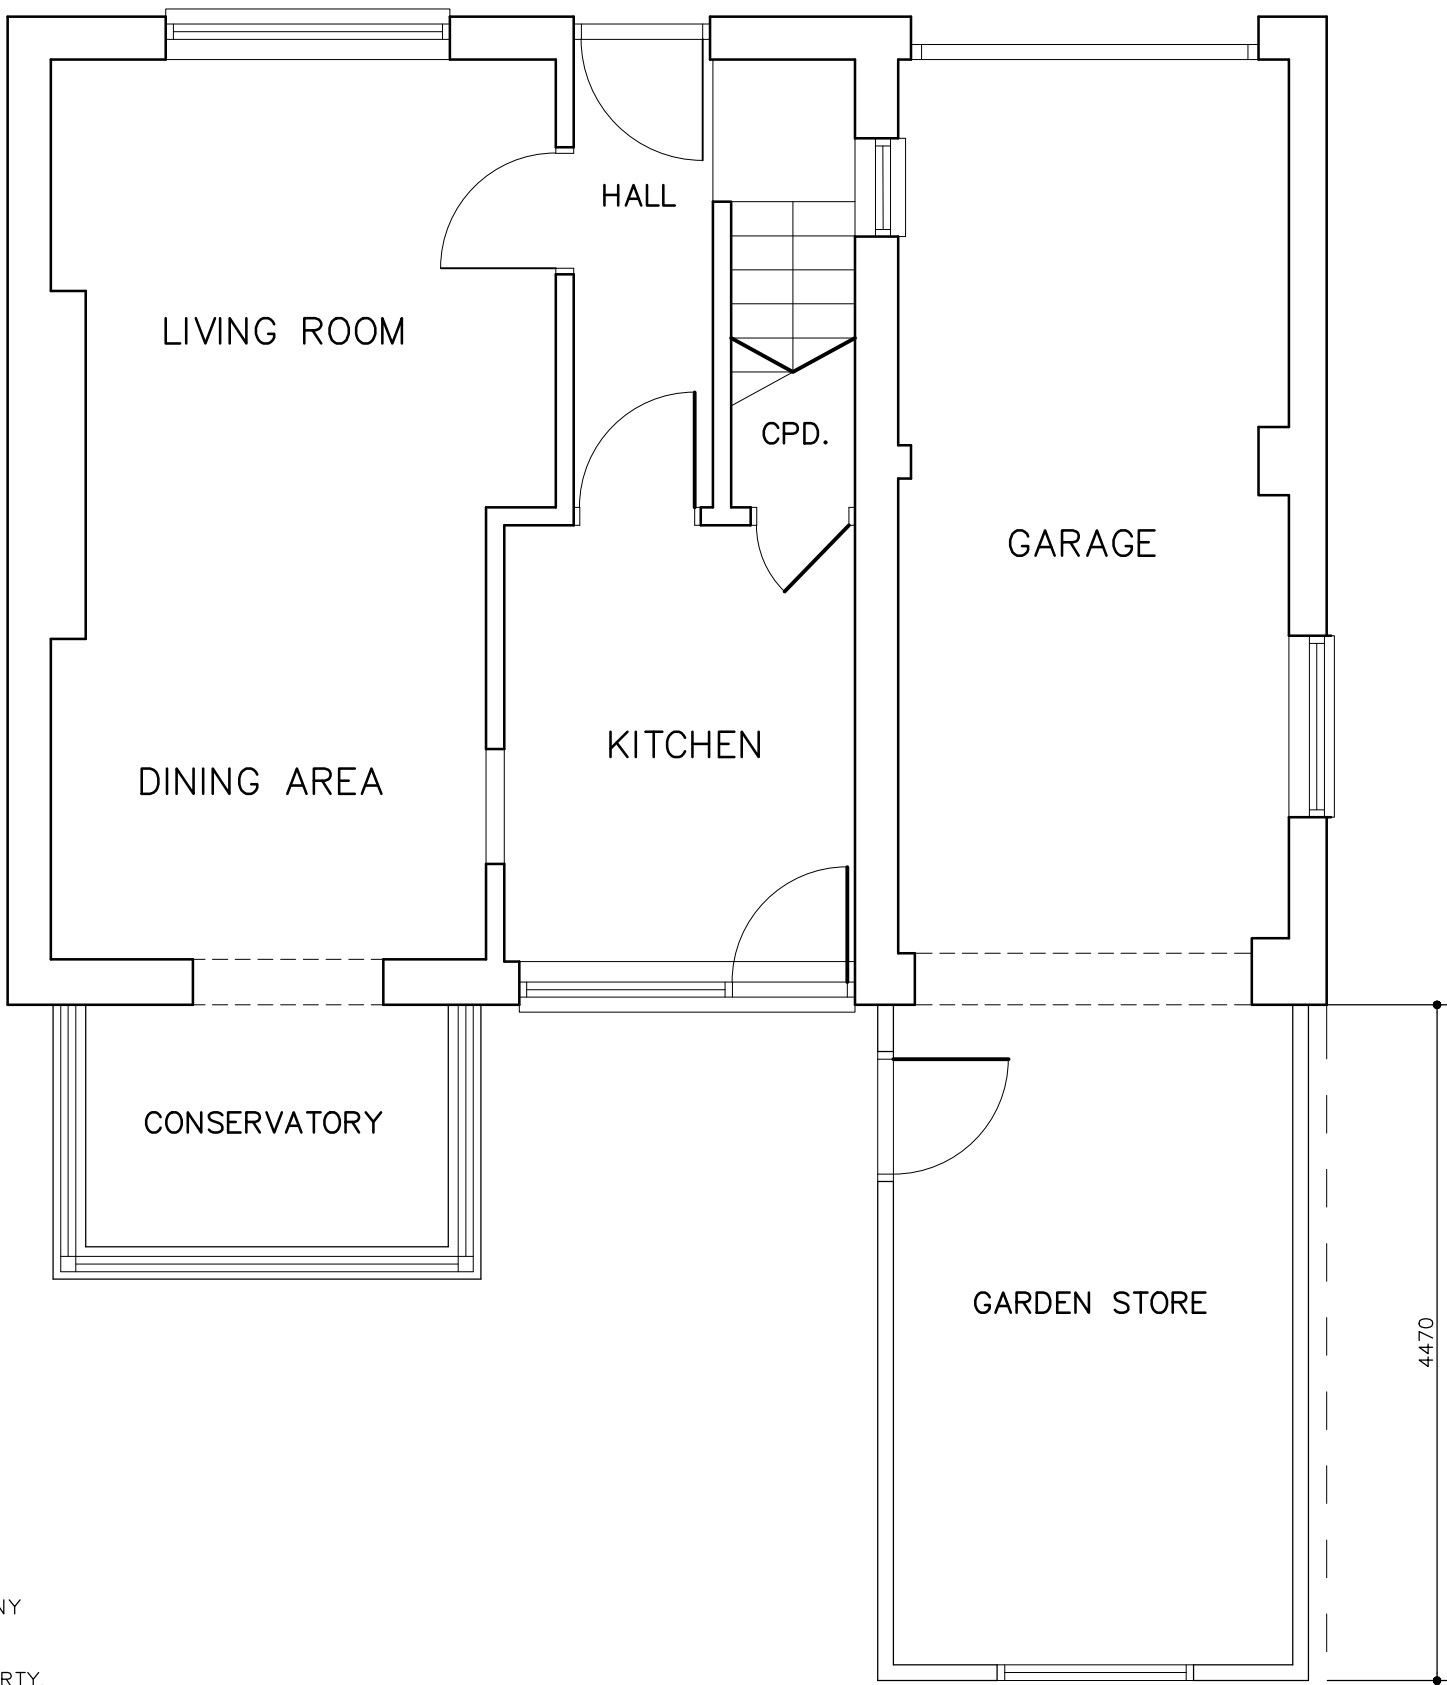

FOUL DRAINAGE:
THE DWELLING HAS AN EXISTING
CONNECTION TO THE MAIN SEWER & ANY
MODIFIED/ADDITIONAL DRAIN RUNS WILL
DISCHARGE TO THIS VIA THE EXISTING
CHAMBER TO THE REAR OF THE PROPERTY.

A – MISSING WINDOW ADDED 18/6/21		
FOR	MR & MRS BOOKER	
SITE	54 HIGHVIEW ROAD, EASTERGATE, WEST SUSSEX PO20 3XB	
TITLE	PROPOSED GARAGE CONVERSION GROUND FLOOR PLAN AS EXISTING	
SCALE	DRAWN	DRAWING NO.
1: 50	AH 05/21	02 REV A