

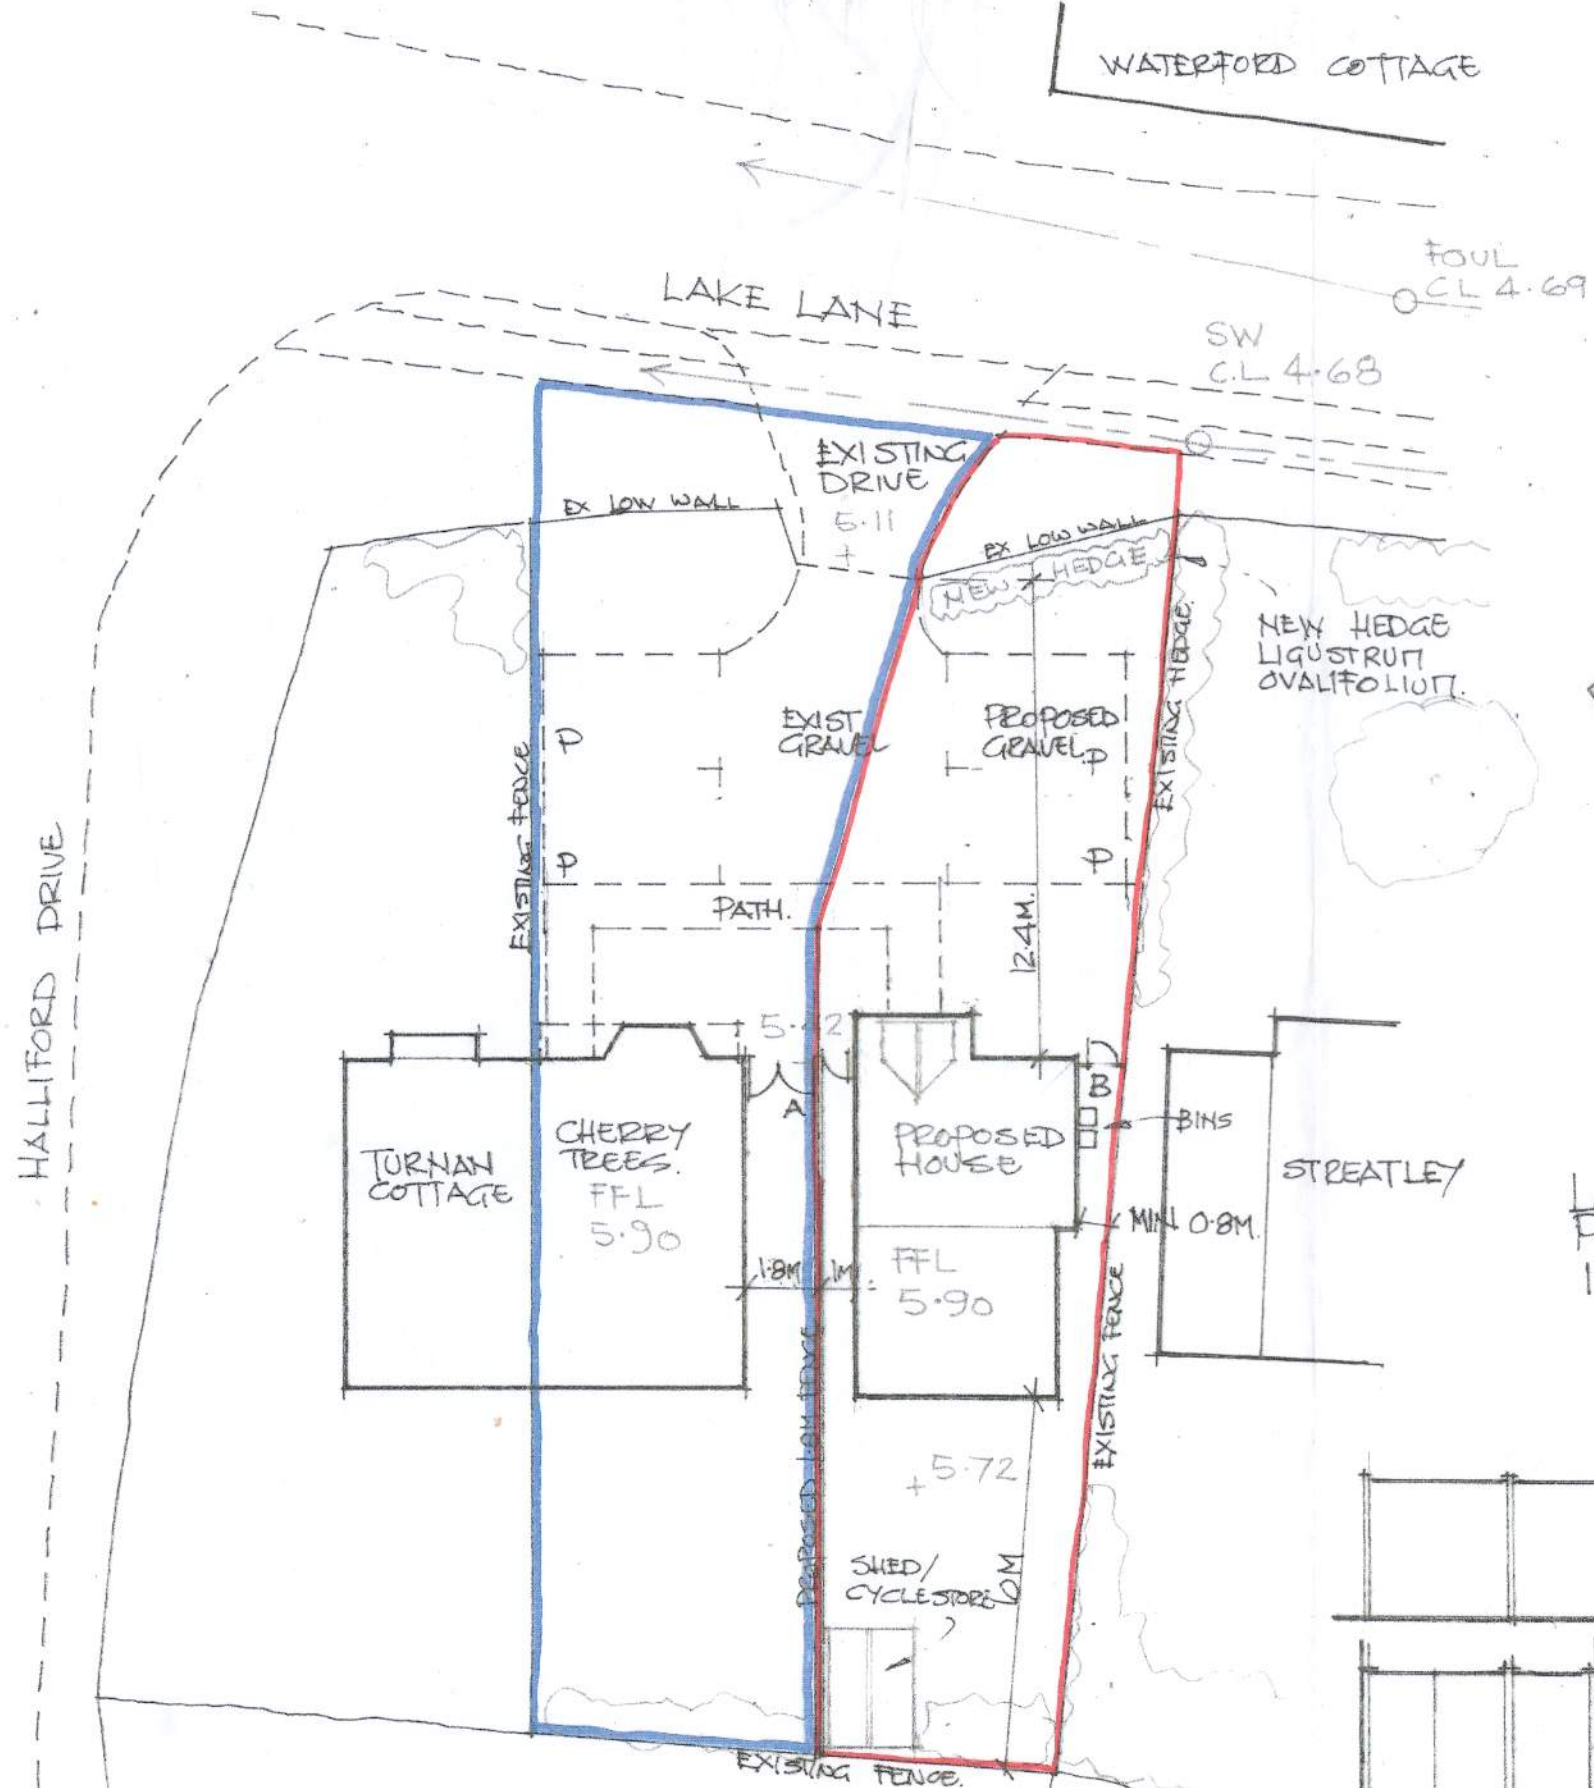


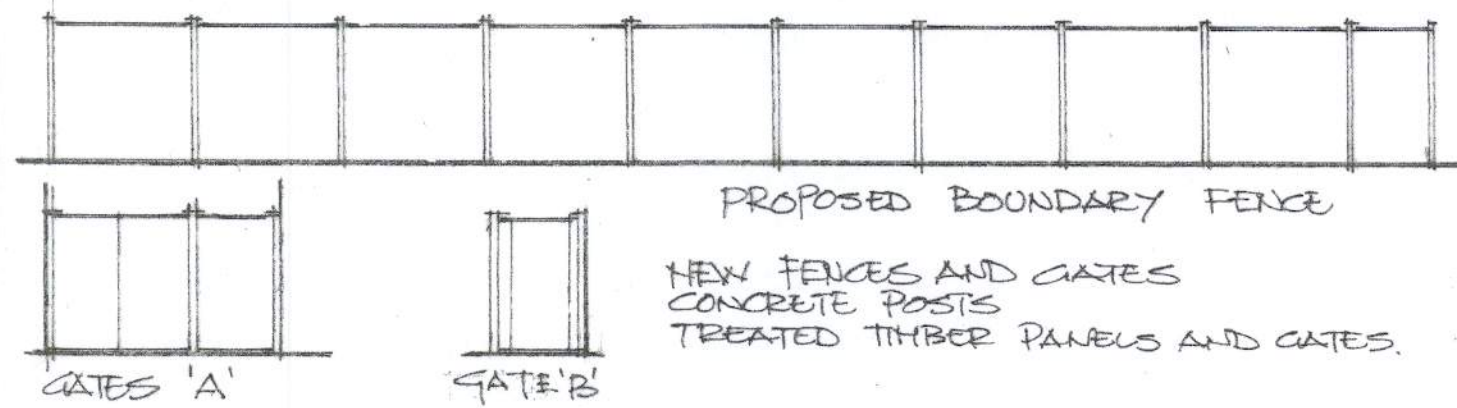

SITE PLAN  
1-200.

LOCATION  
PLAN  
1-1250.

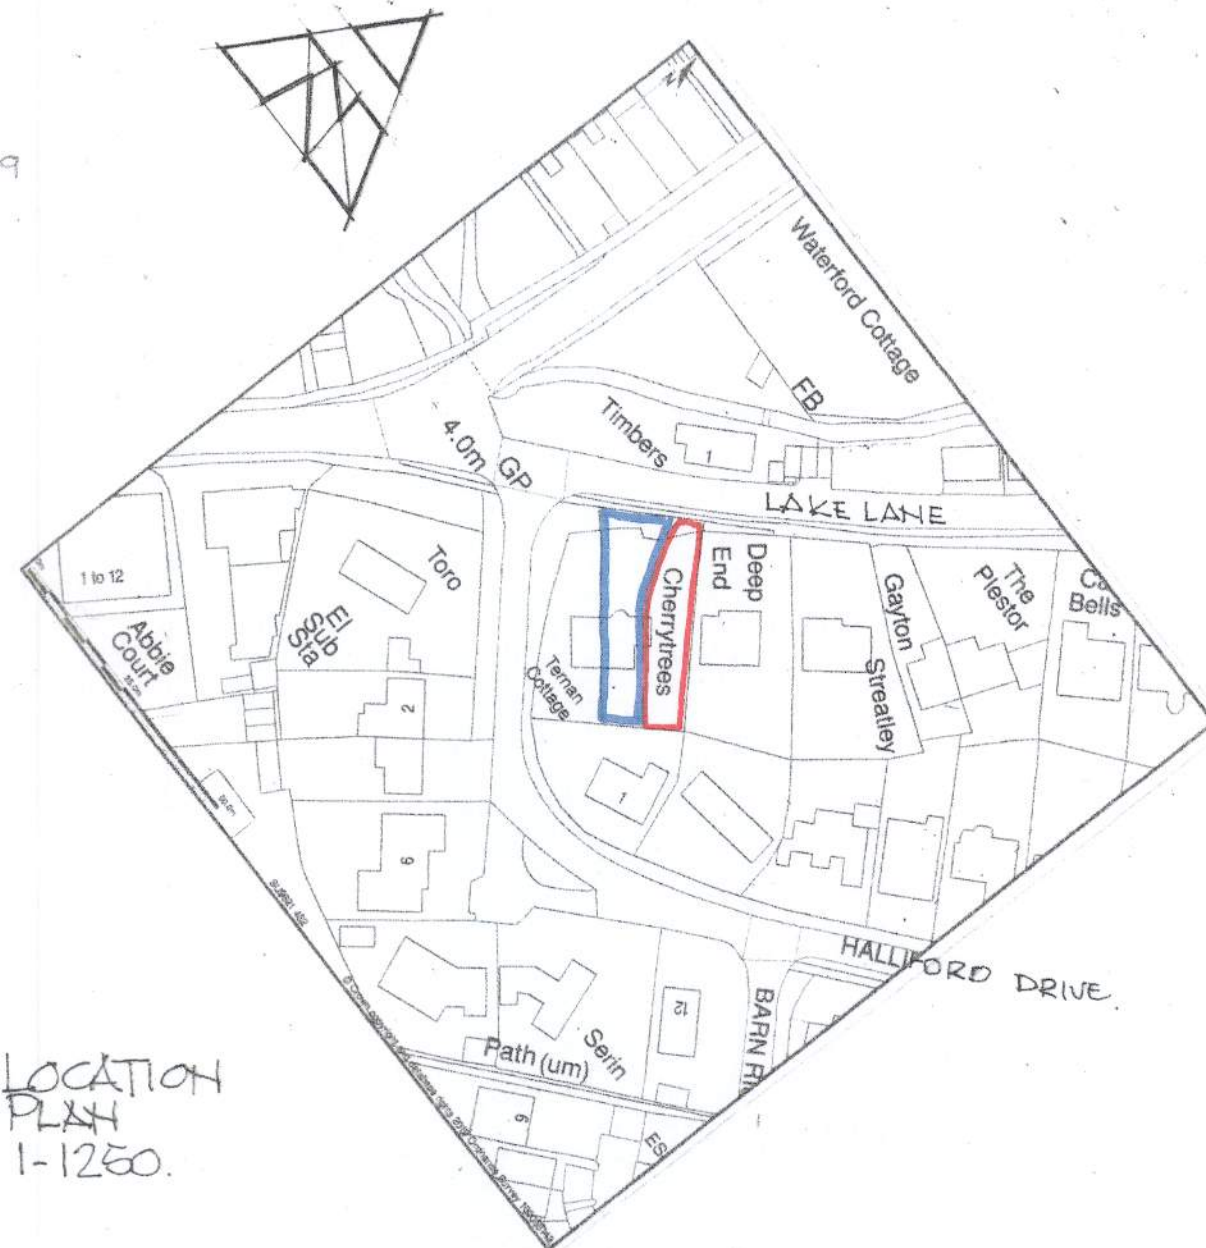

GATES 'A'  
FENCES  
GATES  
1-100.

PROPOSED HOUSE  
ADJACENT TO  
CHERRY TREES  
LAKE LANE  
BARNHAM

SITE PLAN  
LOCATION PLAN  
FENCES/GATES  
JULY 2019  
DRAWING 1  
SCALE AS SHOWN (A3)