

HALLIFORD DRIVE

WATERFORD COTTAGE

Foul
CL 4.67

SW
CL 4.68

LAKE LANE

EXISTING DRIVE

EX LOW WALL

EX LOW WALL

NEW HEDGE

NEW HEDGE
LIGUSTRUM
OVALIFOLIUM

EXIST GRAVEL

PROPOSED GRAVEL

PATH

12.4M

TURNAN COTTAGE

CHERRY TREES
F.F.L. 5.90

PROPOSED HOUSE

F.F.L. 5.90

BINS

DEEP END

MIN 0.8M

EXTENSION

SHED

SHED
CYCLESTORE

EXISTING PLANTING


2.0M HIGH EXISTING FENCE

HEDGE


SHED

LOCATION
PLAN
1-1250


SITE PLAN
1-200

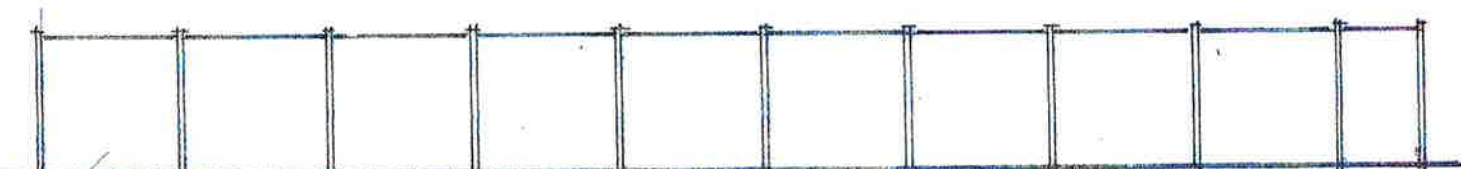

PROPOSED BOUNDARY FENCE

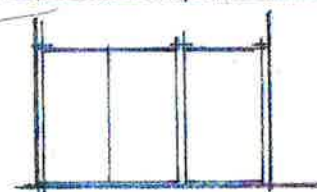

GATES 'A'

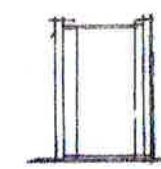

GATE 'B'

NEW FENCES AND GATES
CONCRETE POSTS
TREATED TIMBER PANELS AND GATES

FENCES
GATES
1-100

PROPOSED HOUSE
ADJACENT TO
CHERRY TREES
LAKE LANE
BARNHAM

SITE PLAN
LOCATION PLAN
FENCES/GATES
JULY 2019
DRAWING 1 REV1
SCALE AS SHOWN (A3)

