


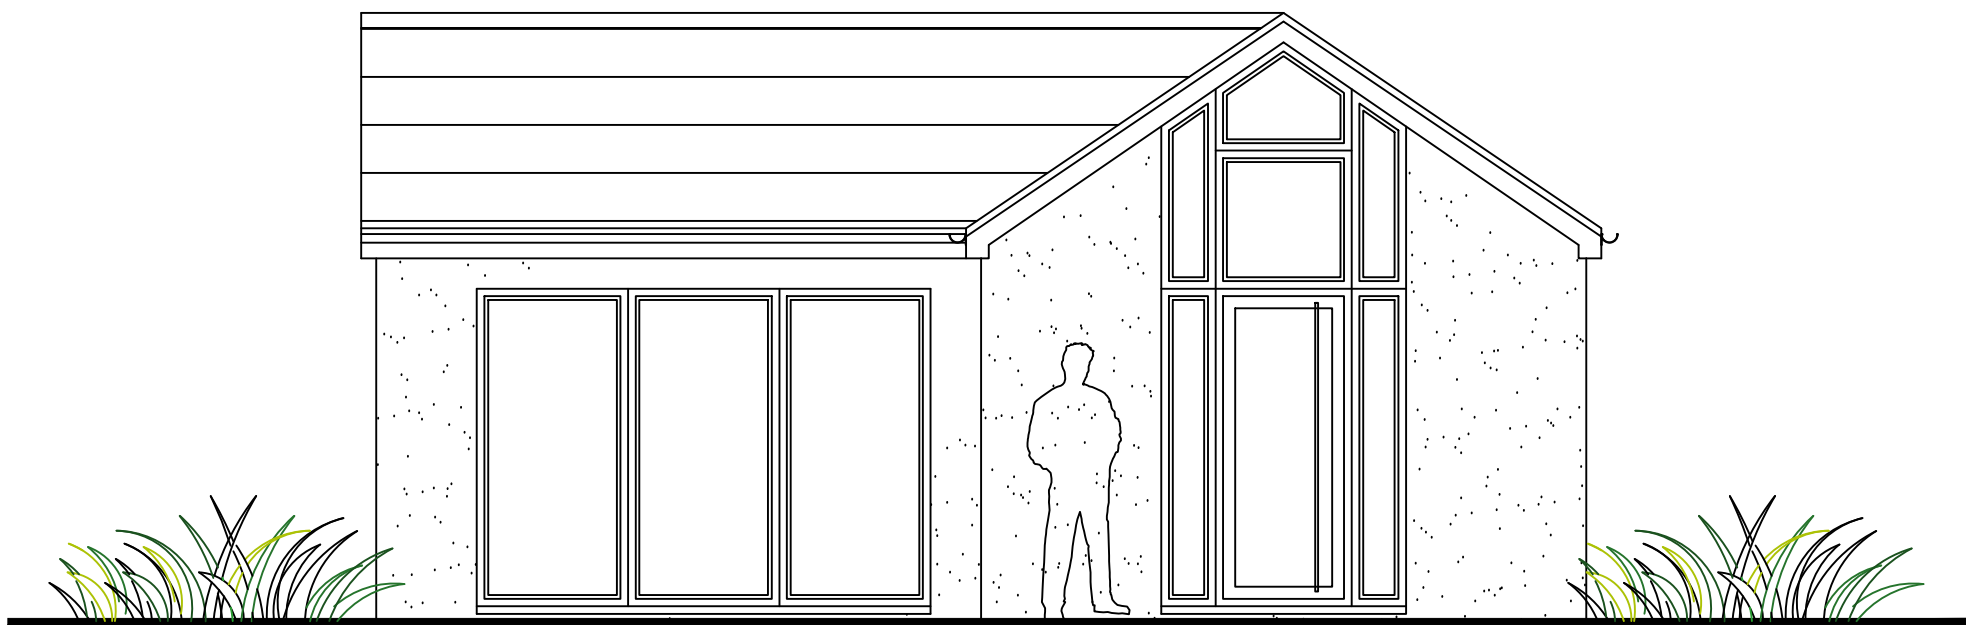


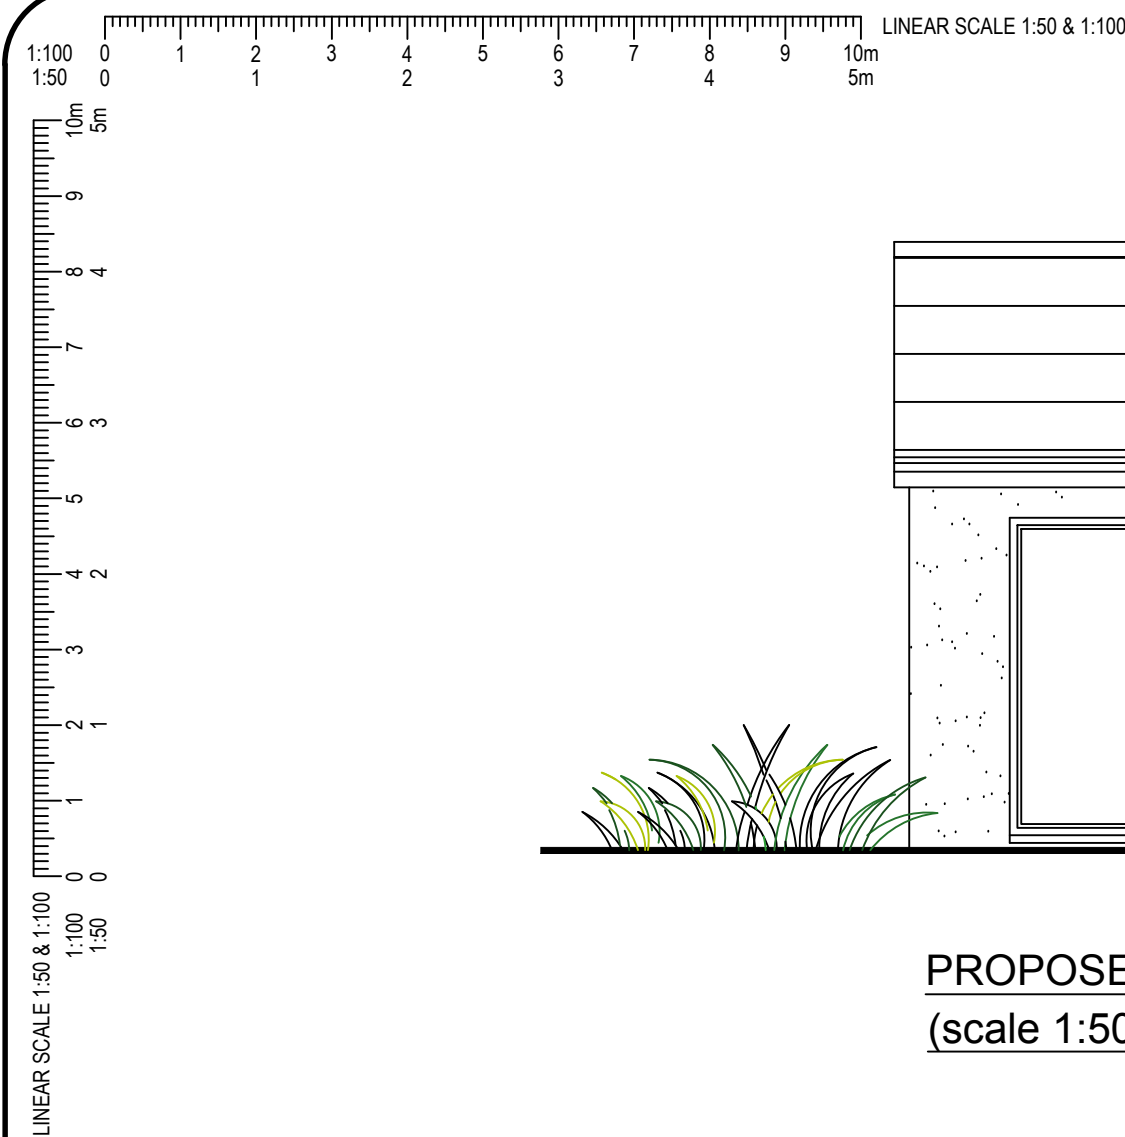


PROPOSED FRONT ELEVATION
(scale 1:50)

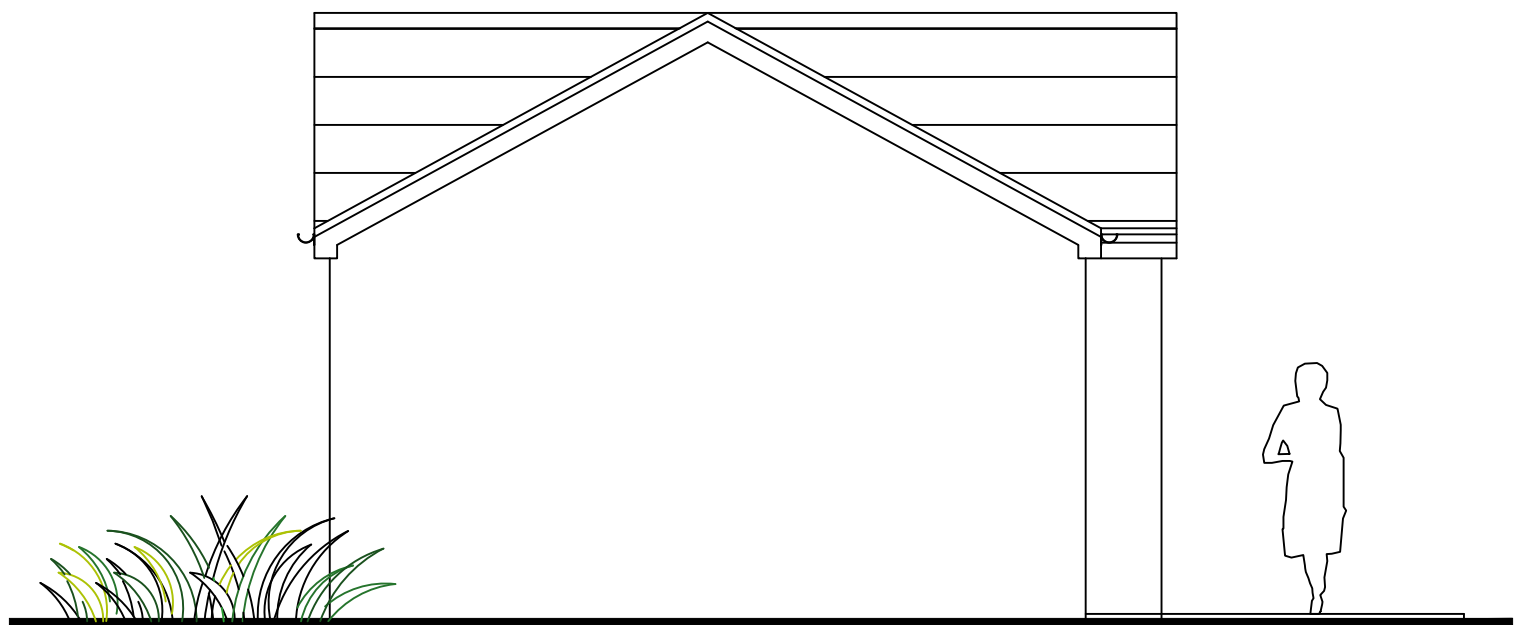


PROPOSED SIDE ELEVATION
(scale 1:50)

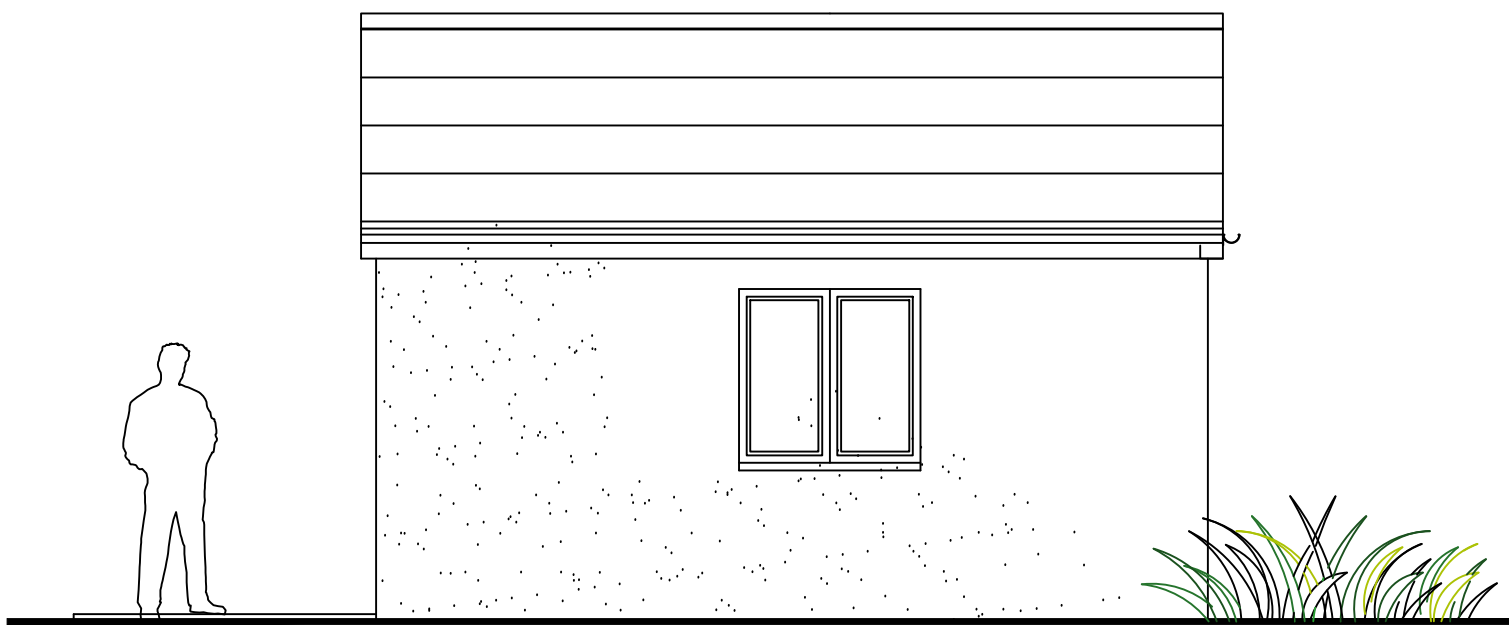


PROPOSED SIDE ELEVATION
(scale 1:50)

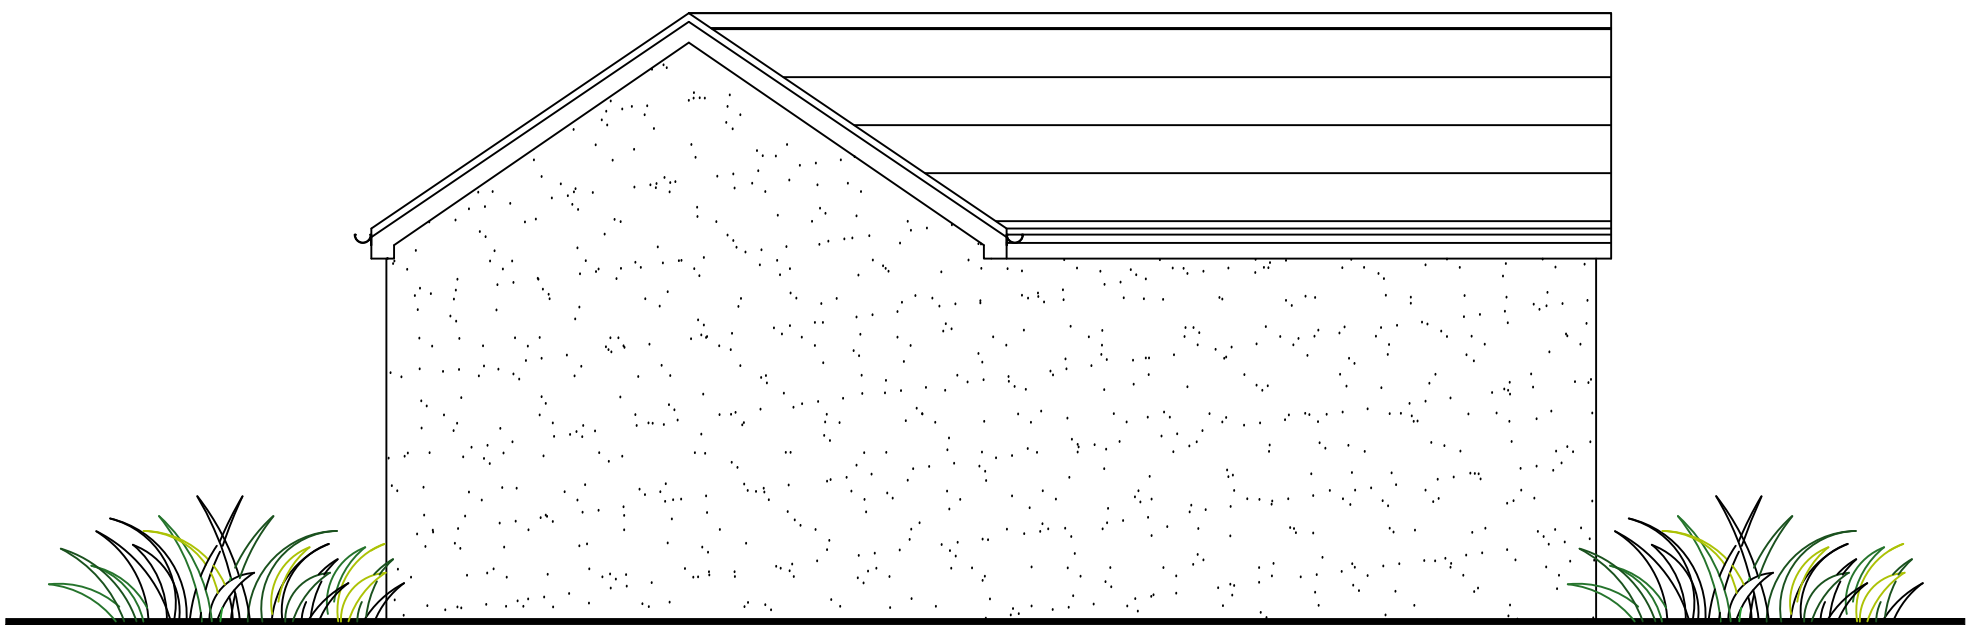

PROPOSED REAR ELEVATION
(scale 1:50)

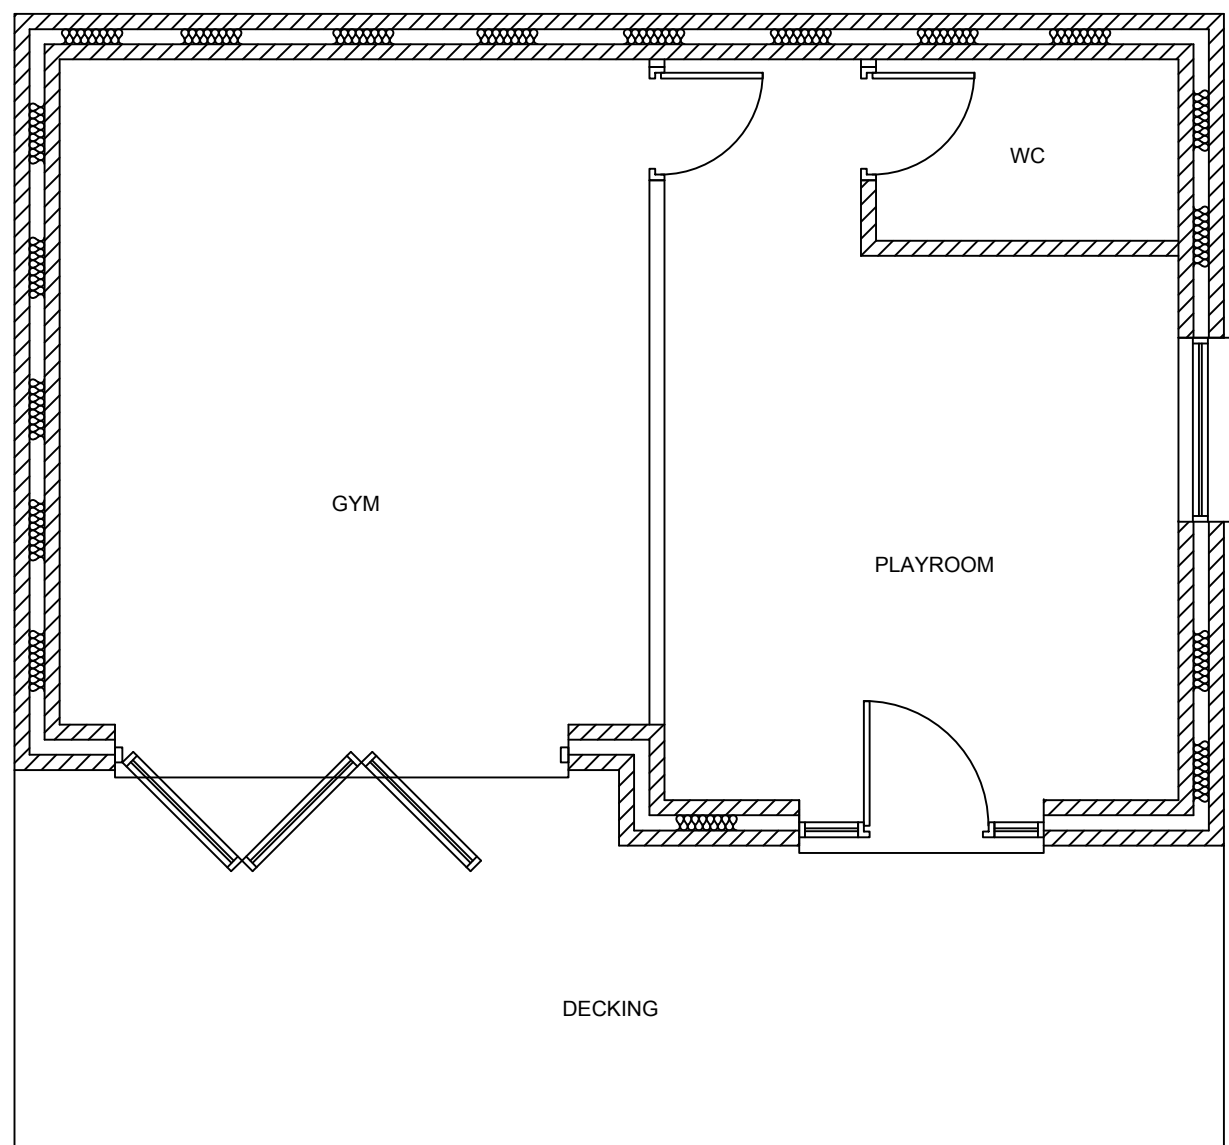

NEW OUTBUILDING / GARDEN ROOM
PROPOSED GROUND FLOOR PLAN
(scale 1:50)

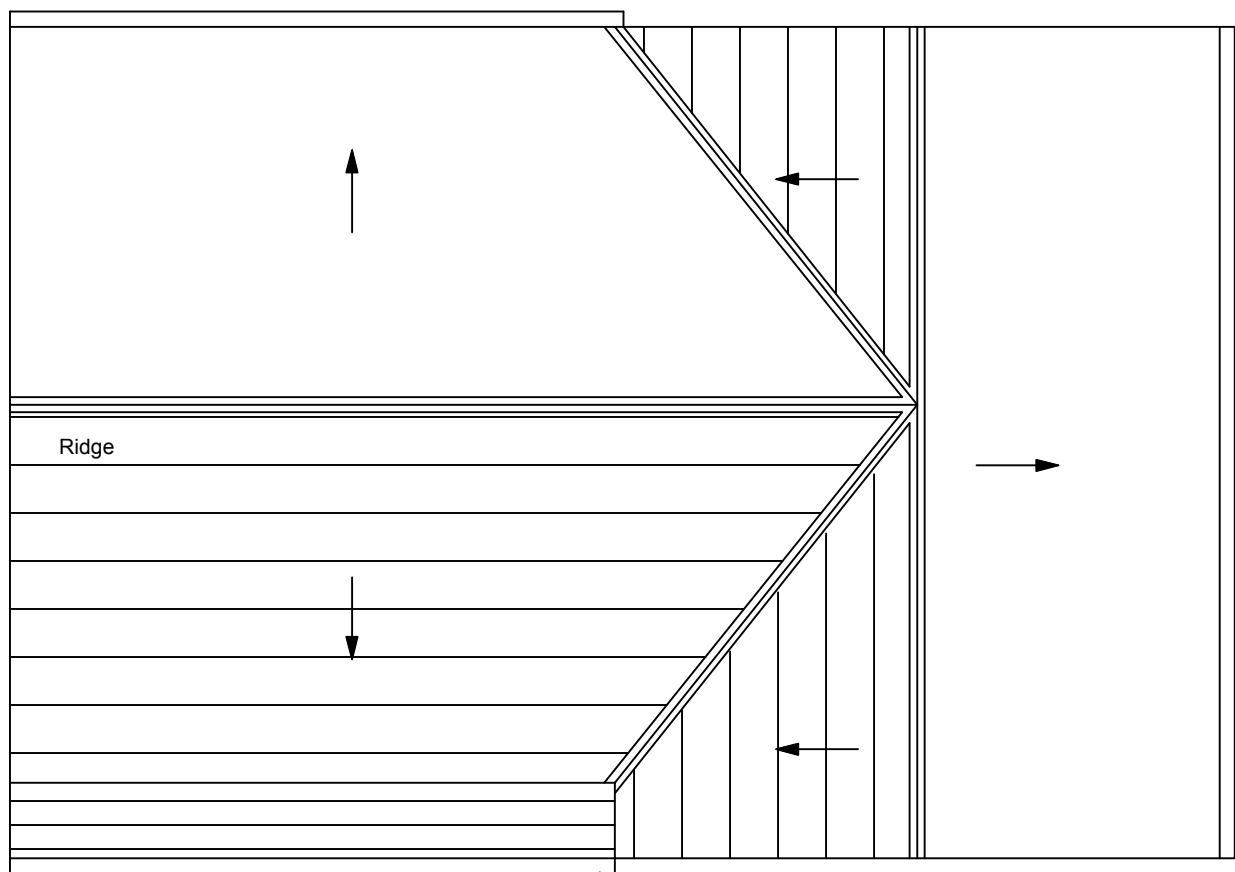

NEW OUTBUILDING / GARDEN ROOM
PROPOSED ROOF PLAN
(scale 1:50)

Fixed Price Architecture

ANY EXTENSION, ANY SIZE, ONE LOW PRICE....

10 Downview Road
BARNHAM
WEST SUSSEX
PO22 0EE

NEW OUTBUILDING / GARDEN ROOM

AS SHOWN DWG NO FPA101136 PAGE 01 D

K. MILLER DATE NOVEMBER-2021

THESE DRAWINGS ARE PRODUCED TO OBTAIN PLANNING AND BUILDING REGULATIONS APPROVAL ONLY AND COPYRIGHT OF THE DESIGNER. ALL INFORMATION TO BE OBTAINED FROM THE ARCHITECT'S OFFICE.