


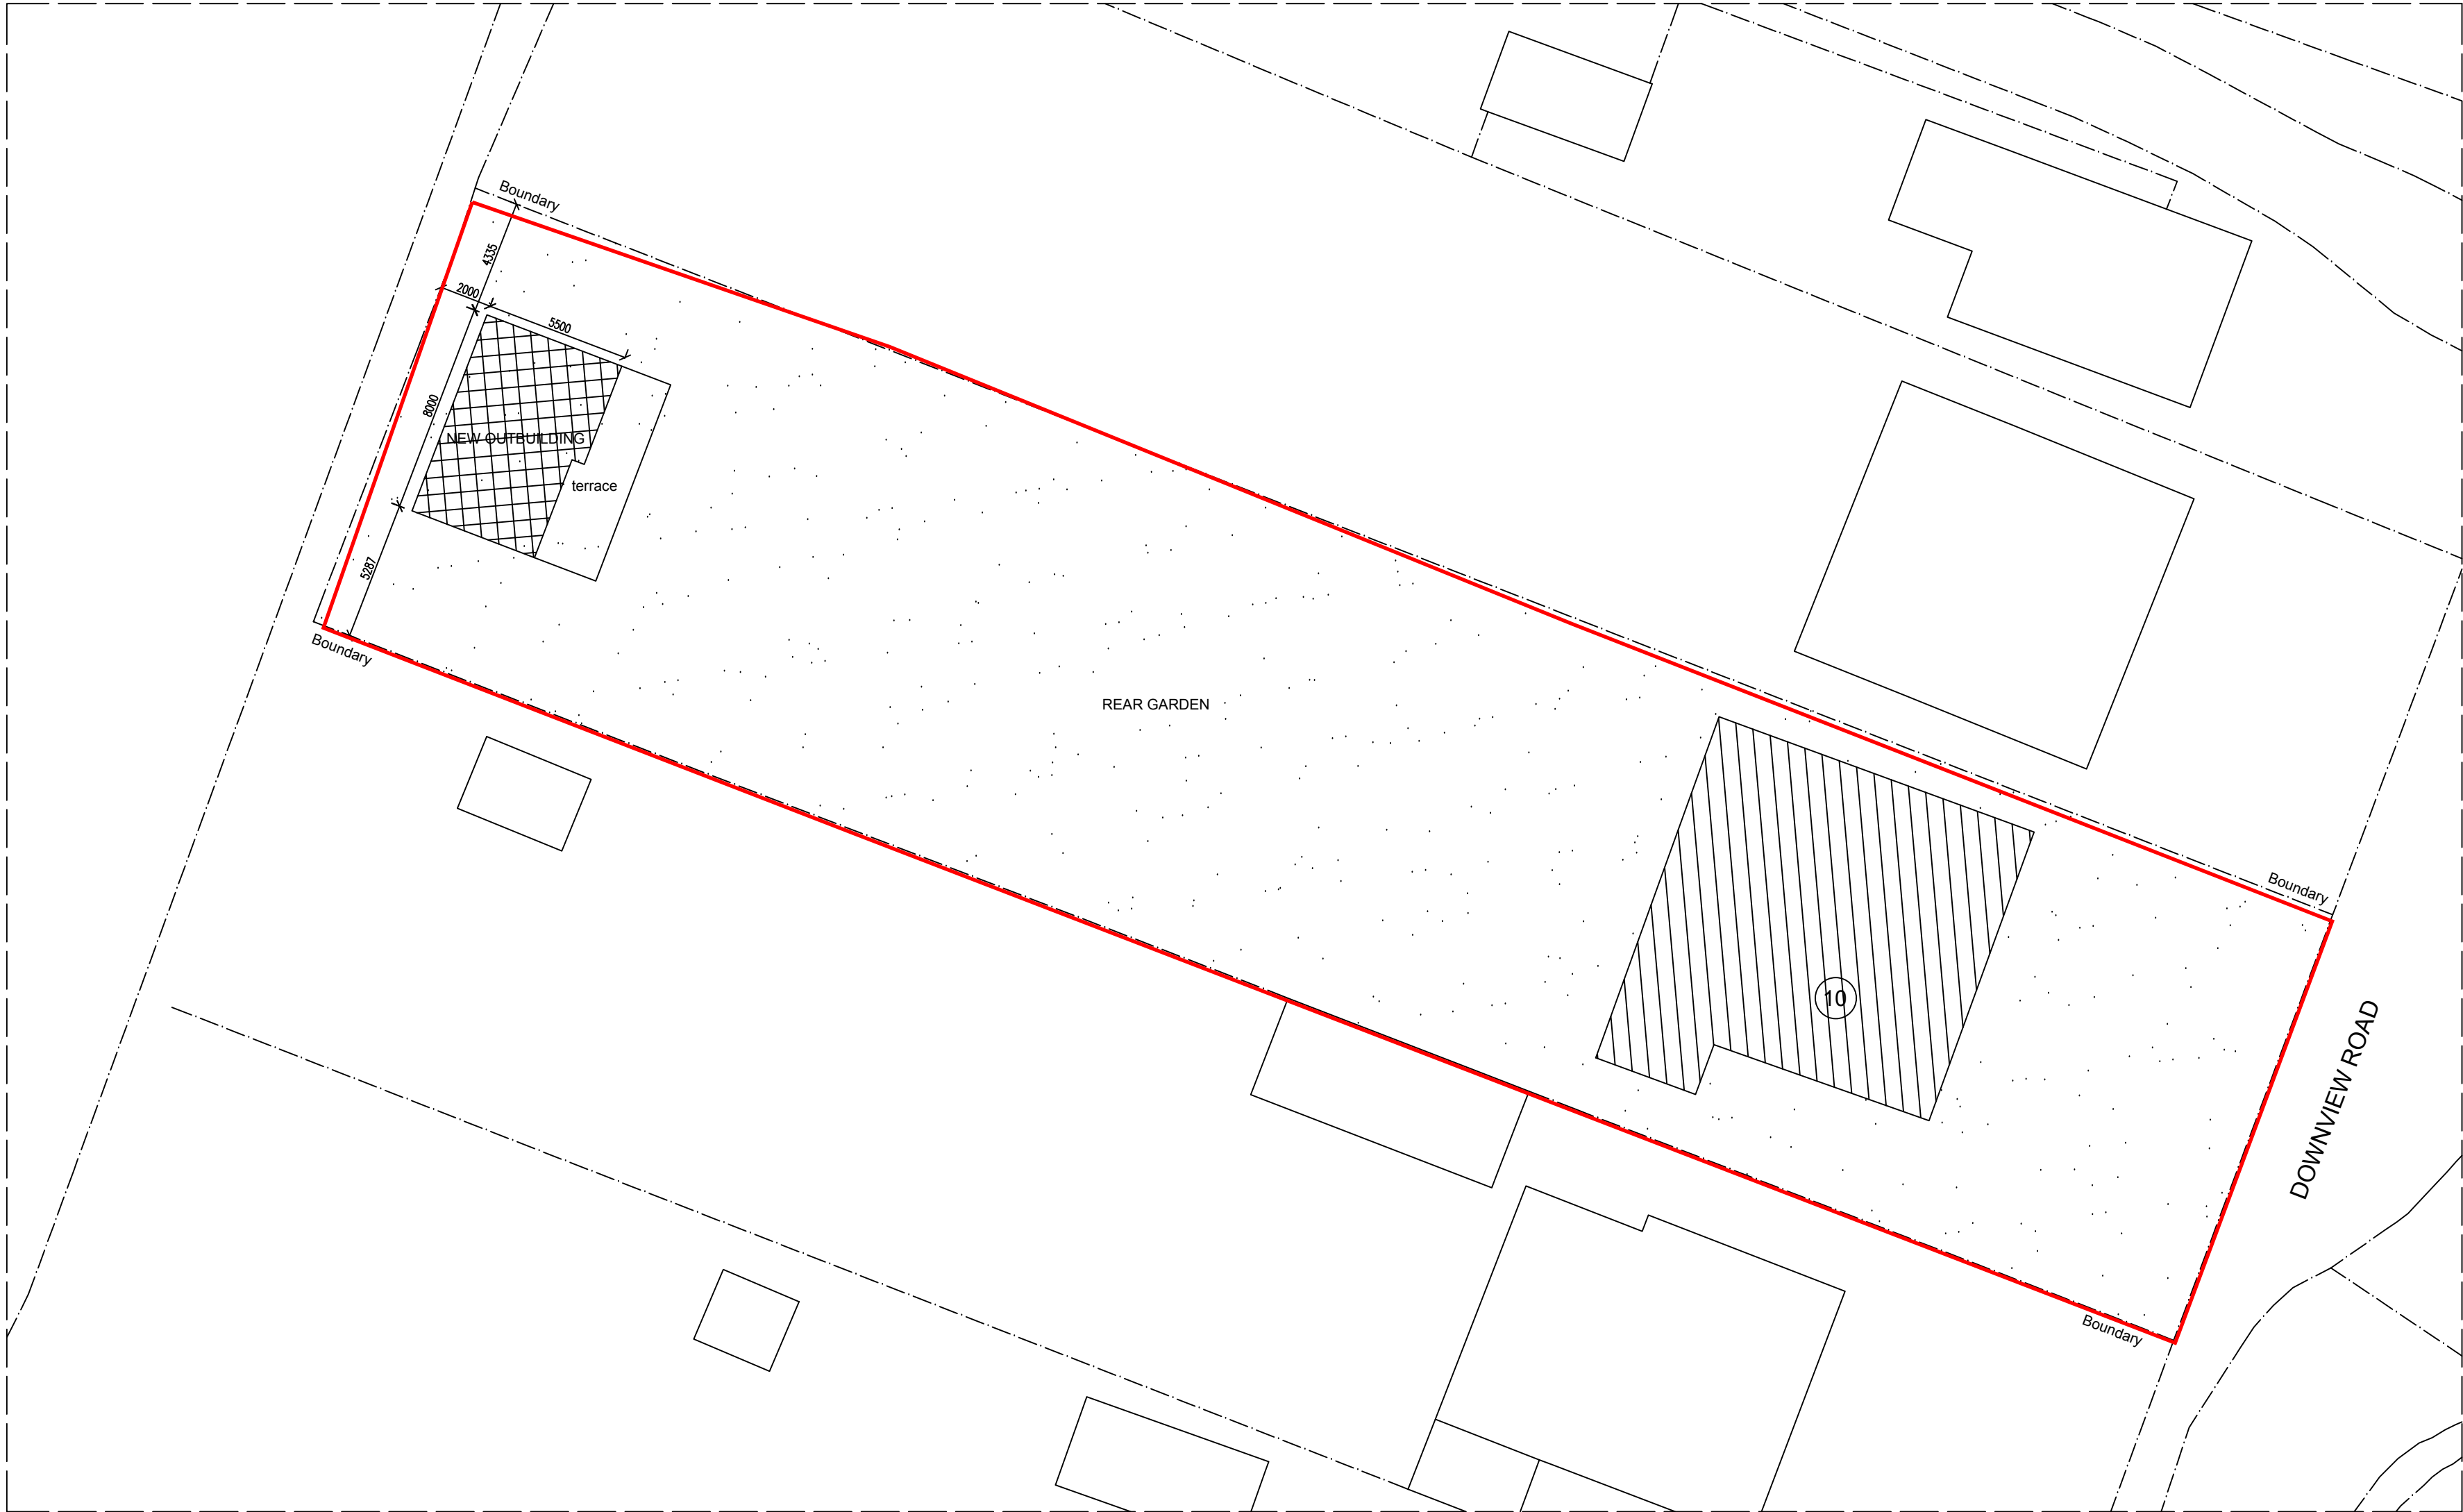


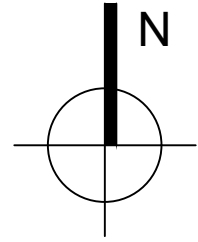

PROPOSED SITE PLAN
scale 1:200

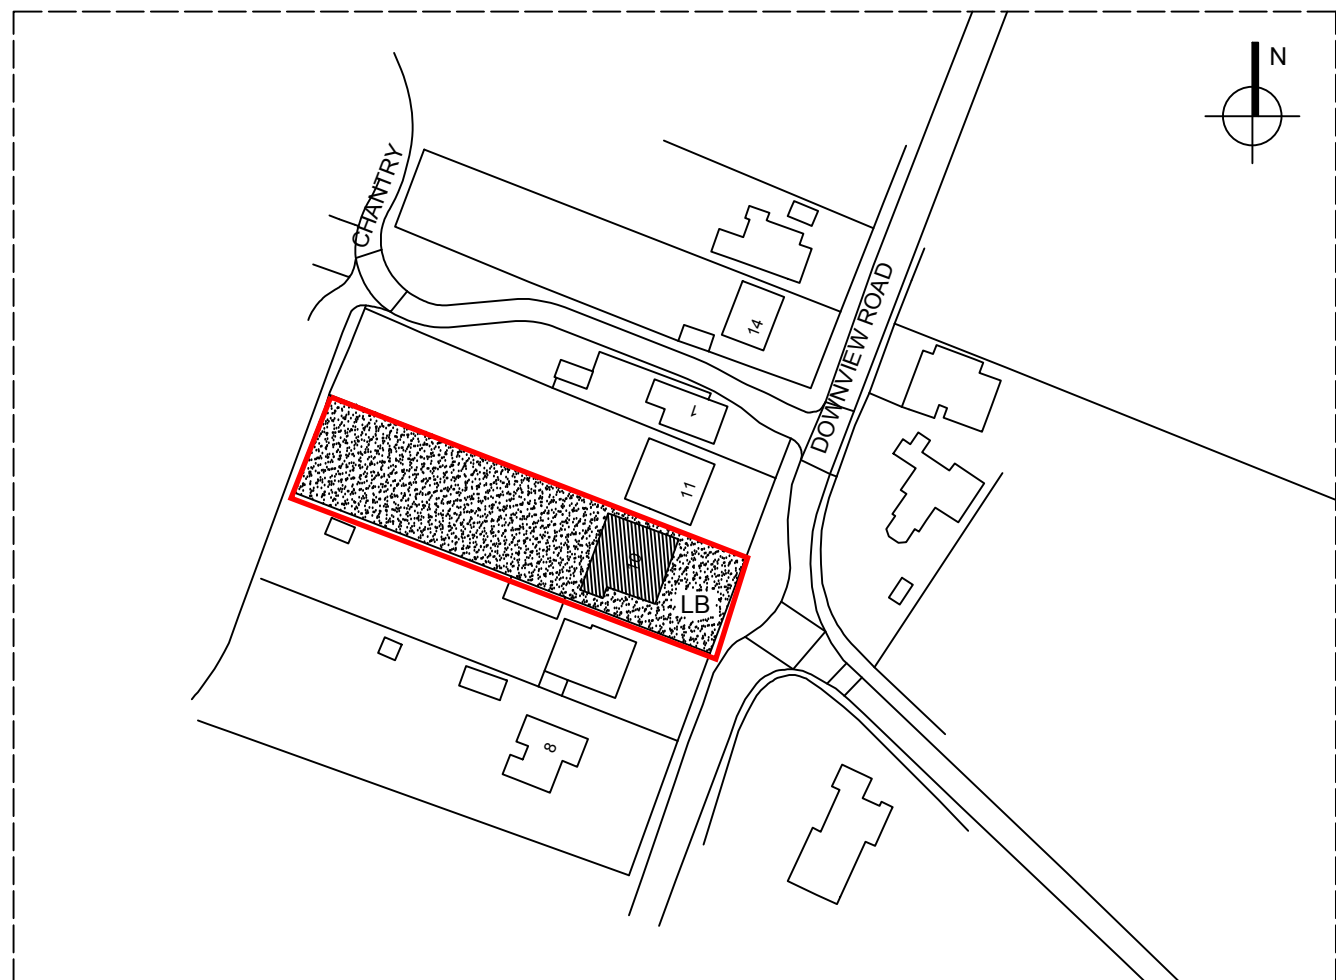

LOCATION PLAN
scale 1:1250

 

Fixed Price Architecture
ANY EXTENSION, ANY SIZE, ONE LOW PRICE....

10 DOWNVIEW ROAD
BARNHAM
WEST SUSSEX
PO22 0EE

NEW OUTBUILDING / GARDEN ROOM

AS SHOWN DWG NO FPA101136 PAGE 02 D

K. MILLER DATE NOVEMBER-2021

THESE DRAWINGS ARE PRODUCED TO OBTAIN PLANNING AND BUILDING REGULATIONS APPROVAL ONLY AND COPYRIGHT OF THE DESIGNER. ALL INFORMATION TO BE TAKEN FROM THE DRAWINGS IS TO BE USED AS A GUIDE ONLY.