




**West Elevation**

Scale 1:100



**East Elevation**

Scale 1:100

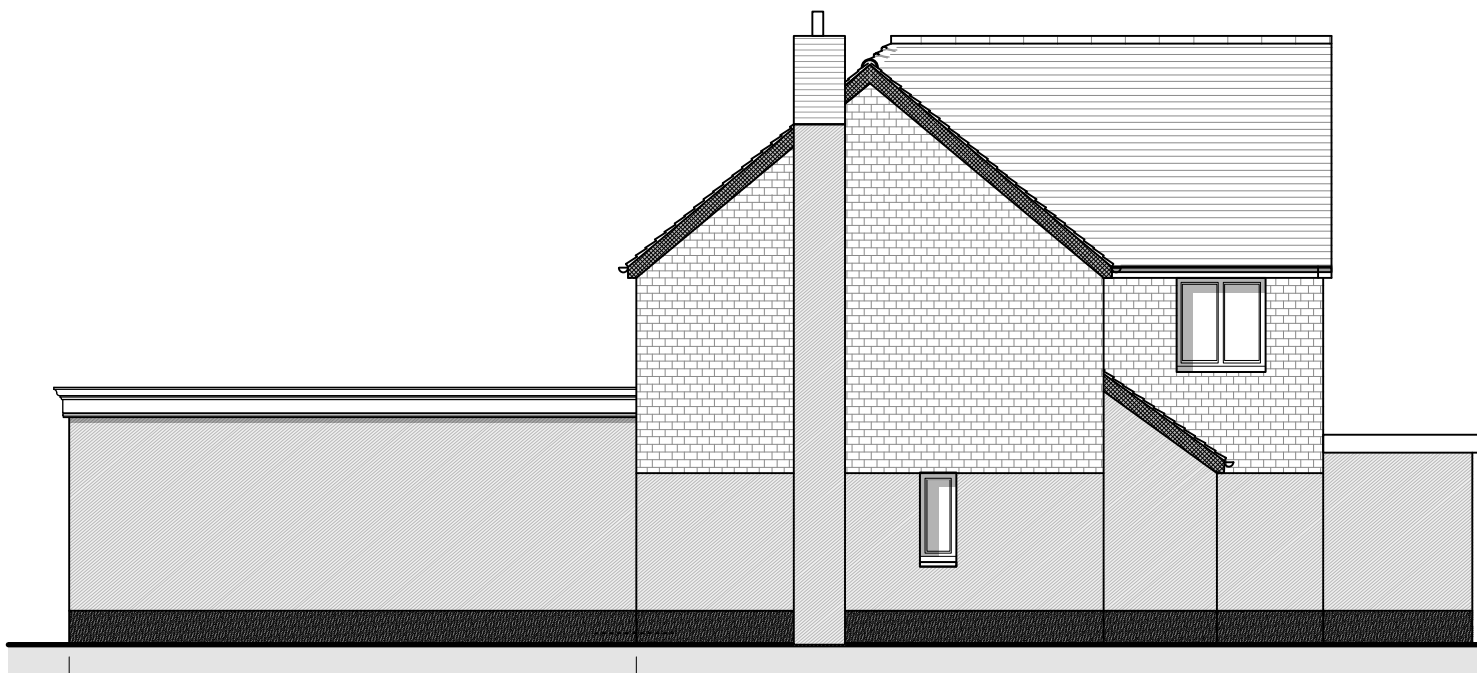


**North Elevation**

Scale 1:100



**South Elevation**

Scale 1:100

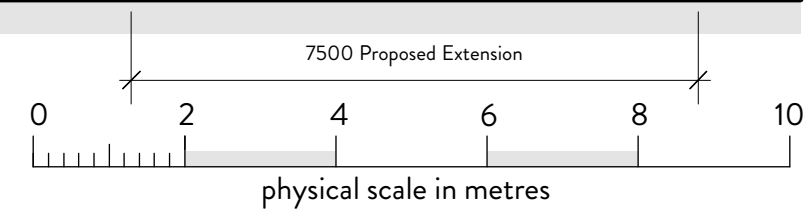

Planning Issue

## 04 - Proposed Elevations

### Proposed Extension & Alterations

|          |                 |          |             |
|----------|-----------------|----------|-------------|
| Project: | Blue Haze       | Date     | August 2019 |
|          | Fontwell Avenue | Scale    | 1:100 @ A3  |
|          | Chichester      | Job No.  | 1536        |
|          | PO20 3RU        | Revision | :           |

**Kingfisher Creative**  
ARCHITECTURAL DESIGN LTD

32A CHURCH ROAD, CHICHESTER, WEST SUSSEX. PO19 7HL  
INFO@KINGFISHERCREATIVE.CO.UK 01243 783969  
COMPANY REGISTERED IN ENGLAND & WALES REGISTRATION NUMBER : 8644051