


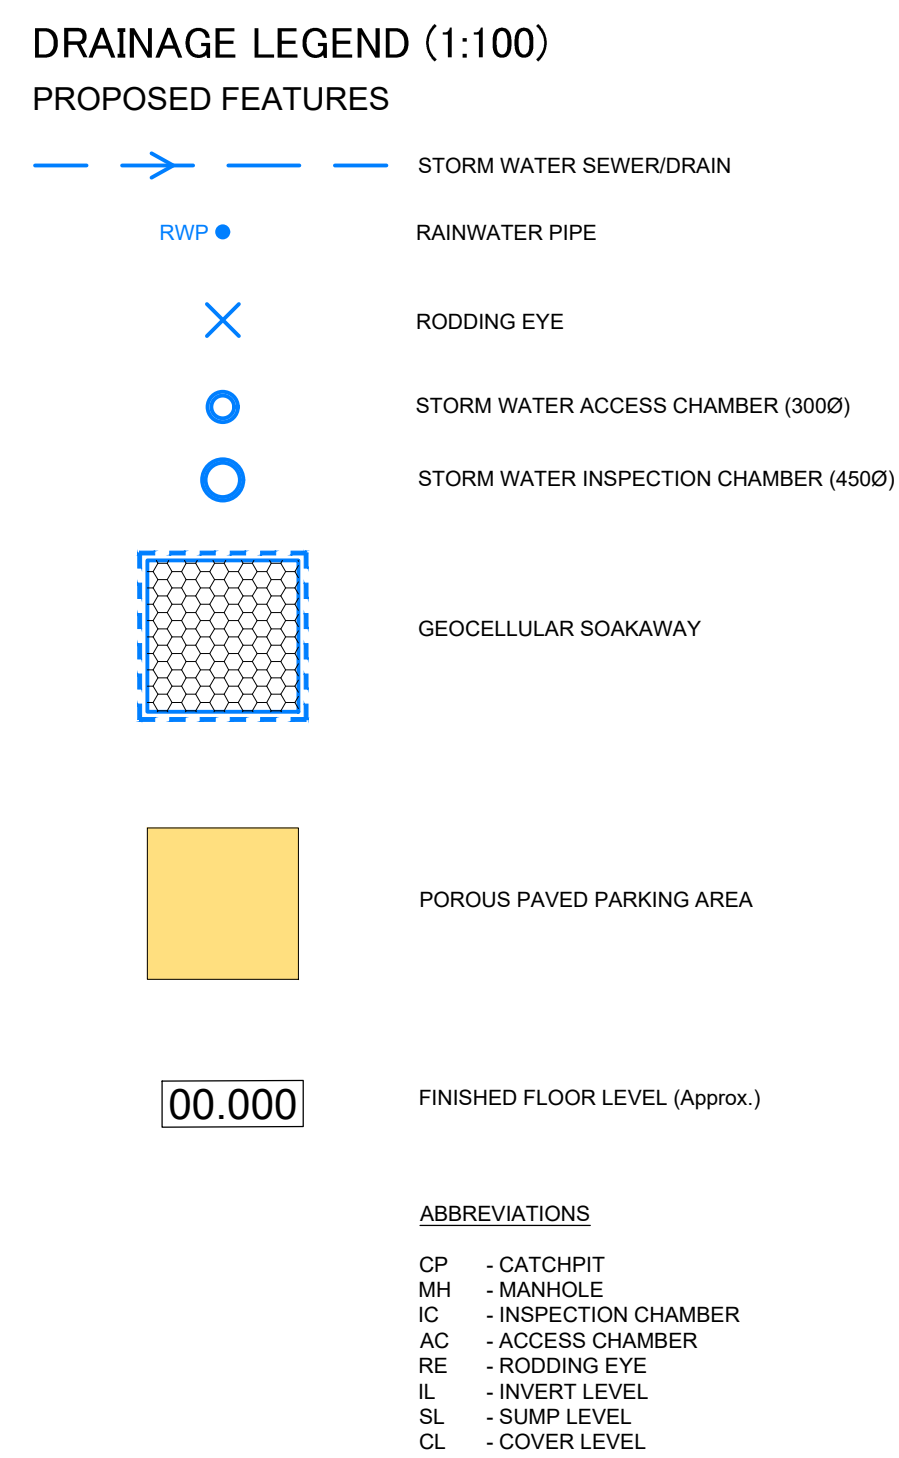

THE DRIVE

PRELIMINARY

P.	09.09.19	PRELIMINARY ISSUE	CS	SB
REV	DATE	DESCRIPTION	BY	CHK APP



Consulting Civil Engineers

CLIENT	JAMES WARD
ARCHITECT	ADM ARCHITECTS
JOB TITLE	COPEFIELD EASTERGATE

DRAWING TITLE				
SURFACE WATER DRAINAGE LAYOUT 'COPEFIELD LODGE'				
DRAWN	ENGINEER	CHECKED	APPROVED	
CS	C SLADE	CS	SB	
DATE	SCALE @ A1			
SEPT 2019	1:100			
JOB No.	STATUS	DRAWING No.	REV.	
C1255	P	101	P-	