


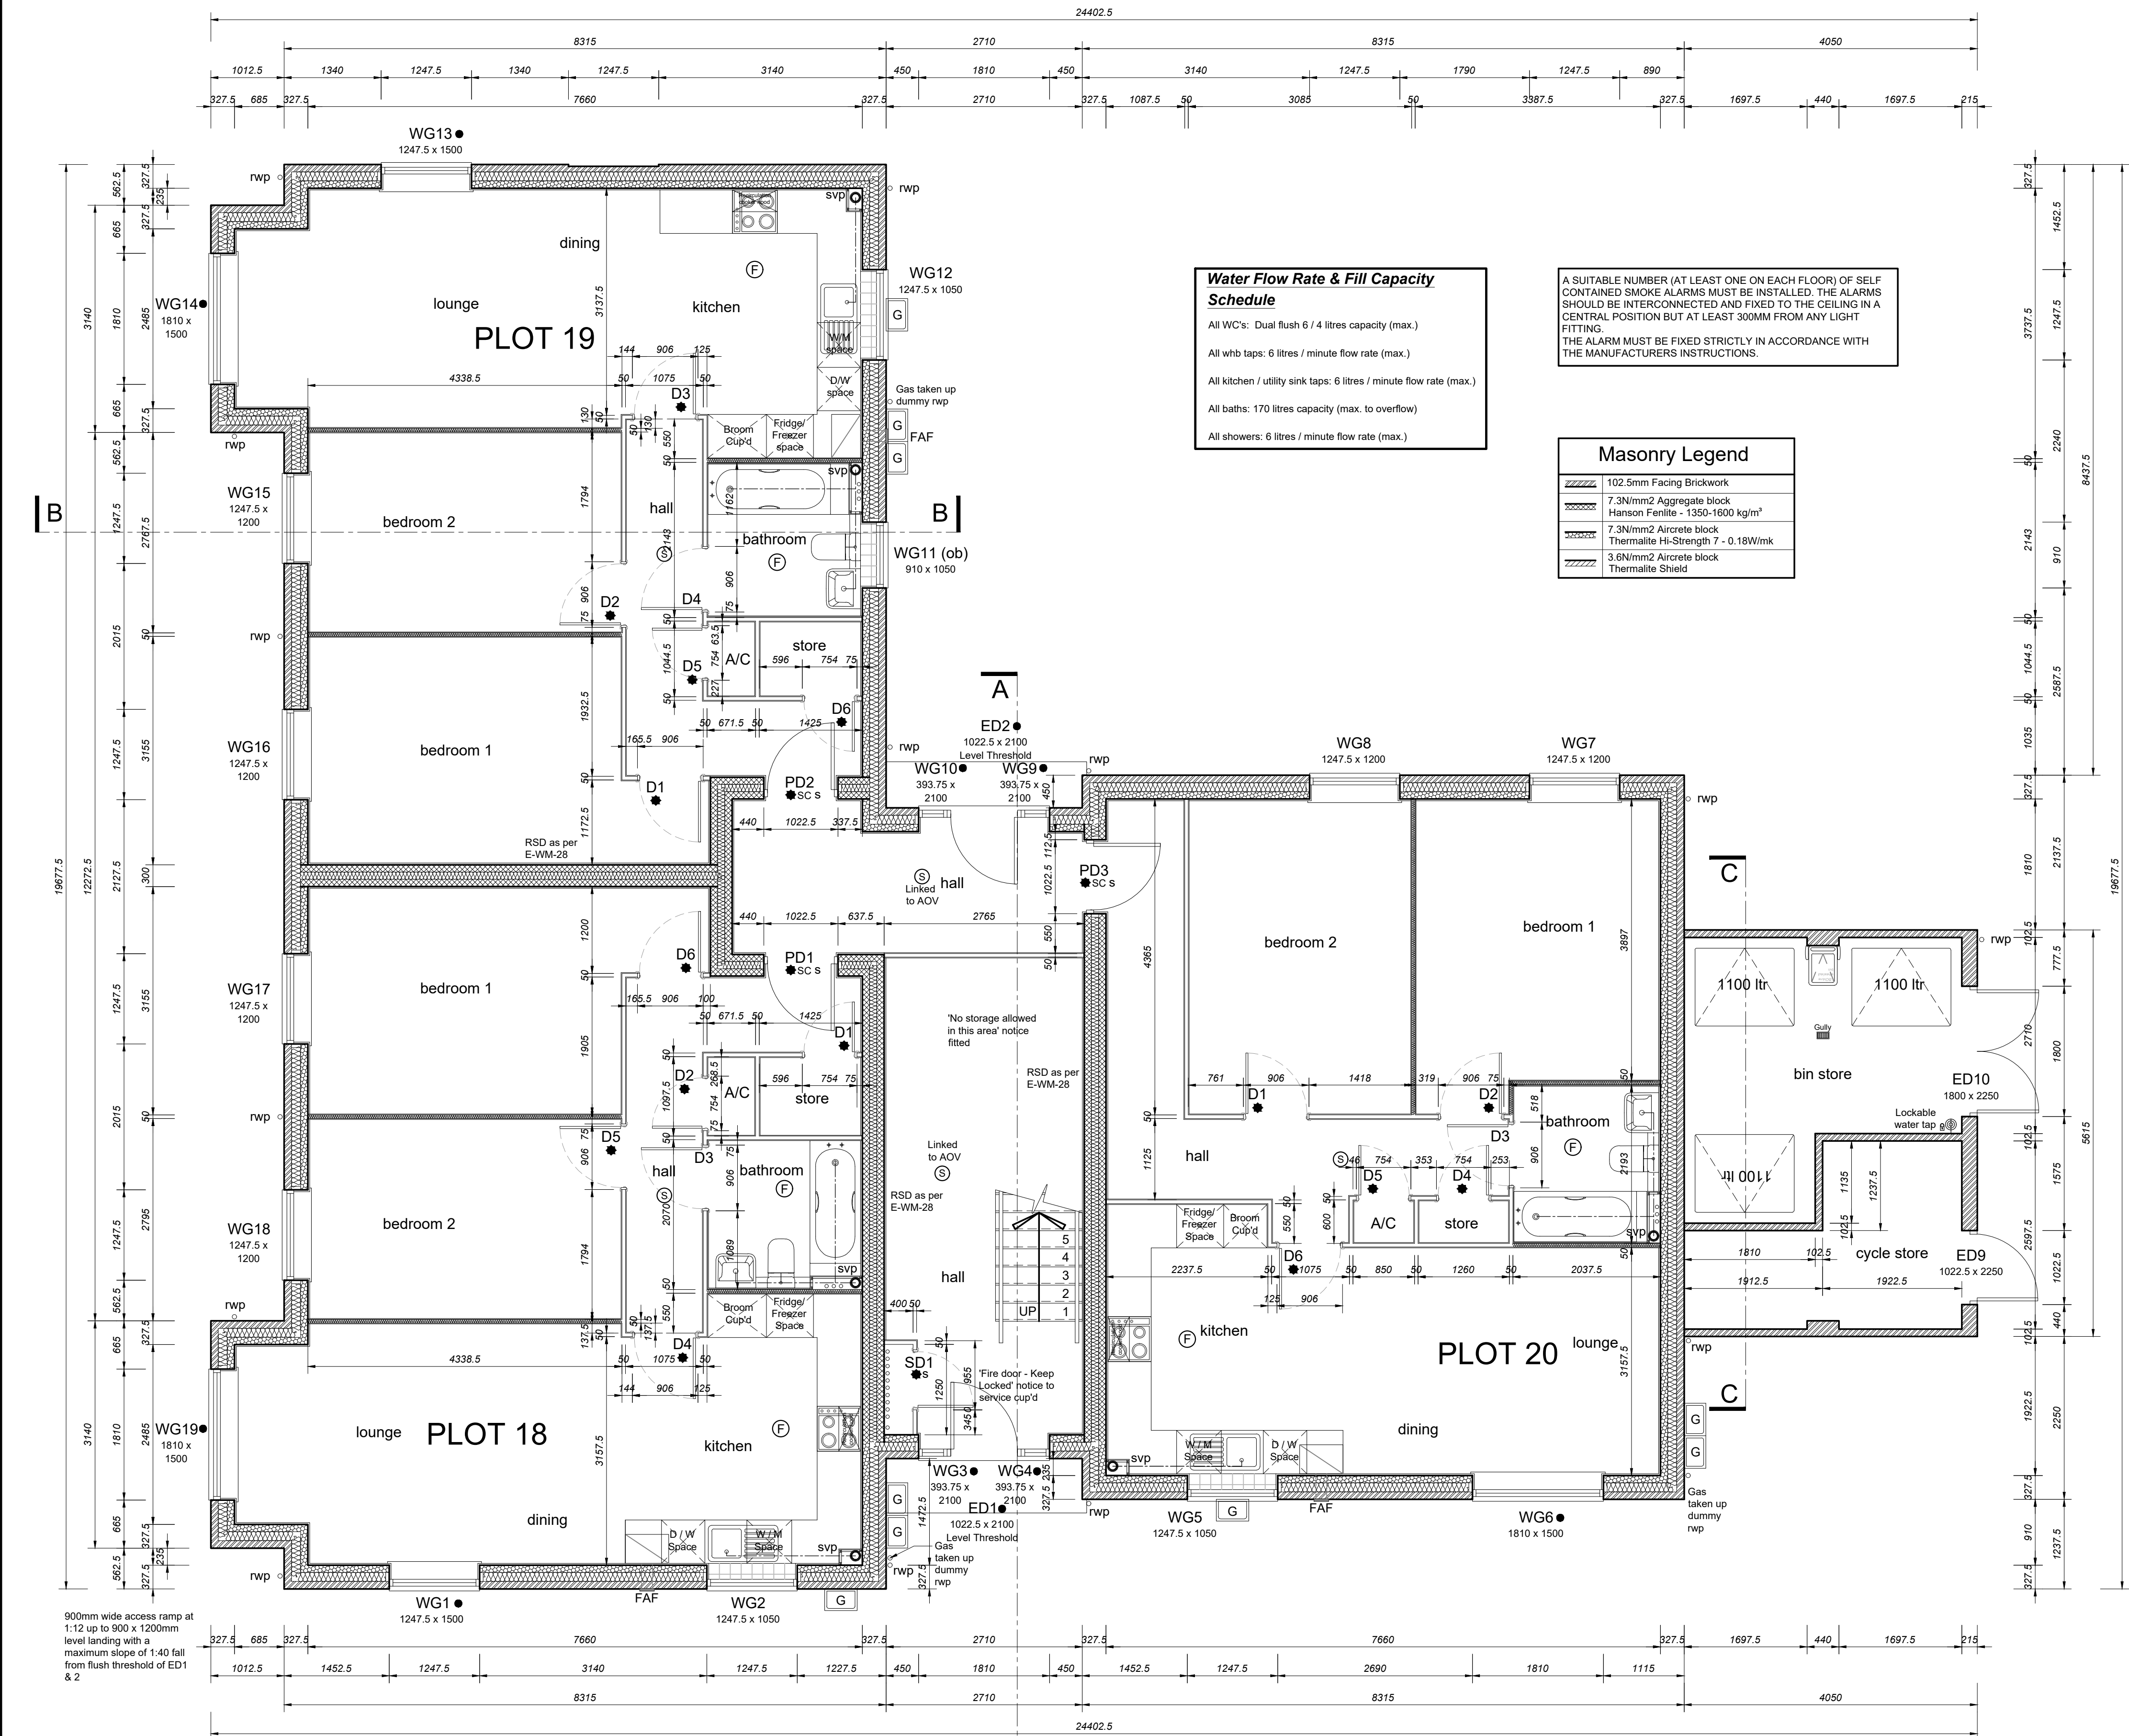

Structural Opening Schedule Ground Floor			
opening reference	opening size	lintel type	lintel size
WG1 ●	1247.5 x 1500		
WG2	1247.5 x 1050		
WG3 ●	393.75 x 2100		
WG4 ●	393.75 x 2100		
WG5	1247.5 x 1050		
WG6 ●	1810 x 1500		
WG7	1247.5 x 1200		
WG8	1247.5 x 1200		
WG9 ●	393.75 x 2100		
WG10 ●	393.75 x 2100		
WG11 (ob)	910 x 1050		
WG12	1247.5 x 1050		
WG13 ●	1247.5 x 1500		
WG14 ●	1810 x 1500		
WG15	1247.5 x 1200		
WG16	1247.5 x 1200		
WG17	1247.5 x 1200		
WG18	1247.5 x 1200		
WG19 ●	1810 x 1500		
ED1 ●	1022.5 x 2100		
ED2 ●	1022.5 x 2100		
ED9	1022.5 x 2250		
ED10	2100 x 2250		
PD1 SC S ●	1022.5 x 2100		
PD2 SC S ●	1022.5 x 2100		
PD3 SC S ●	1022.5 x 2100		
SD1 S ●	830 x 2025		

e Egress hinges for escape
● Denotes toughened safety glass to B Regs Part K & BS EN 12600 section 4 & BS 6206 clause 5.3. All windows to be safe clean in accordance with B.S. 8213-1 and Secured by Design 'New Homes 2014' para 28.6
ob Obscure glazing
fm Denotes flying mullion
S Smoke Seal
SC Self Closing
● Denotes Fire Door 30 minutes
ov Window to provide 1m² free area of ventilation. Window manufacturer to ensure compliance.
FOR LINTEL REFS, REFER TO MANUFACTURERS SCHEDULE

Internal Opening Schedule Plots 18, 21, 24			
opening reference	door size	structural opening	lintel size
D1 ●	686 x 1981	754 x 2025	
D2 ●	686 x 1981	754 x 2025	
D3	838 x 1981	906 x 2025	
D4 ●	838 x 1981	906 x 2025	
D5	838 x 1981	906 x 2025	
D6 ●	838 x 1981	906 x 2025	

M Denotes modified door
● Denotes Fire Door 30 minutes

Internal Opening Schedule Plots 19, 22, 25			
opening reference	door size	structural opening	lintel size
D1 ●	686 x 1981	754 x 2025	
D2 ●	686 x 1981	754 x 2025	
D3 ●	838 x 1981	906 x 2025	
D4	838 x 1981	906 x 2025	
D5 ●	838 x 1981	906 x 2025	
D6 ●	838 x 1981	906 x 2025	

M Denotes modified door
● Denotes Fire Door 30 minutes

Internal Opening Schedule Plots 20, 23, 26			
opening reference	door size	structural opening	lintel size
D1 ●	838 x 1981	906 x 2025	
D2 ●	838 x 1981	906 x 2025	
D3	838 x 1981	906 x 2025	
D4 ●	686 x 1981	754 x 2025	
D5 ●	686 x 1981	754 x 2025	
D6 ●	838 x 1981	906 x 2025	

M Denotes modified door
● Denotes Fire Door 30 minutes

NOTES

This drawing is the copyright of Thrive Ltd ©. All rights reserved. Ordinance Survey Data. © Crown Copyright. All rights reserved. Licence No. 100007359. DO NOT scale from this drawing. Contractors, Sub Contractors and Suppliers are to check all relevant dimensions and levels of the site and building before commencing any shop drawings or building work. Any discrepancies should be recorded to the Architect. Where applicable this drawing is to be read in conjunction with the Consultants' drawings.

REV	DESCRIPTION	DATE	AUTHOR	CHK'D
A	Bin/Cycle store introduced. RWP relocated.	01/08/2019	EMS	



MATTHEW HOMES LIMITED
MATTHEW HOUSE
45-47 HIGH STREET
POTTERS BAR
HERTFORDSHIRE EN6 5AW
TEL: (01707) 655550
FAX: (01707) 652544/644595

BUILDING REGULATION



architects

Romsey Office

Building 300, The Grange, Romsey Road, Michelmersh, SO51 0AE
t: 01794 367703 f: 01794 367276 www.thrivearchitects.co.uk

PROJECT

Yapton Road
Barnham

DRAWING

Plots 18 to 26

Ground Floor Plan

SCALE	DATE	AUTHOR	CHK'D
1:50 @ A1	July 2019	EMS	CHW

JOB NO.	DRAWING NO.	REV
MATT151202	CD18-26 101	A

CLIENT REF.

