


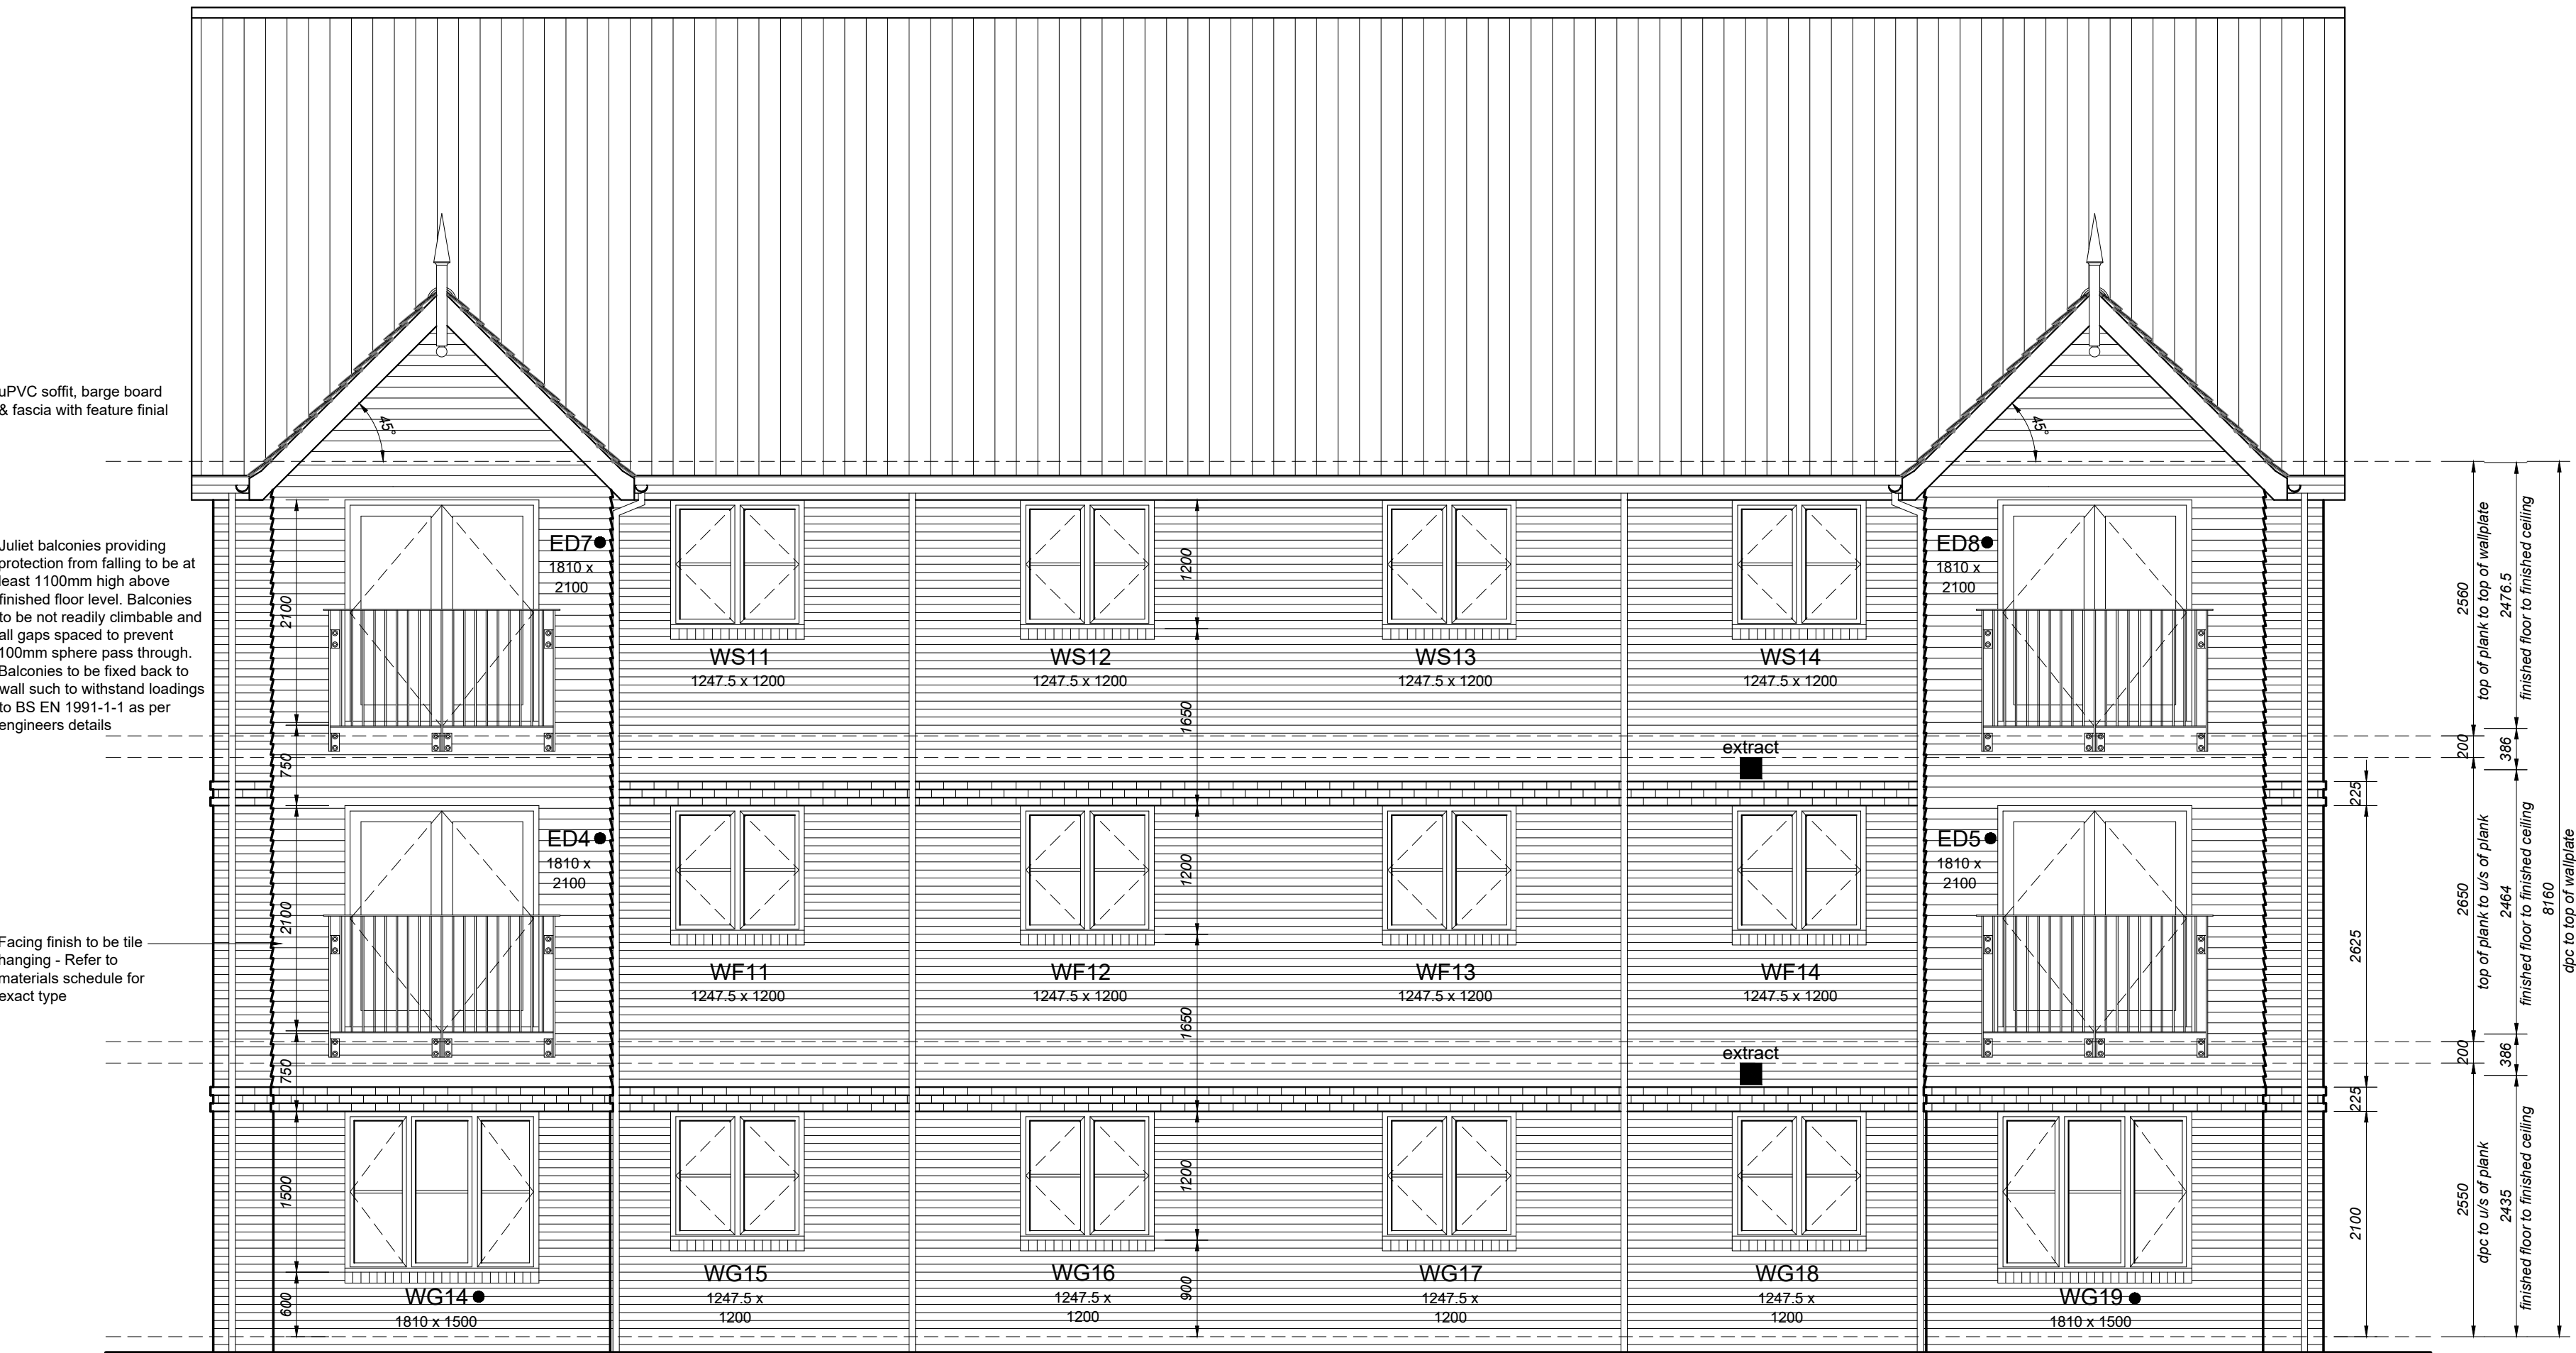

Front Elevation



Side Elevation

NOTES

This drawing is the copyright of Thrive Ltd ©. All rights reserved.
Ordnance Survey Data © Crown Copyright. All rights reserved.
Licence No. 100007359. DO NOT scale from this drawing.
Contractors, Sub Contractors and Suppliers are to check all relevant dimensions and levels of the site and building before commencing any shop drawings or building work. Any discrepancies should be recorded to the Architect.
Where applicable this drawing is to be read in conjunction with the Consultants' drawings.

REV	DESCRIPTION	DATE	AUTHOR	CHK'D
A	Bin/Cycle store introduced. RWP relocated.	01/08/2019	EMS	



MATTHEW HOMES LIMITED
MATTHEW HOUSE
45-47 HIGH STREET
POTTERS BAR
HERTFORDSHIRE EN6 5AW
TEL: (01707) 655550
FAX: (01707) 652544/644595

BUILDING REGULATION



architects

Romsey Office

Building 300, The Grange, Romsey Road, Michelmersh, SO51 0AE
t: 01794 367703 f: 01794 367276 www.thrivearchitects.co.uk

PROJECT

Yapton Road
Barnham

DRAWING

Plots 18 to 26
Front & Side Elevation

SCALE DATE AUTHOR CHK'D
1:50 @ A1 July 2019 EMS CW

JOB NO. DRAWING NO. REV
MATT151202 CD18-26 108 A

CLIENT REF.