


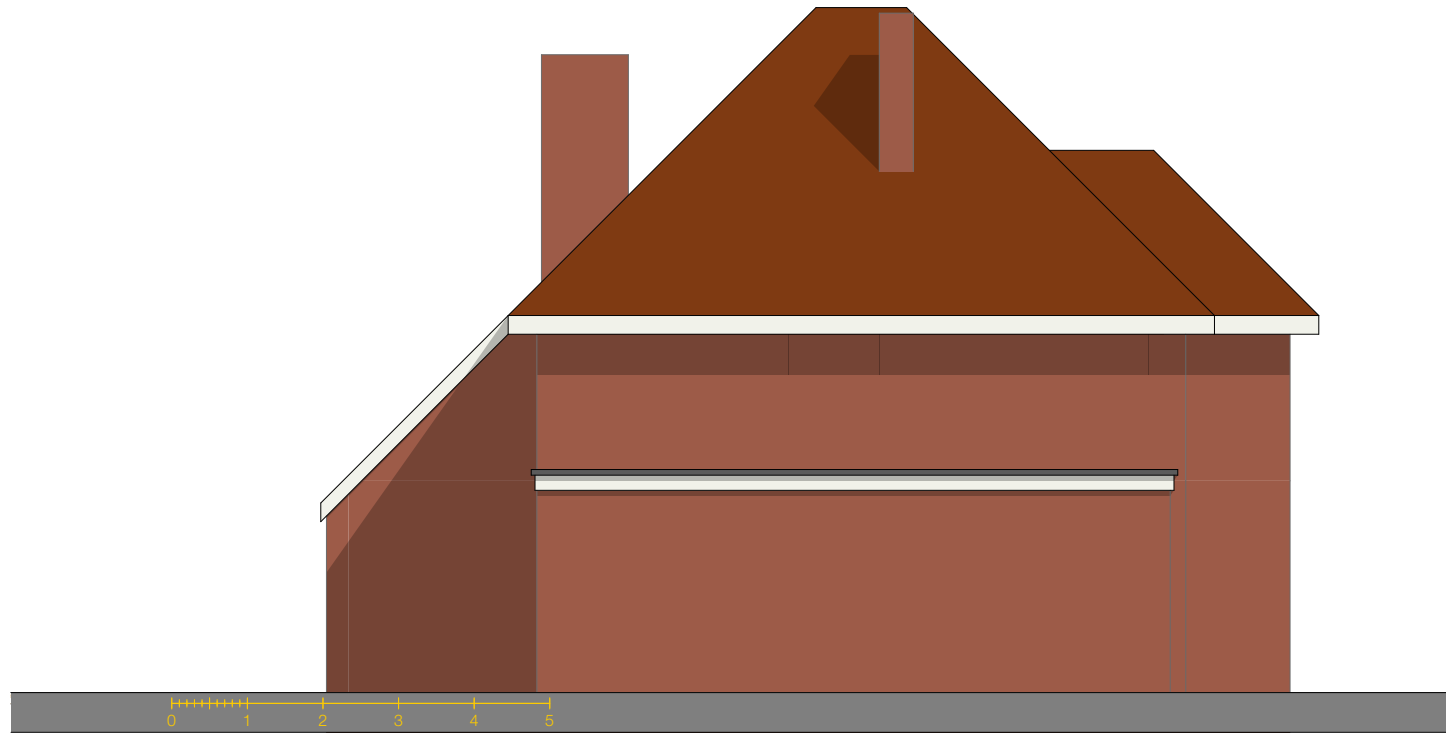

E-04

Existing East Elevation

1:100



E-01

Existing South Elevation

1:100



E-03

Existing North Elevation

1:100



E-02

Existing West (Rear) Elevation

1:100



Downland
Design Ltd.

Issue Date

Date printed

12/09/2019

For:

Mr & Mrs R Macdonald

Proposed Alterations

Melcroft
Eastergate Lane
PO20 3SJ

Survey
Drawings

Scale @ A3

1:100

Drawing:

Existing Elevations

Drawing Number

project

number

rev

1922 - 01.4