
 


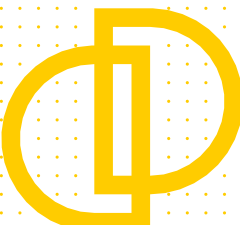

 Downland Design Ltd. ARUN DISTRICT COUNCIL BN87 19HH	Issue Date	For:	Proposed Alterations	Proposed Plans	Drawing:	Drawing Number		
	Date printed	Mr & Mrs R Macdonald	Melcroft Eastergate Lane PO20 3SJ	Scale @ A2	Poposed Roof Plan A2	project	number	rev
	12/09/2019			1:50		1922 - 02.3		