




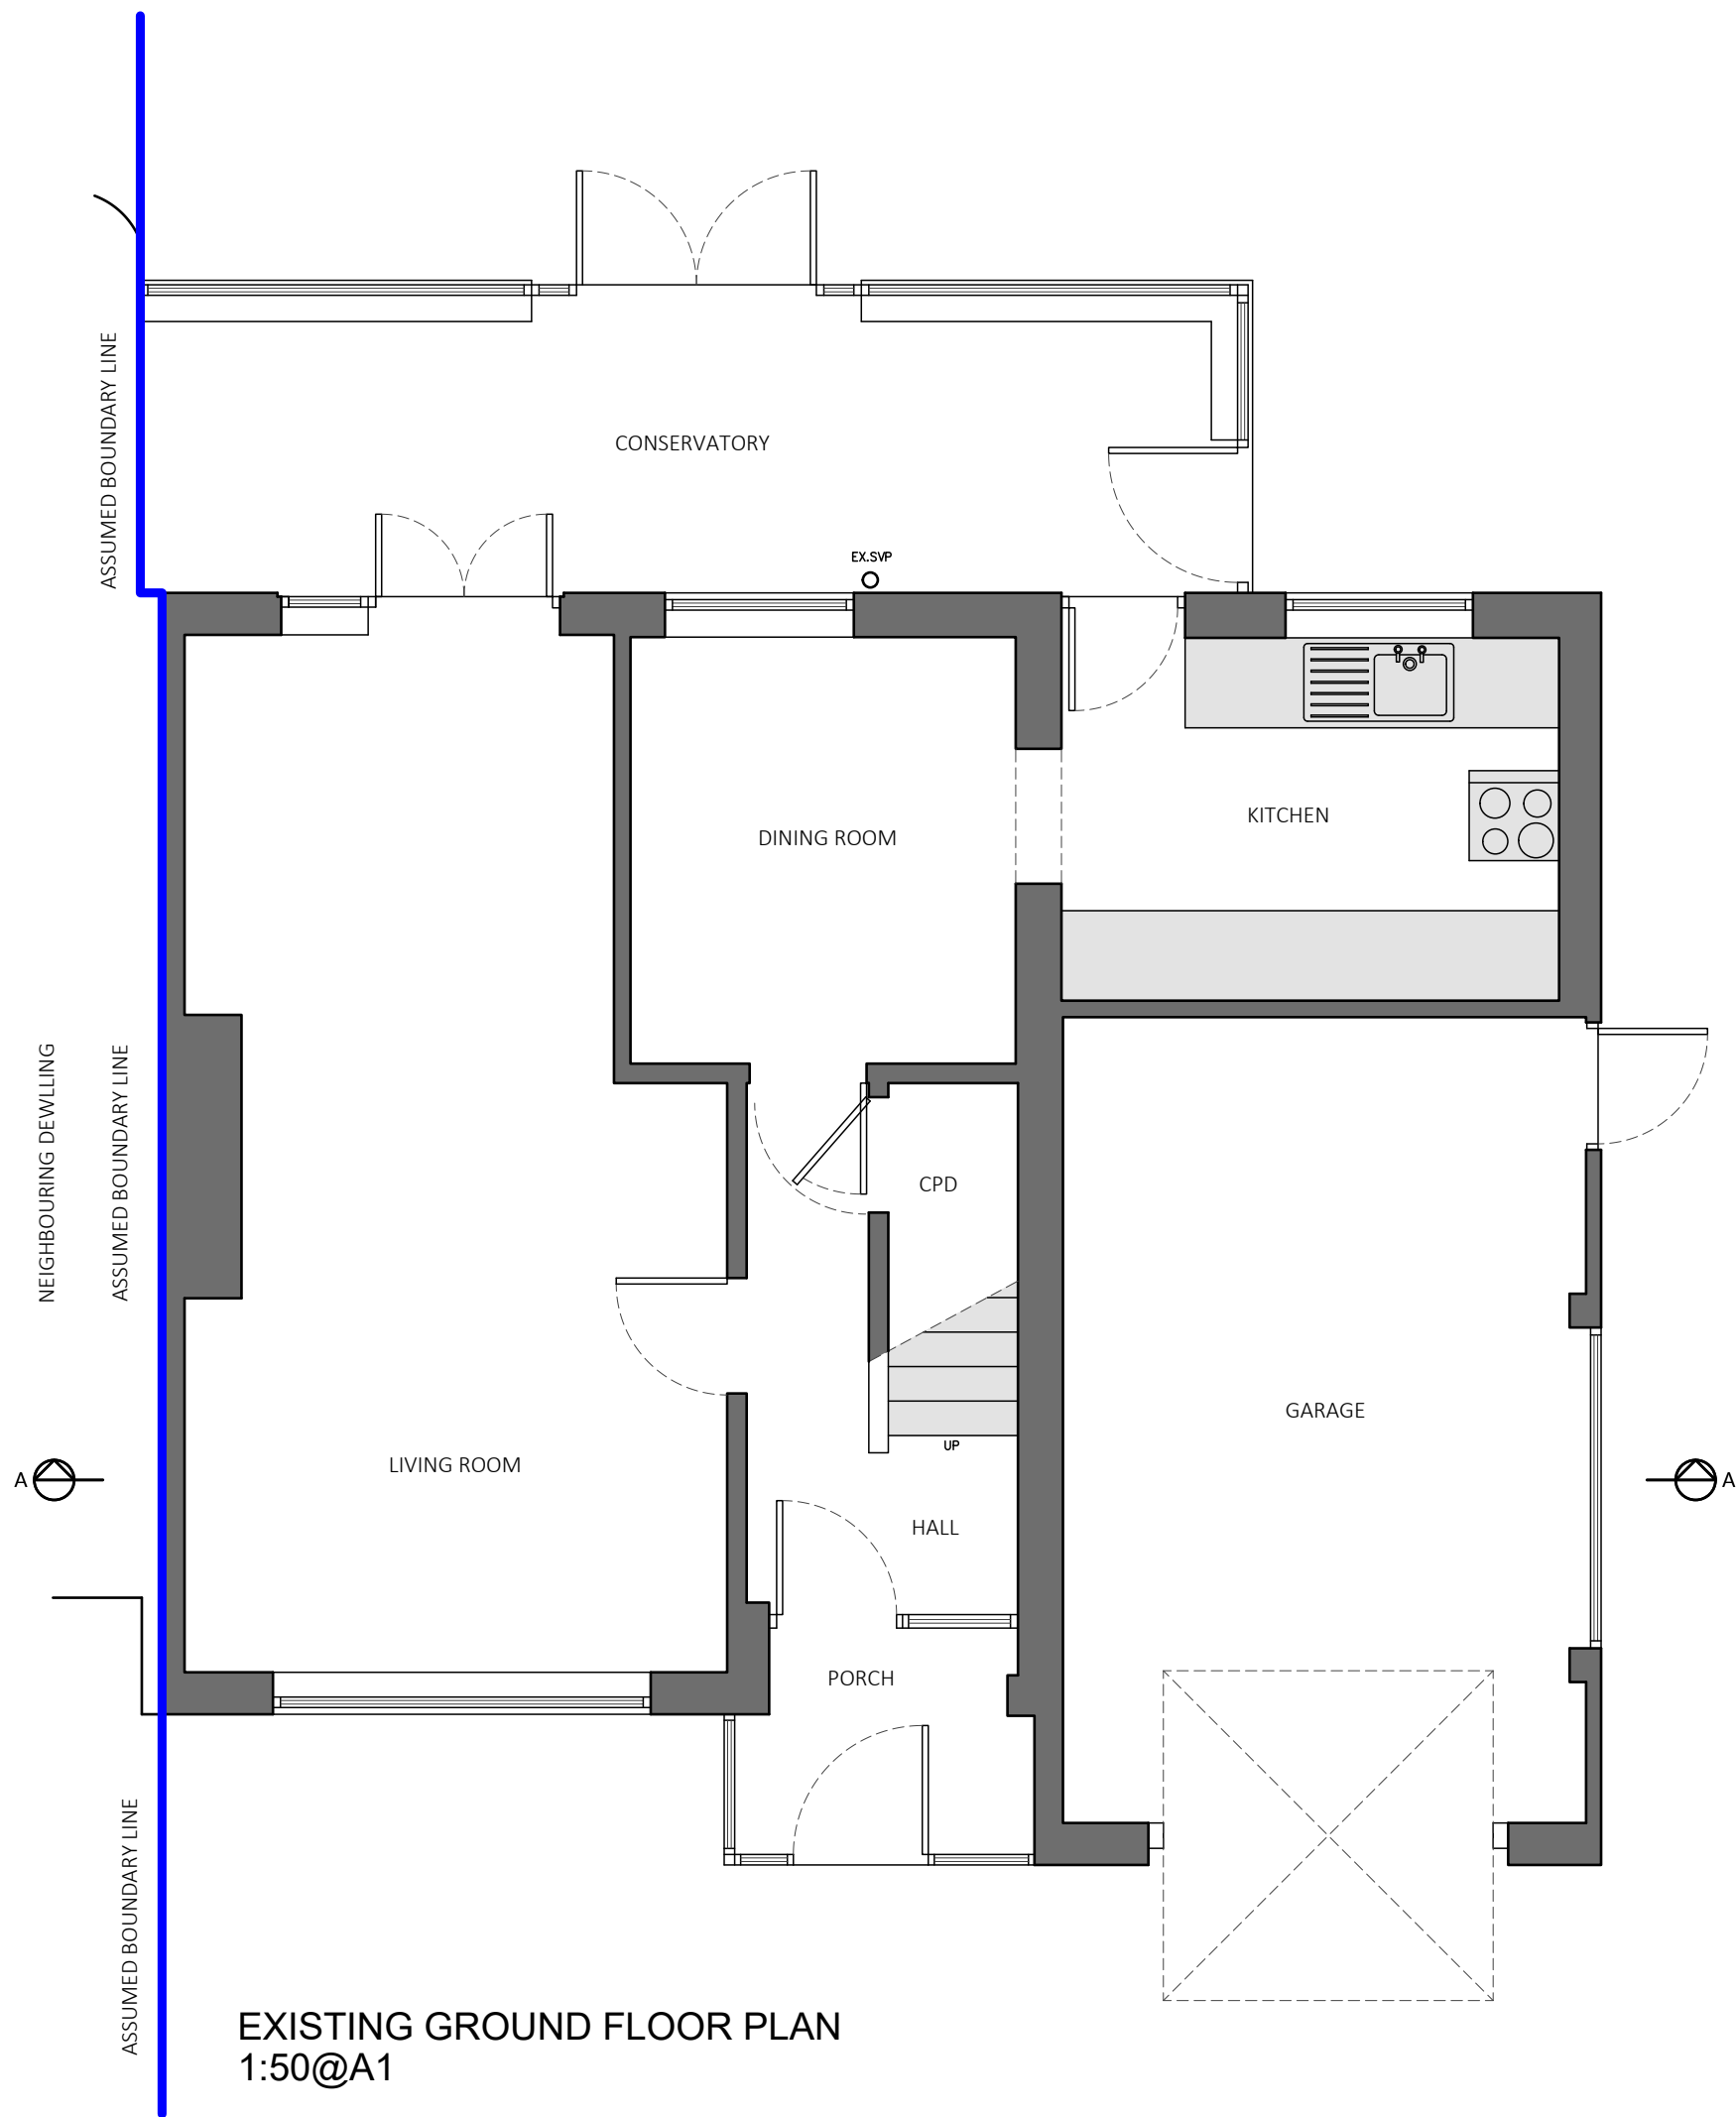


EXISTING GROUND FLOOR PLAN
1:50@A1

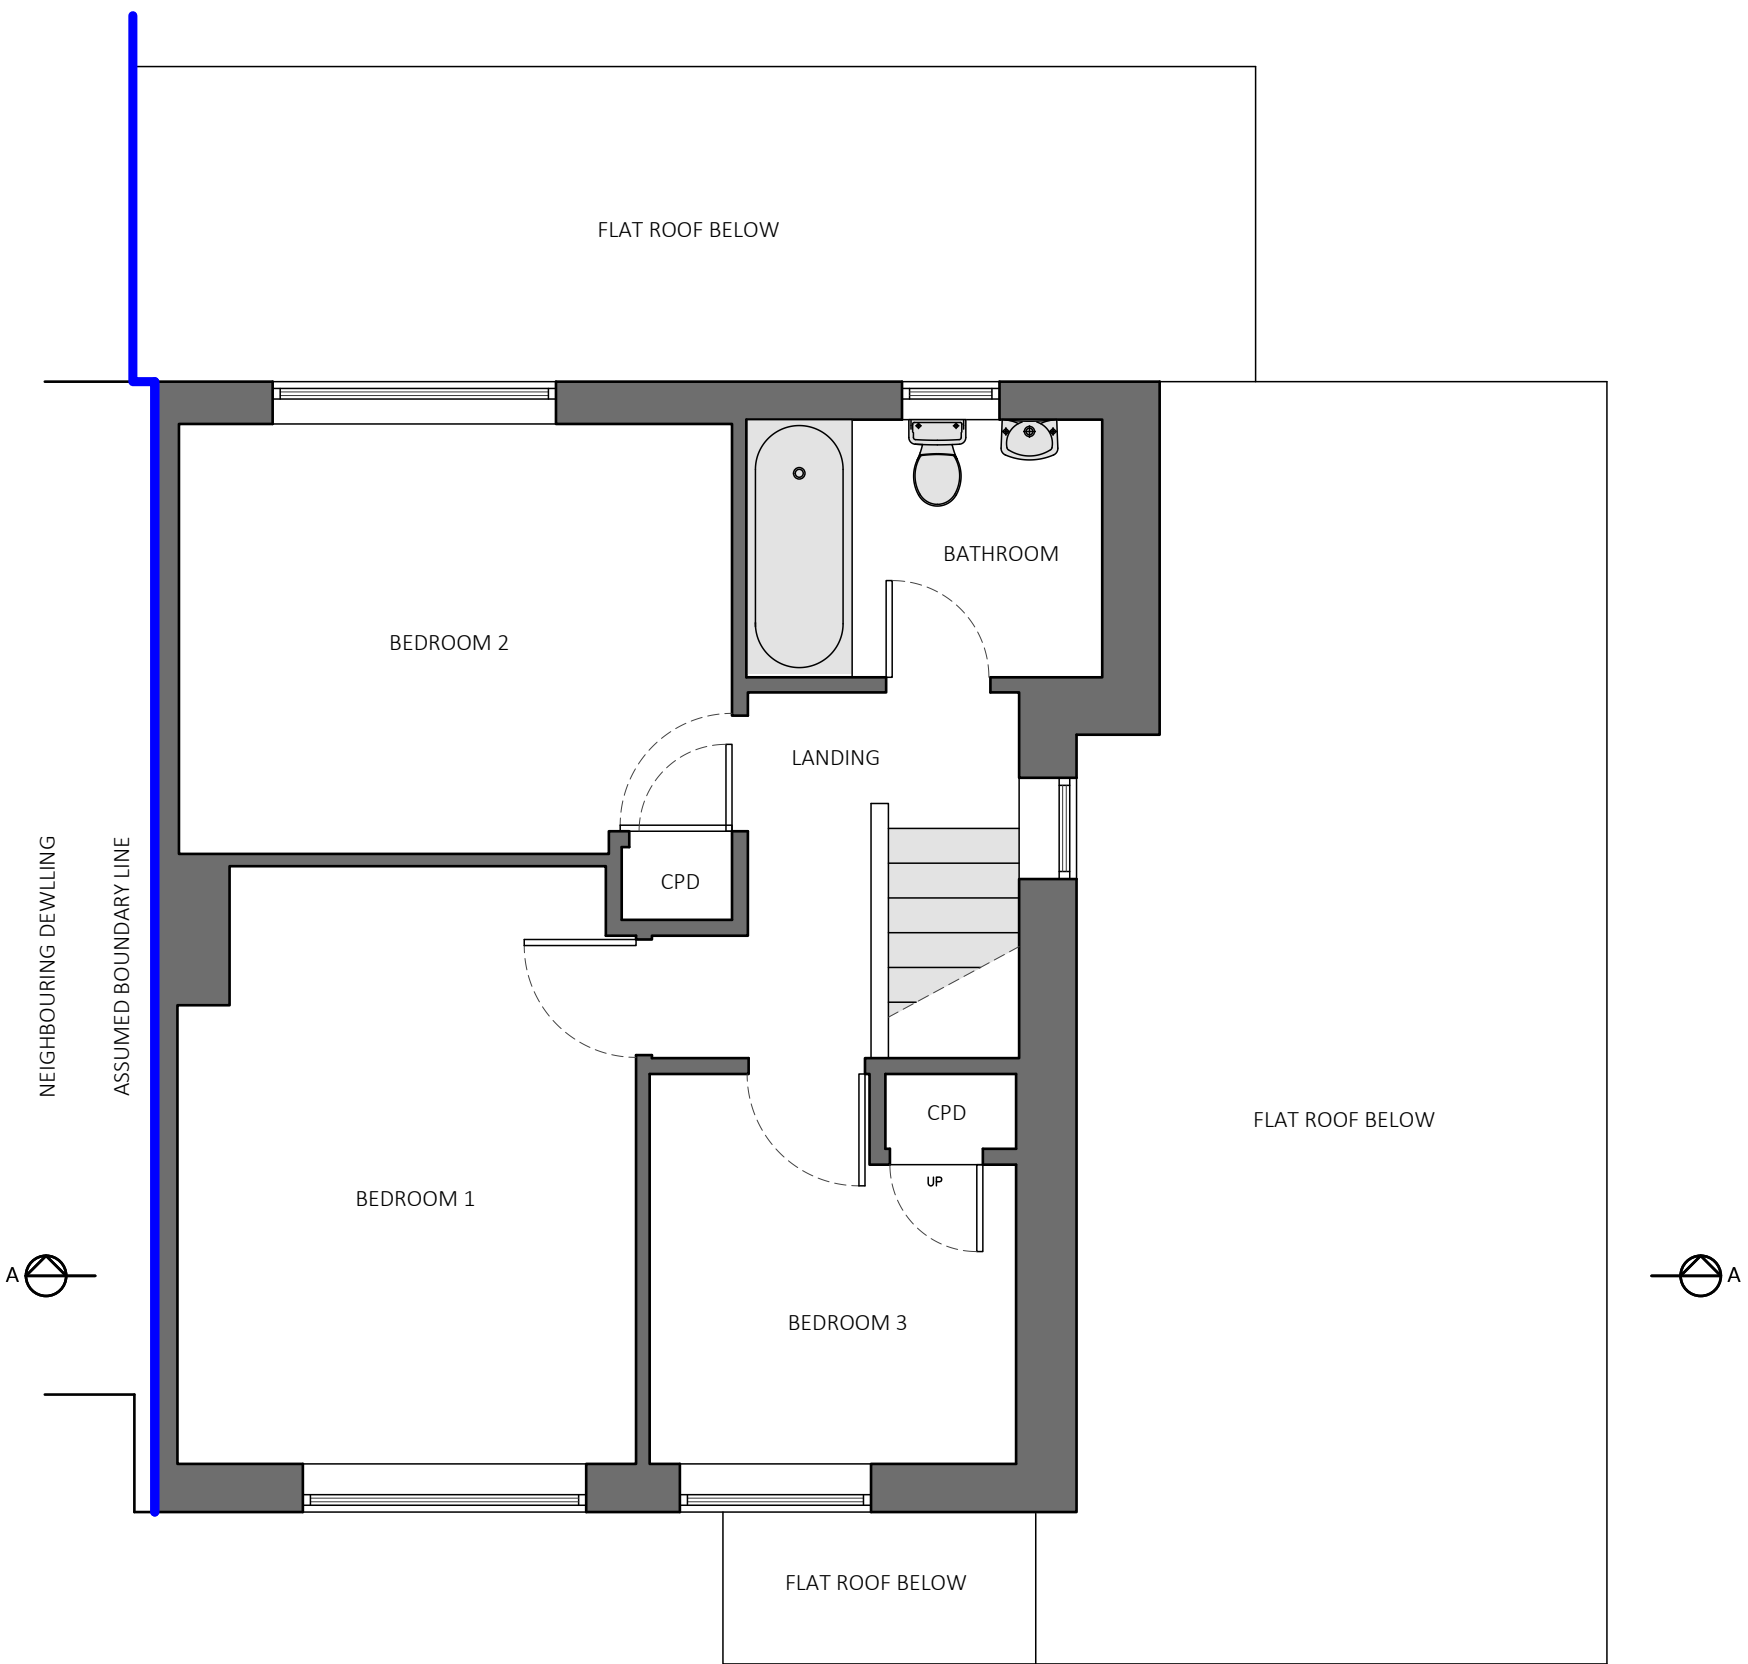

EXISTING FIRST FLOOR PLAN
1:50@A1

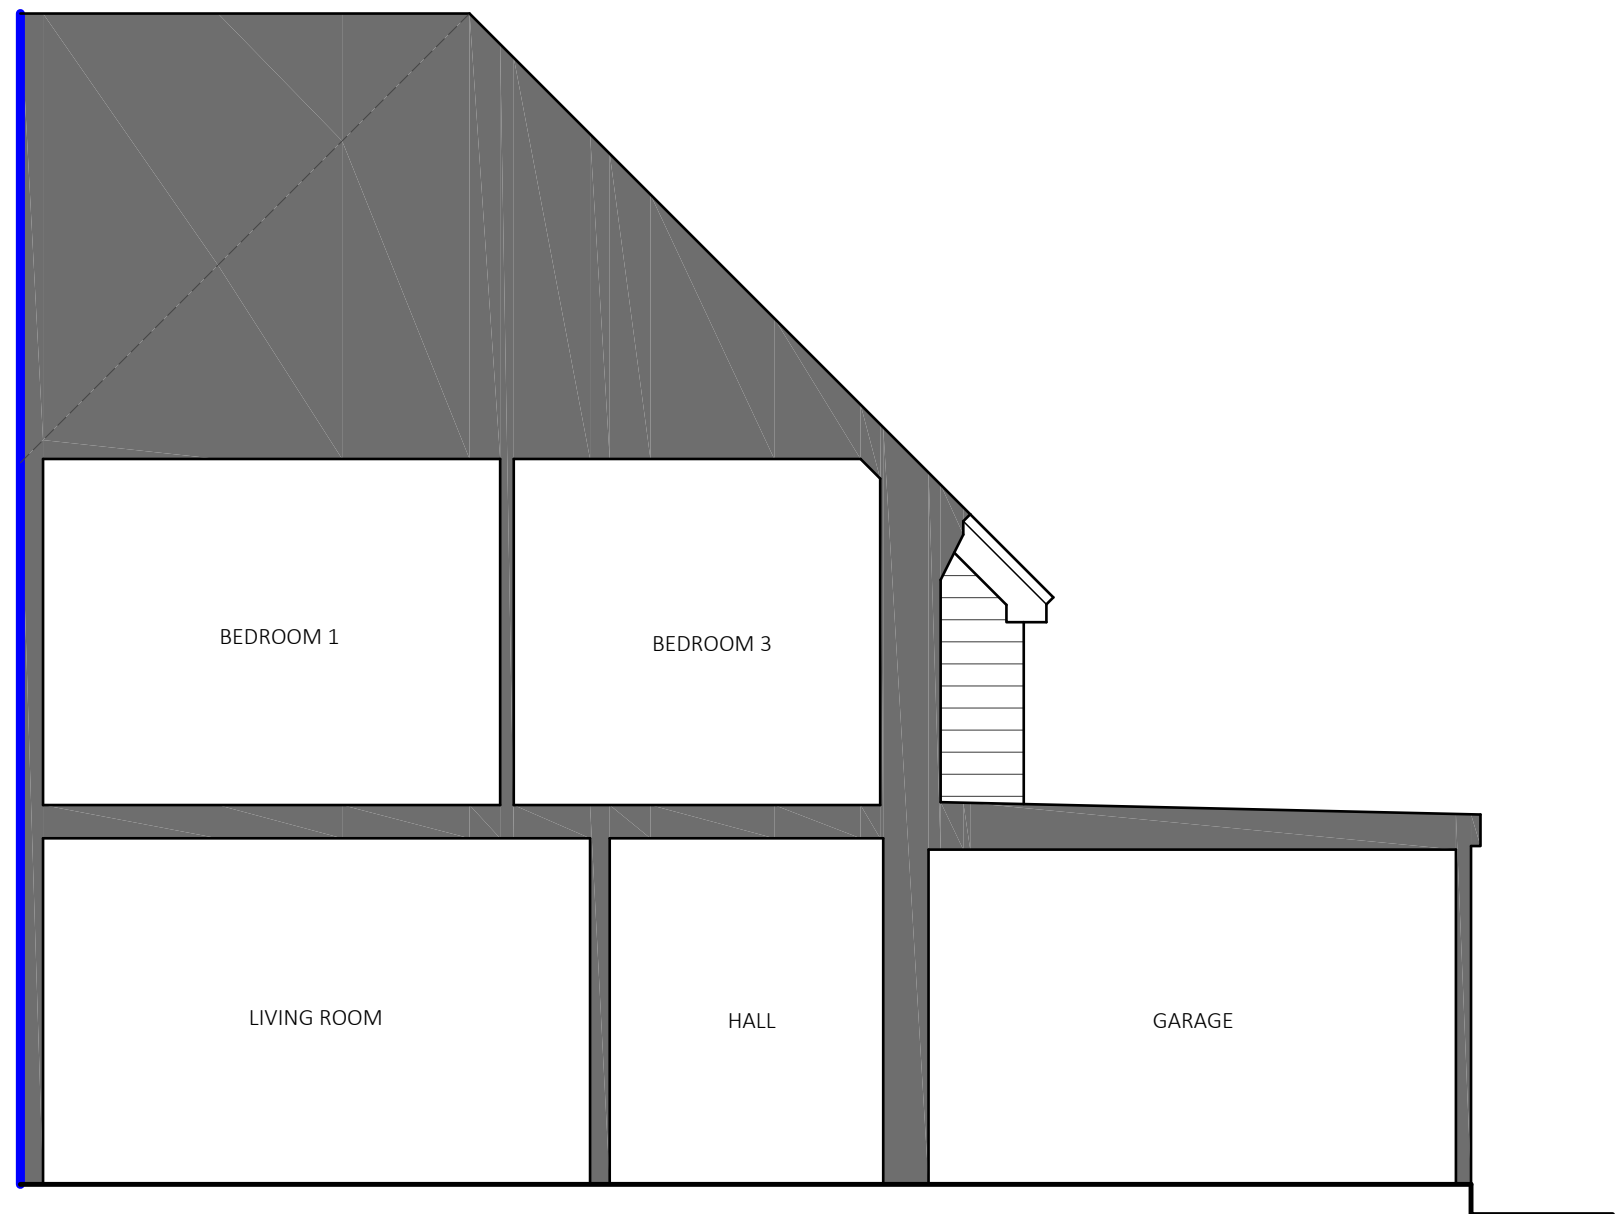

EXISTING SECTION A-A
1:50@A1

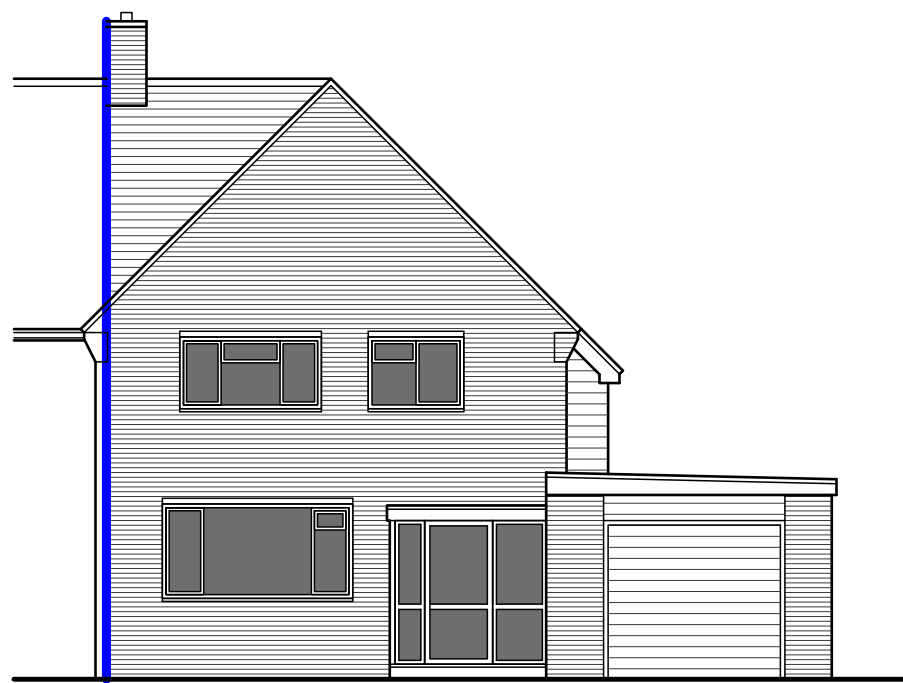


EXISTING FRONT ELEVATION
1:100@A1




EXISTING SIDE ELEVATION
1:100@A1



EXISTING REAR ELEVATION
1:100@A1

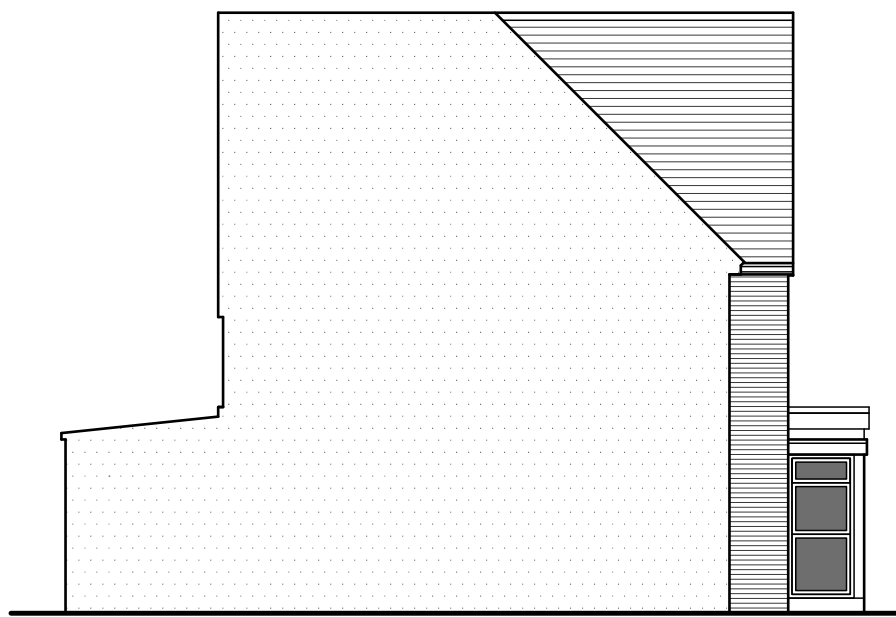

EXISTING PART SIDE ELEVATION
1:100@A1

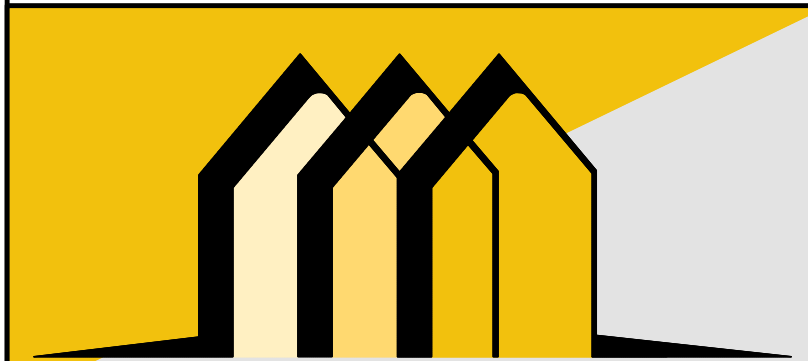

CONTACT INFO

E: Scott@EllisdonArchitecturalAssociates.co.uk
W: WWW.EllisdonArchitecturalAssociates.co.uk
T: 01293 400310
M: 07828 189525

SCALE BARS



REVISION	DESCRIPTION
0	FIRST ISSUE

STATUS:
PLANNING

CLIENT:	MR C.GADDAFI AKA JAKE SWEI
JOB REF:	231
DRG. NO:	01
DRG. TITLE:	EXISTING PLANS
DATE:	SEPTEMBER 2019
SCALE:	1:50@A1

SITE ADDRESS:
37 GOSPOND ROAD BARNHAM BOGNOR REGIS PO22 0UE