




STUDIO
TO BE REMOVED

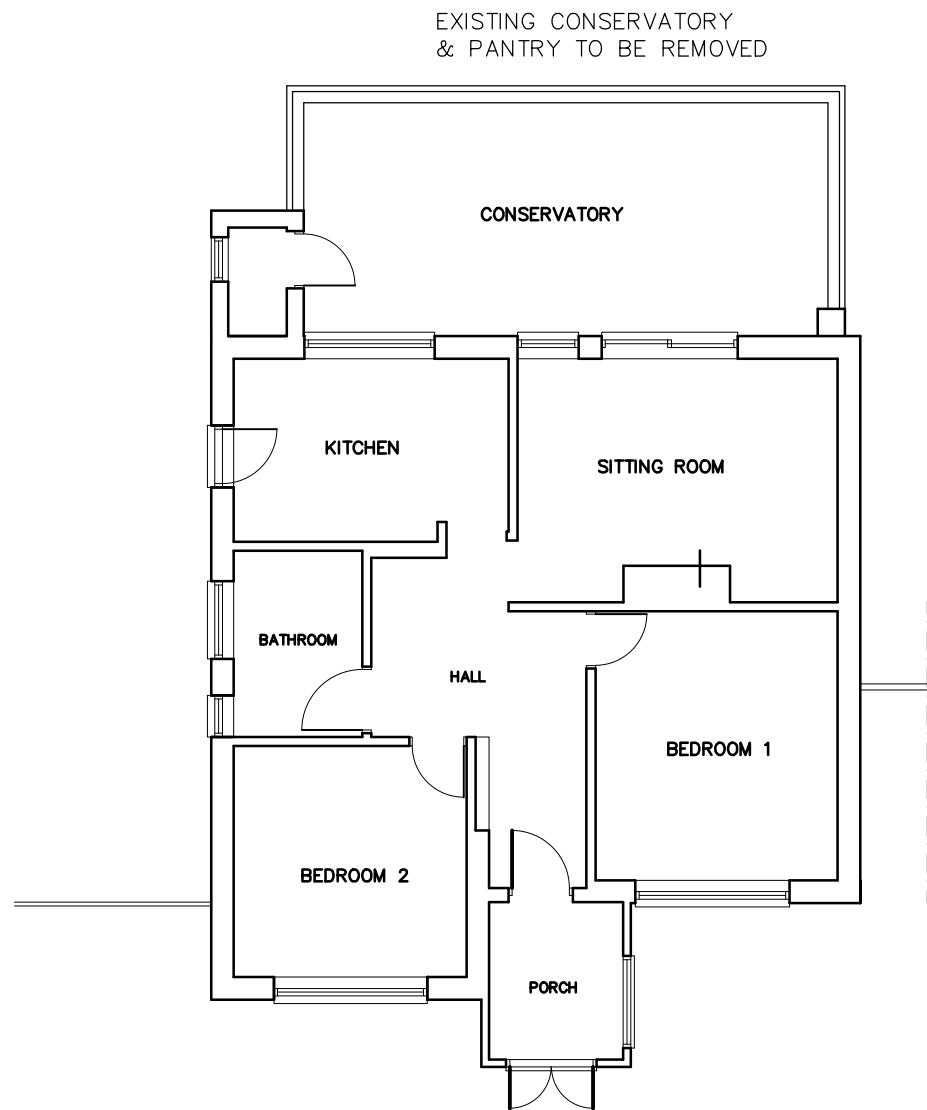

EXISTING FLOOR PLAN

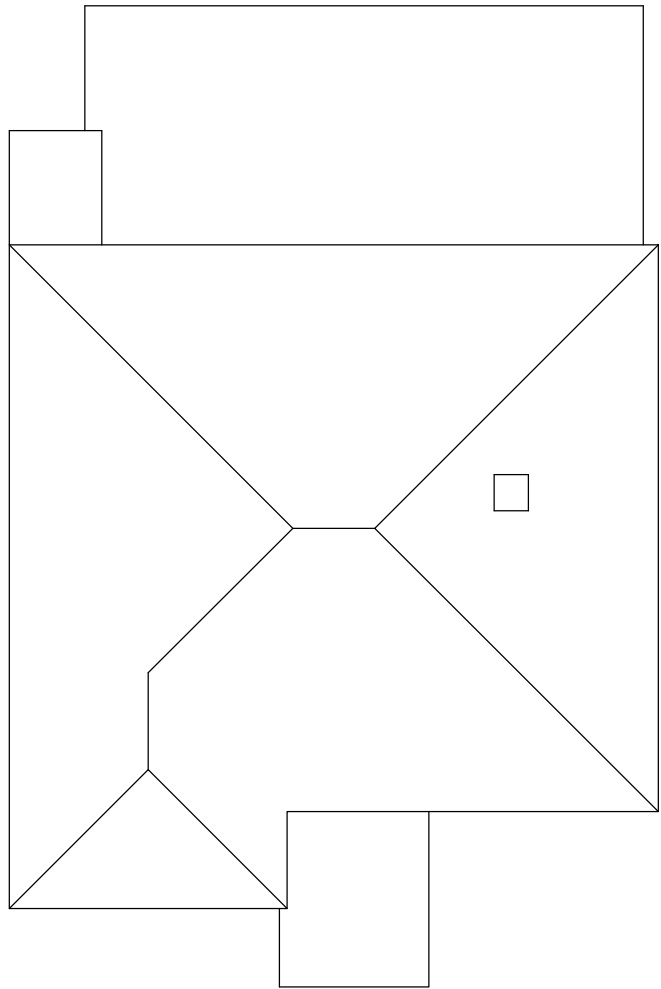

EXISTING ROOF PLAN




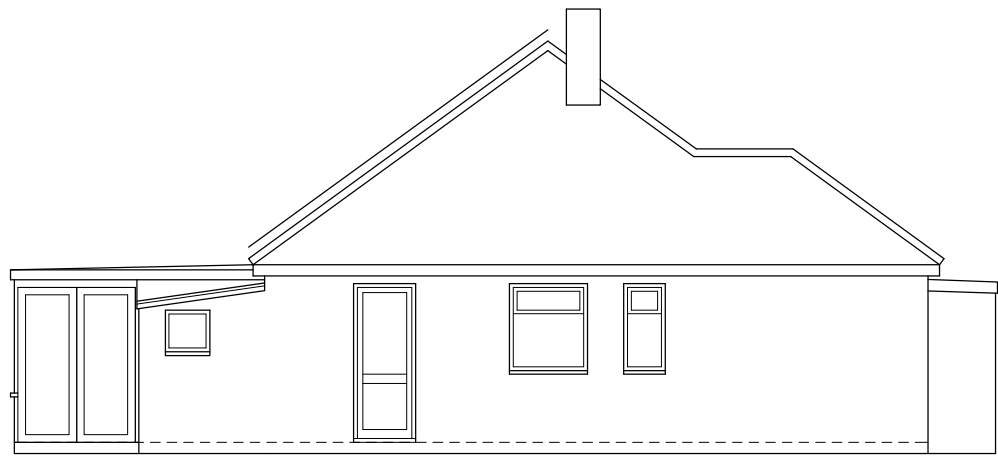


SIDE ELEVATION


'FALSE' GARAGE FRONTAGE
(DOOR ONLY—NOTHING BEYOND)




FRONT ELEVATION
ELEVATIONS OF EXISTING BUNGALOW

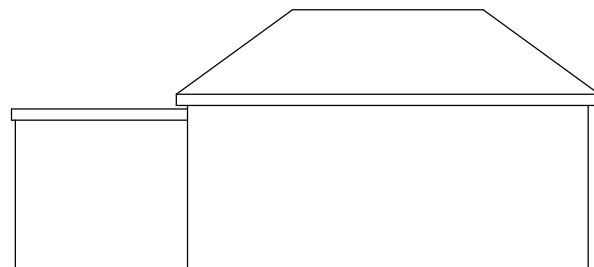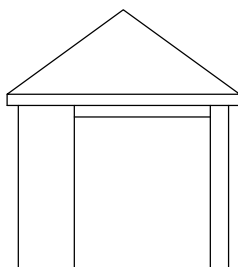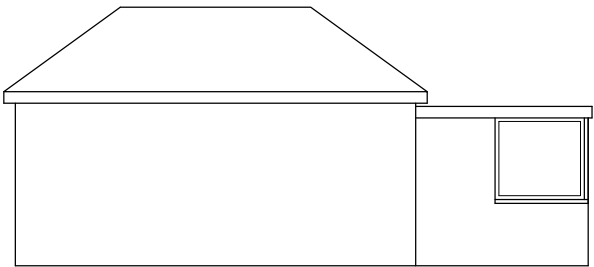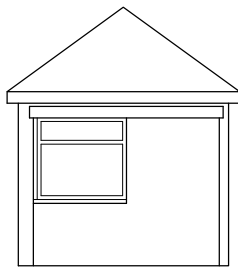

ELEVATIONS OF EXISTING STUDIO

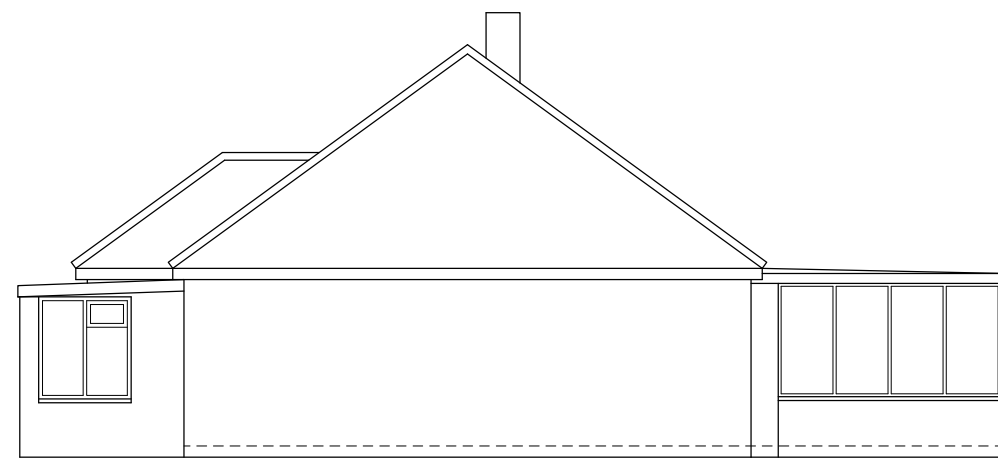

SIDE ELEVATION

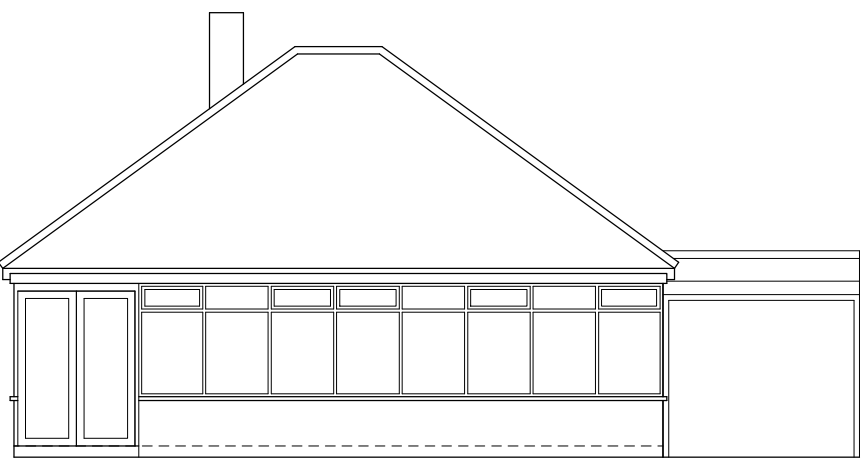

REAR ELEVATION

FOR MR & MRS BRIGDEN		
SITE 'WOODLANDS', 55 ELM GROVE, BARNHAM, WEST SUSSEX PO22 0HJ		
TITLE EXISTING FLOOR PLANS & ELEVATIONS		
SCALE 1:100 © A2	DATE 07/20	DRAWING NO. 02 REV