




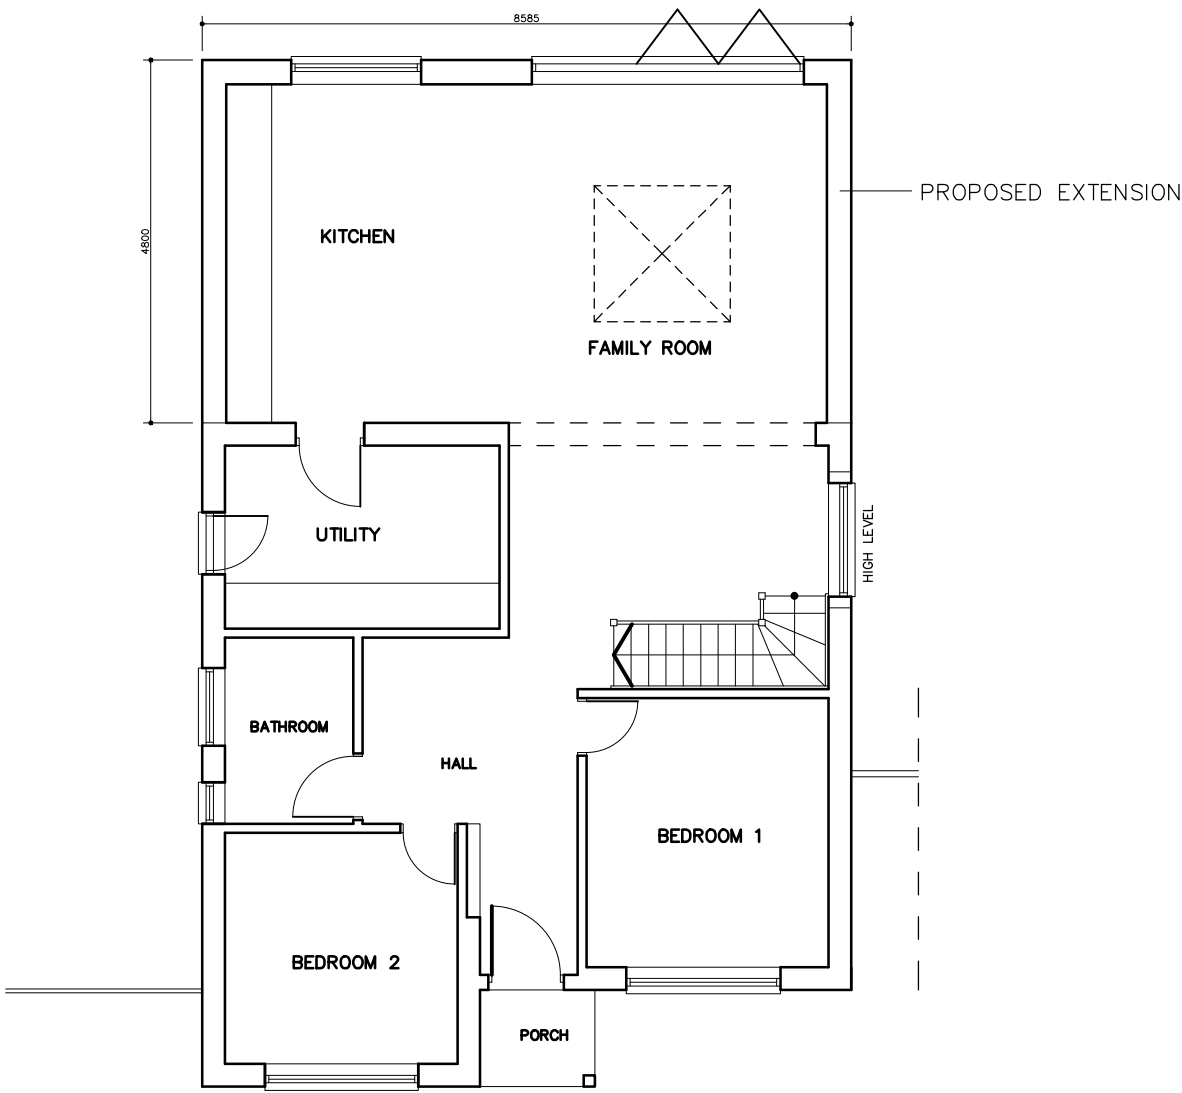

GROUND FLOOR PLAN
SHOWING REPLACEMENT EXTENSION & ALTERATIONS

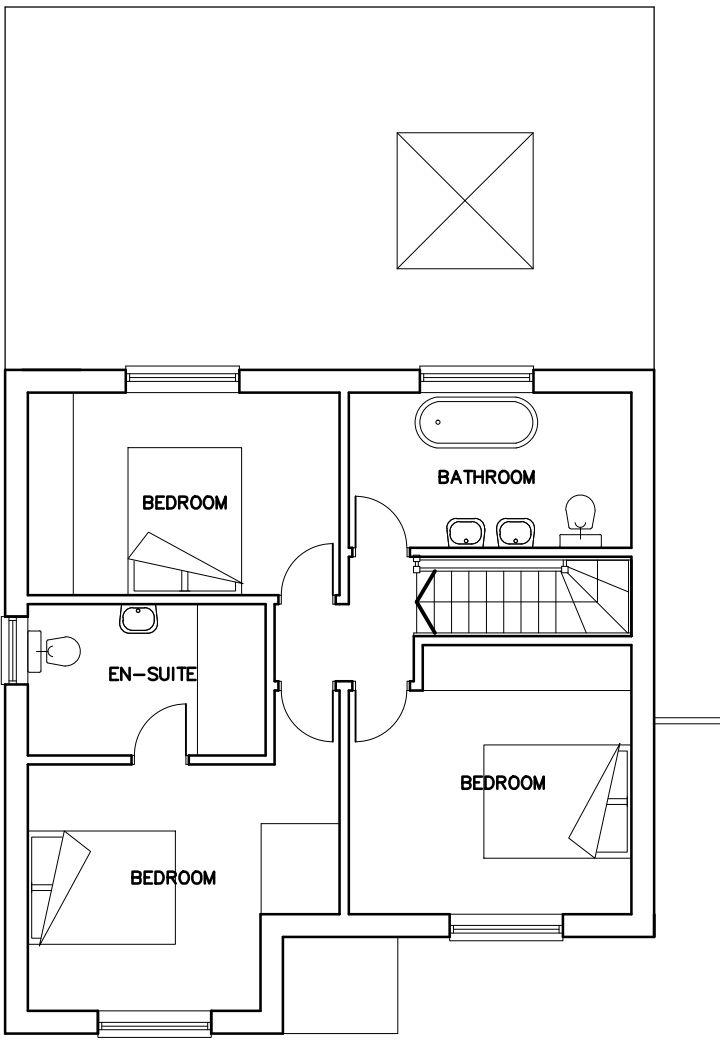

PROPOSED FIRST FLOOR

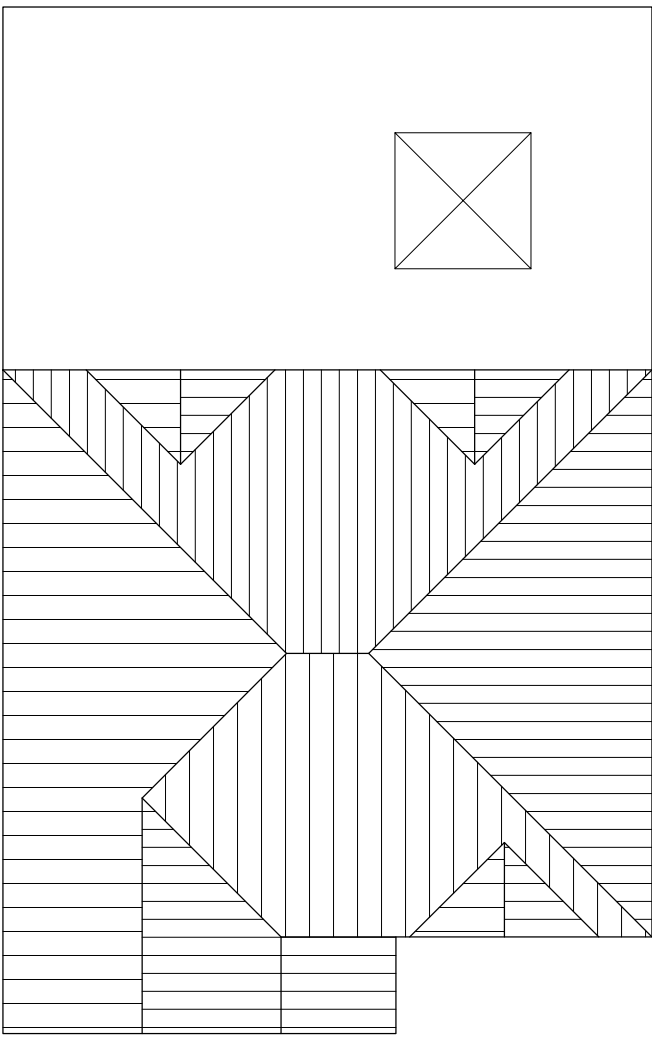

PROPOSED ROOF PLAN




FRONT ELEVATION



SIDE ELEVATION



REAR ELEVATION

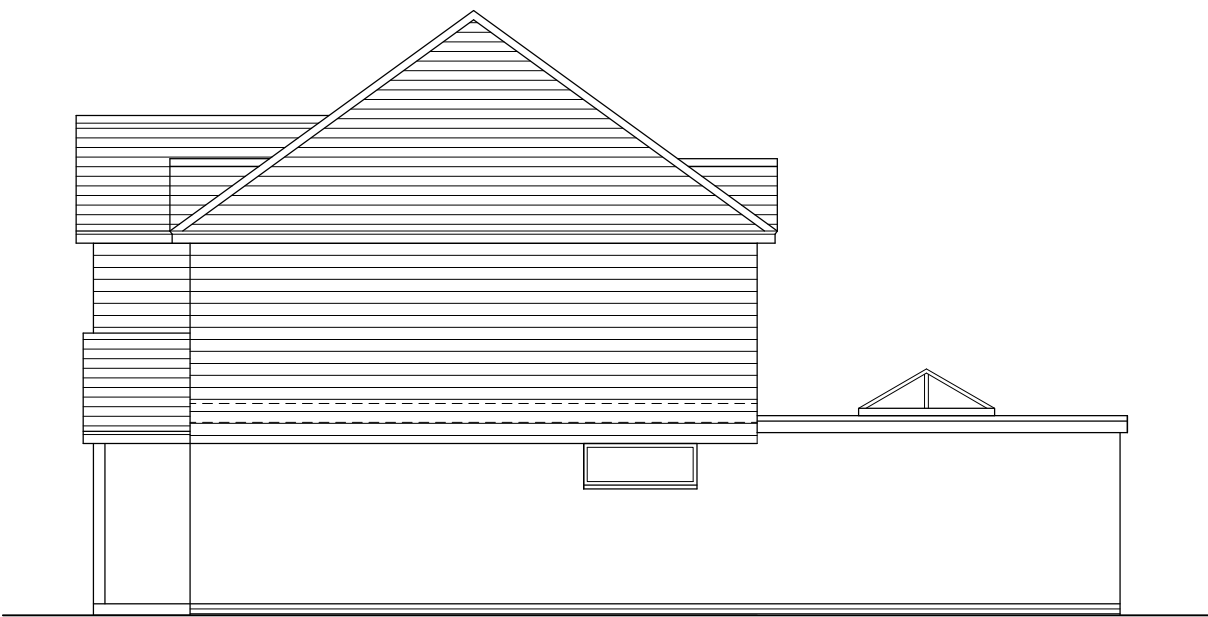

SIDE ELEVATION

A – ROOF MODS 13/8/20

FOR MR & MRS BRIGDEN		
SITE 'WOODLANDS', 55 ELM GROVE, BARNHAM, WEST SUSSEX PO22 0HJ		
TITLE PROPOSED EXTENSION & ALTERATIONS PLANS & ELEVATION		
SCALE 1:100 © A2	DATE 07/20	DRAWING NO. 03 REV A