




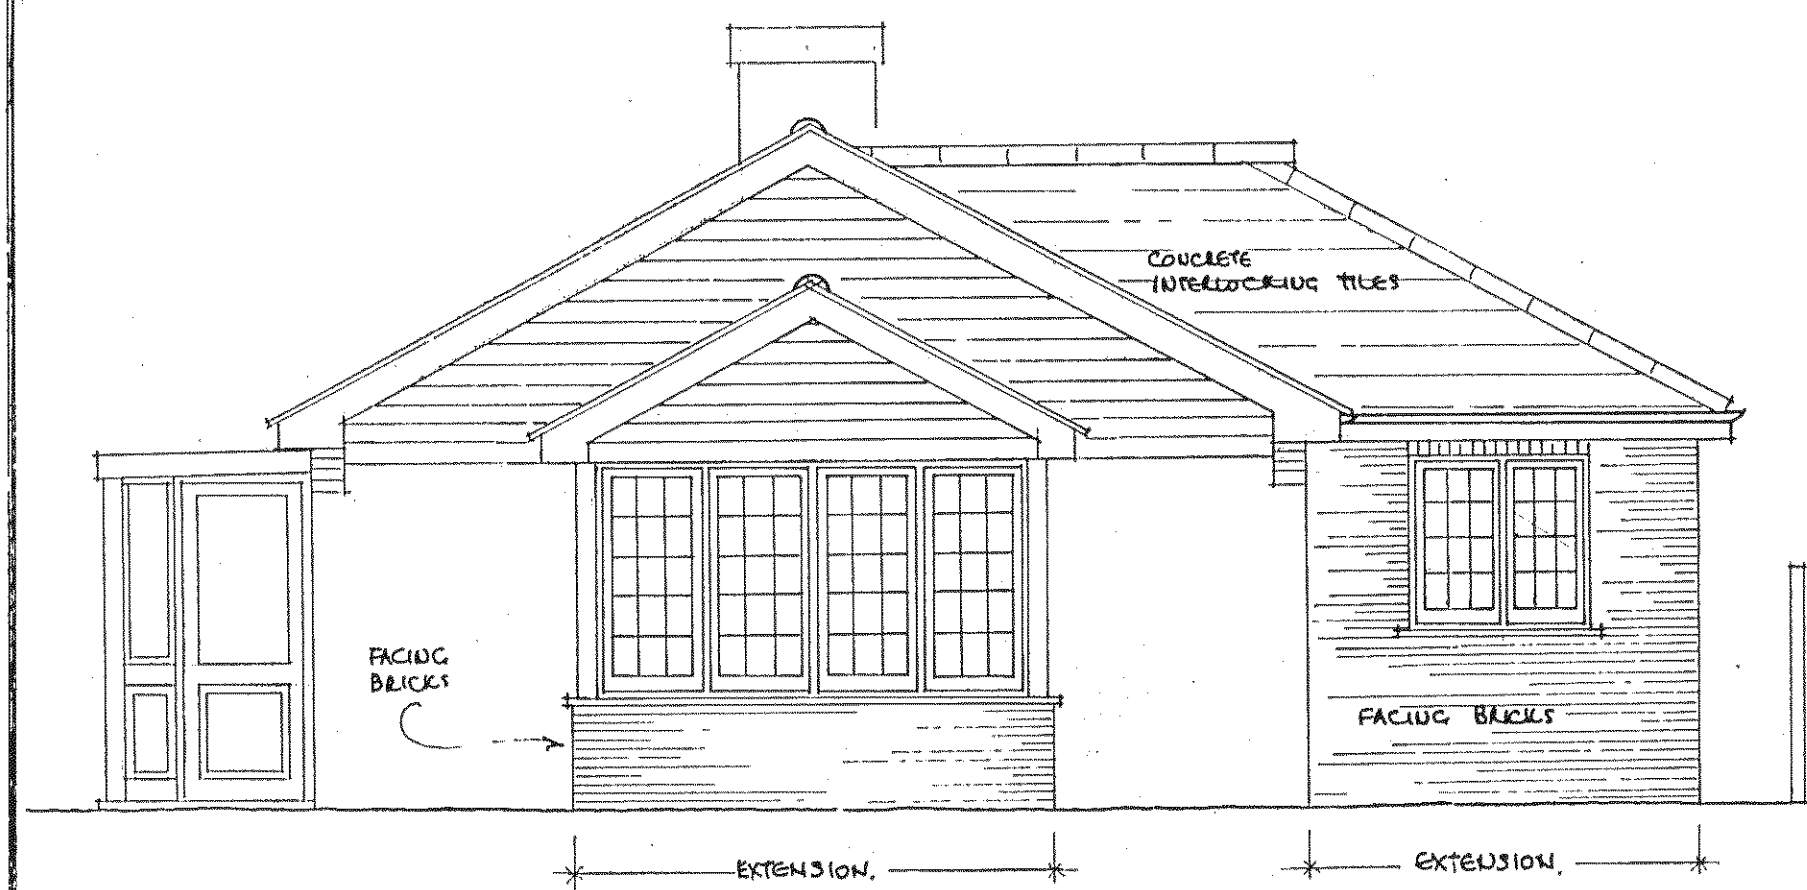


FRONT ELEVATION ~ AS PROPOSED.

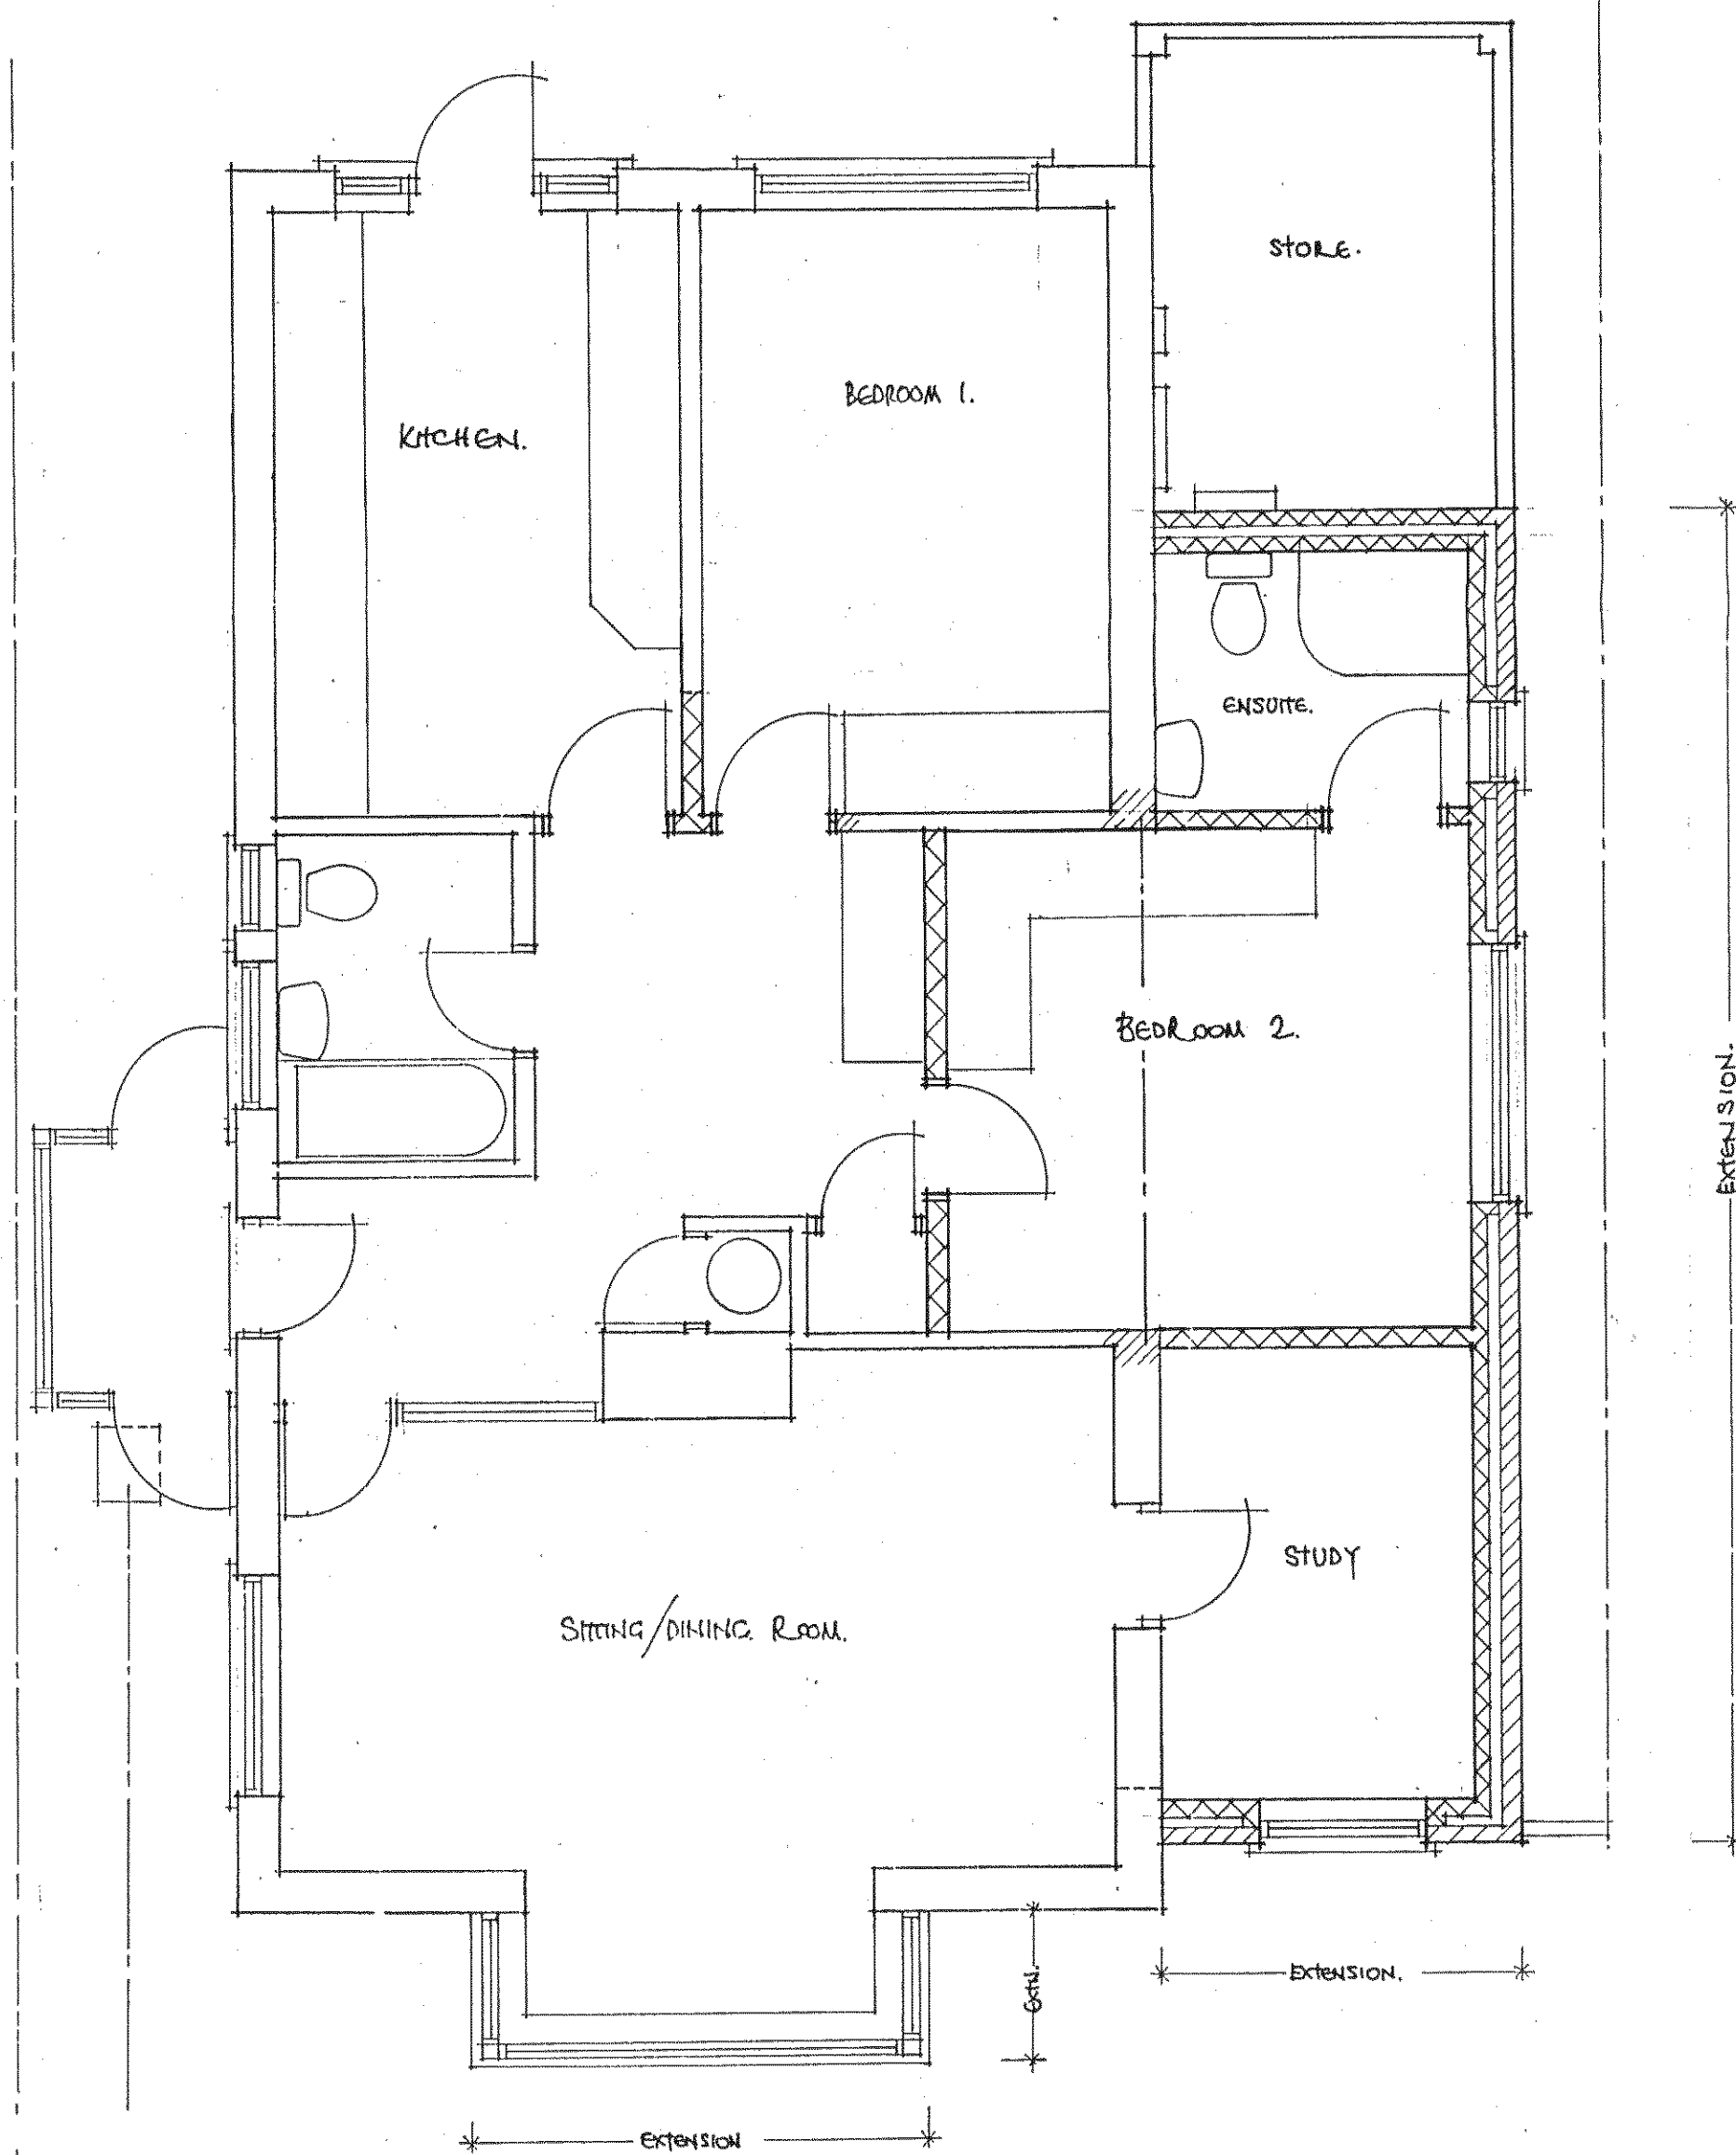

GROUND FLOOR PLAN ~ AS PROPOSED.

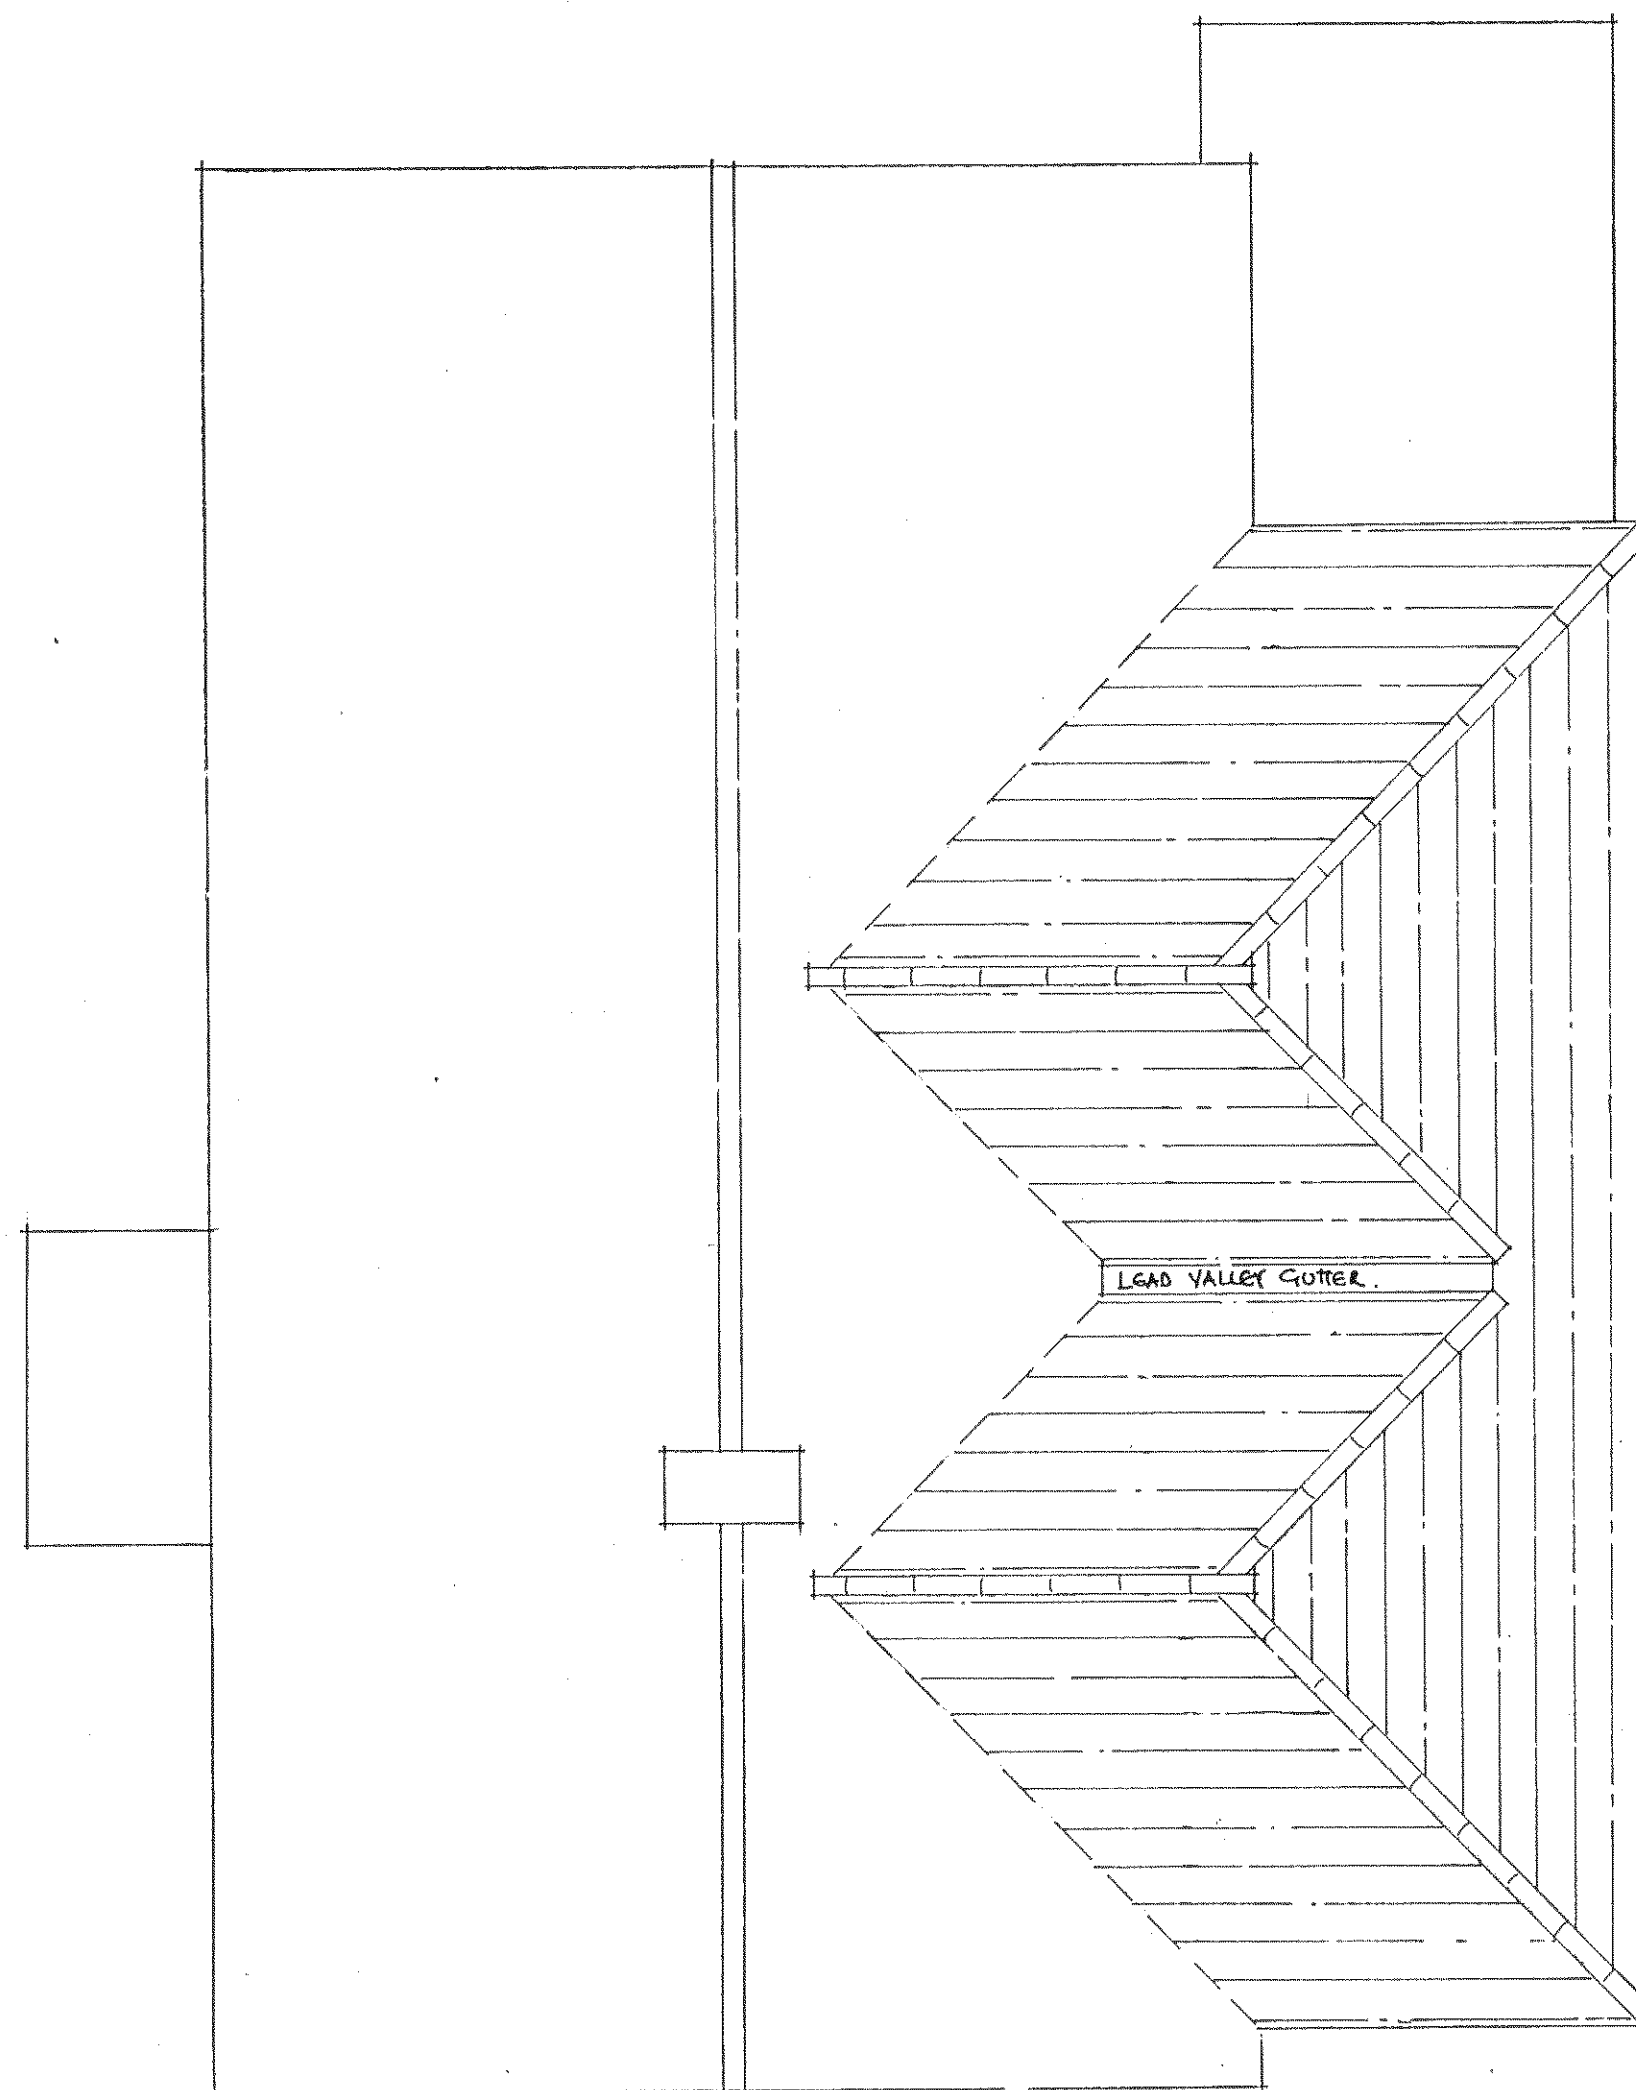

ROOF PLAN ~ AS PROPOSED.

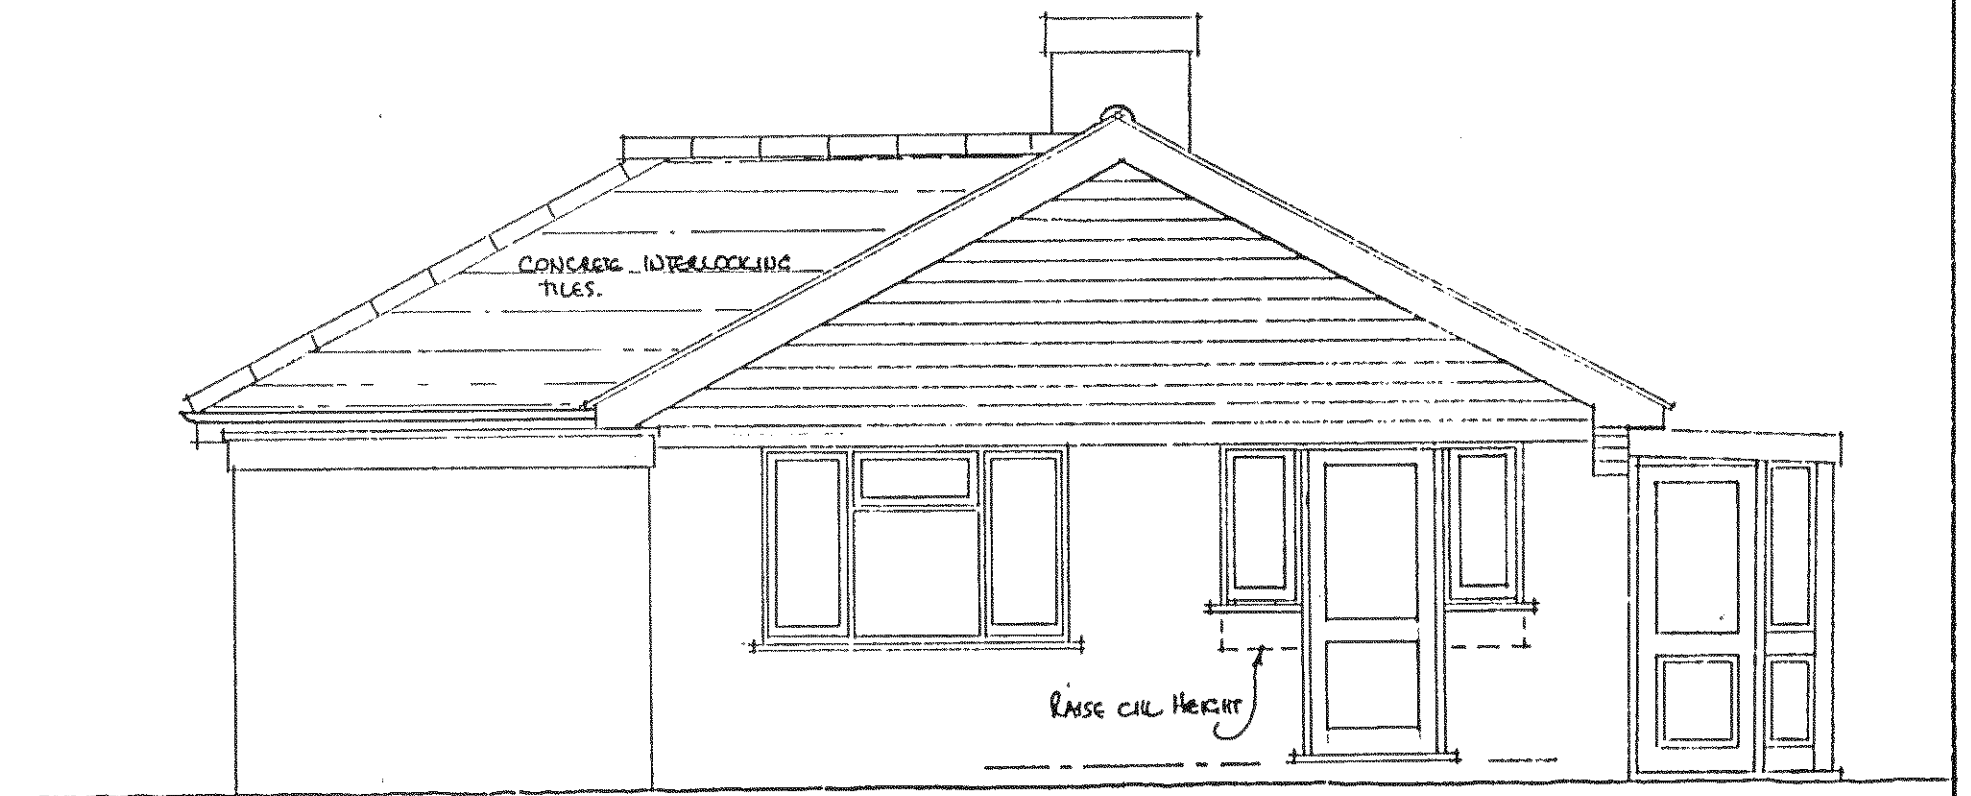

REAR ELEVATION ~ AS PROPOSED.

No. 7 HALLIFORD DRIVE, BARNHAM, BOHEMIA, WEST SUSSEX

MR & MRS. R. CROFTON


SCALE 1:50

MARCH 2013.


No. 98/13/02.

Clive fish ~ BUILDING & DESIGN CONSULTANT
'CENARTH' 17 HILBURY CLOSE, BEAUMONT PARK,
LITTLEHAMPTON, WEST SUSSEX, BN17 6RX

TEL: (01903.) 732942.

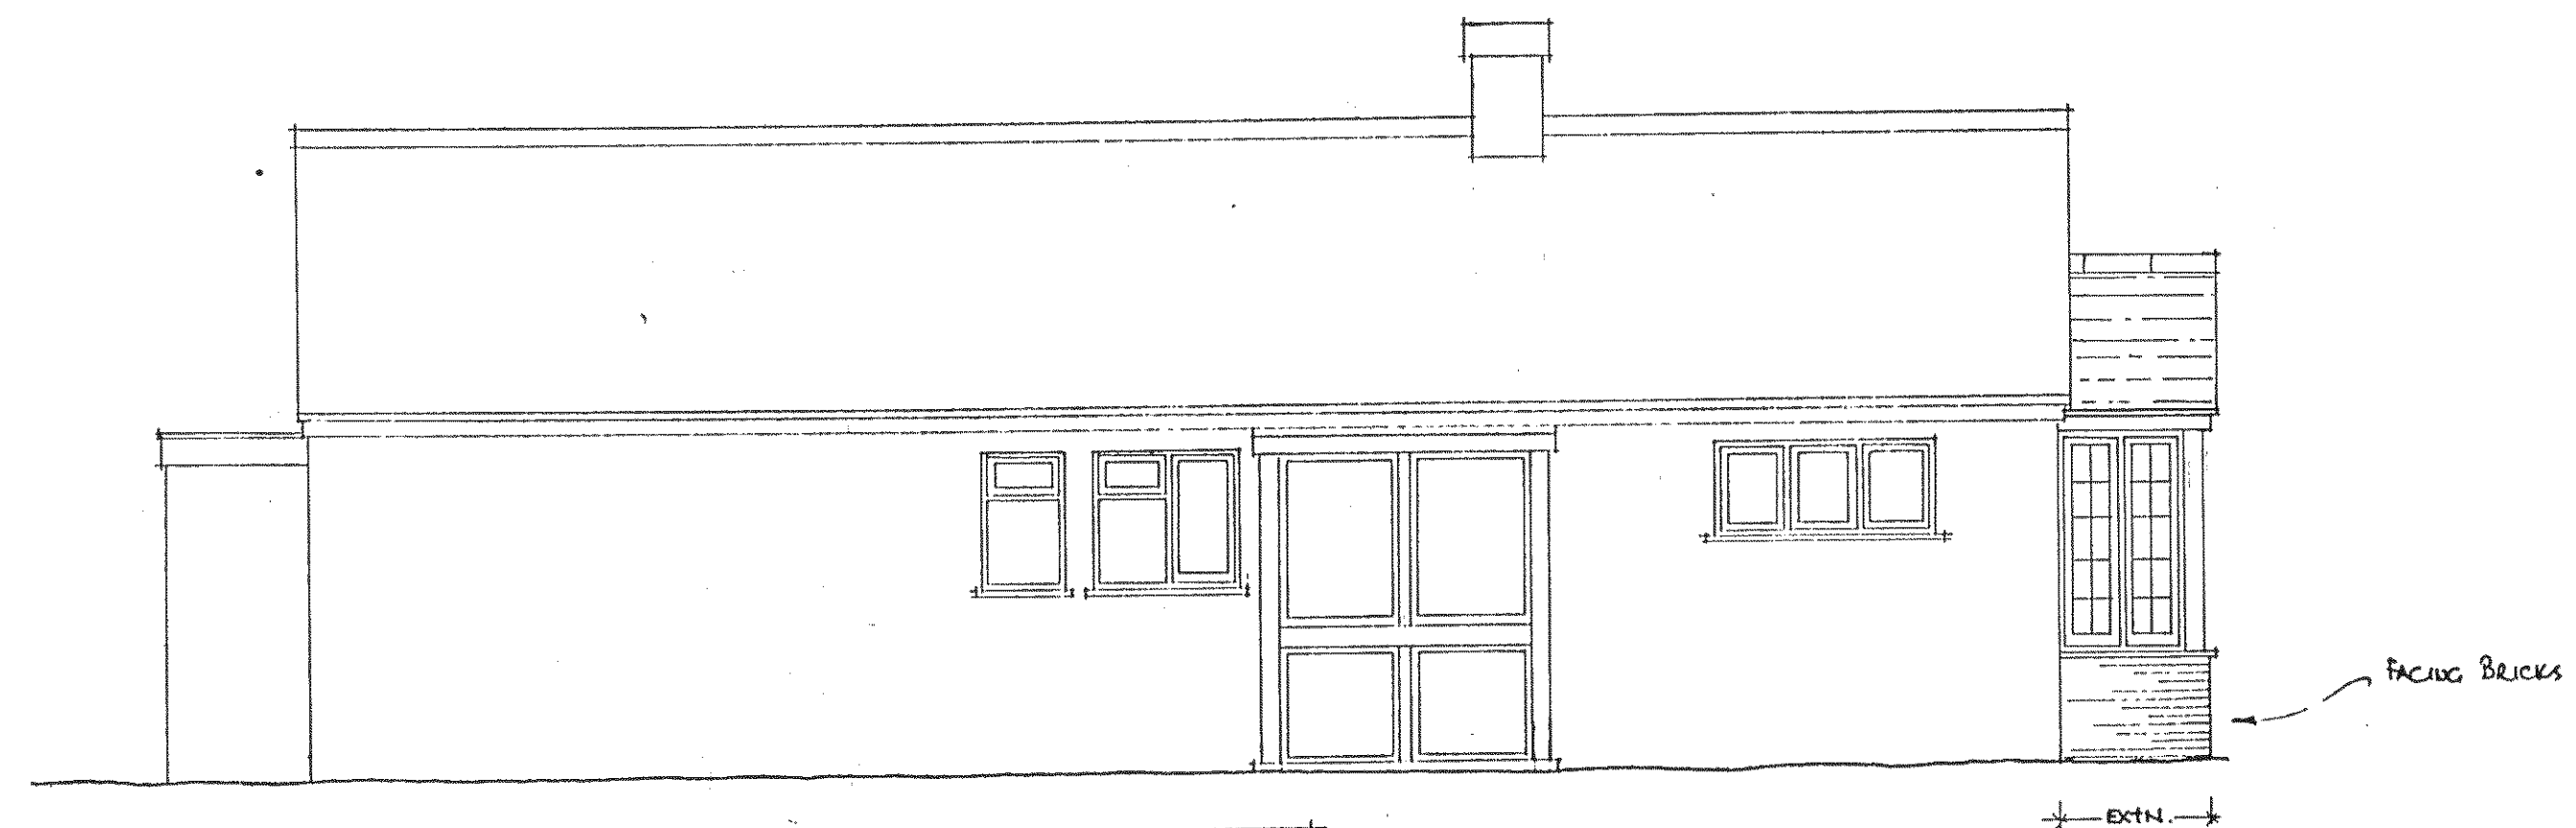

SIDE ELEVATION ~ AS PROPOSED

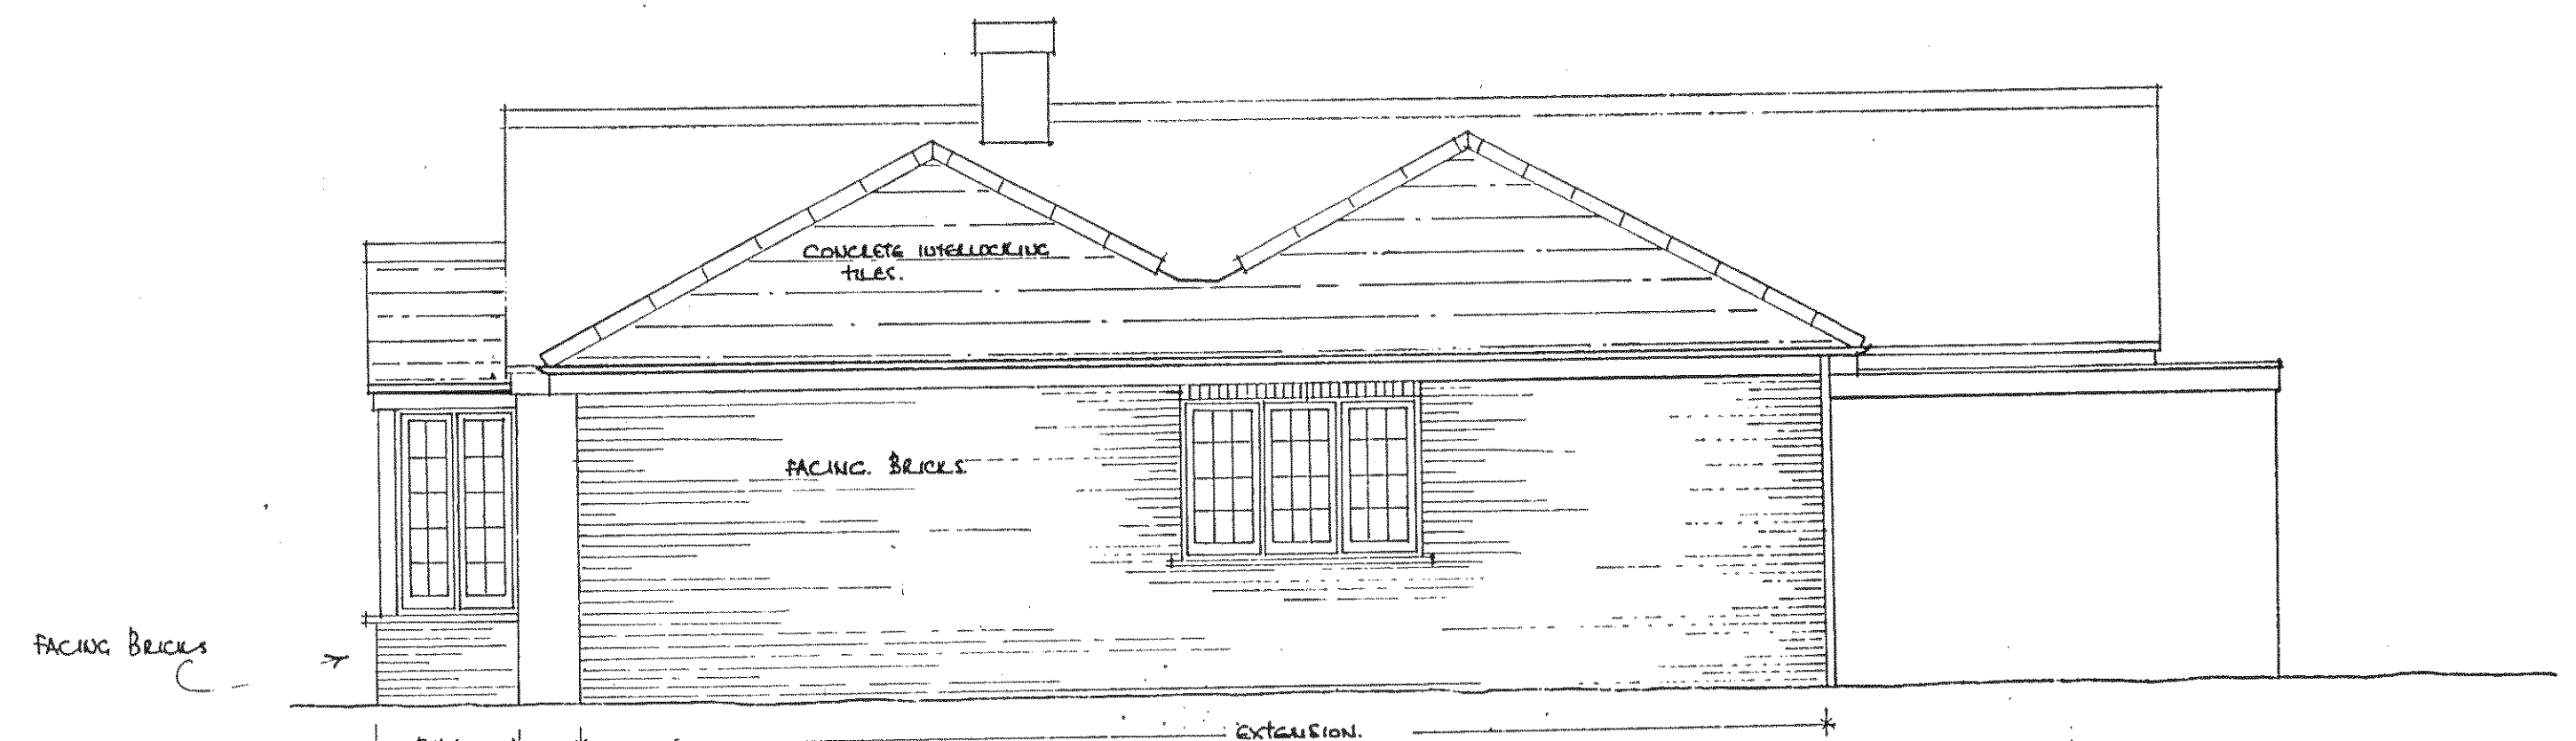

SIDE ELEVATION ~ AS PROPOSED.