




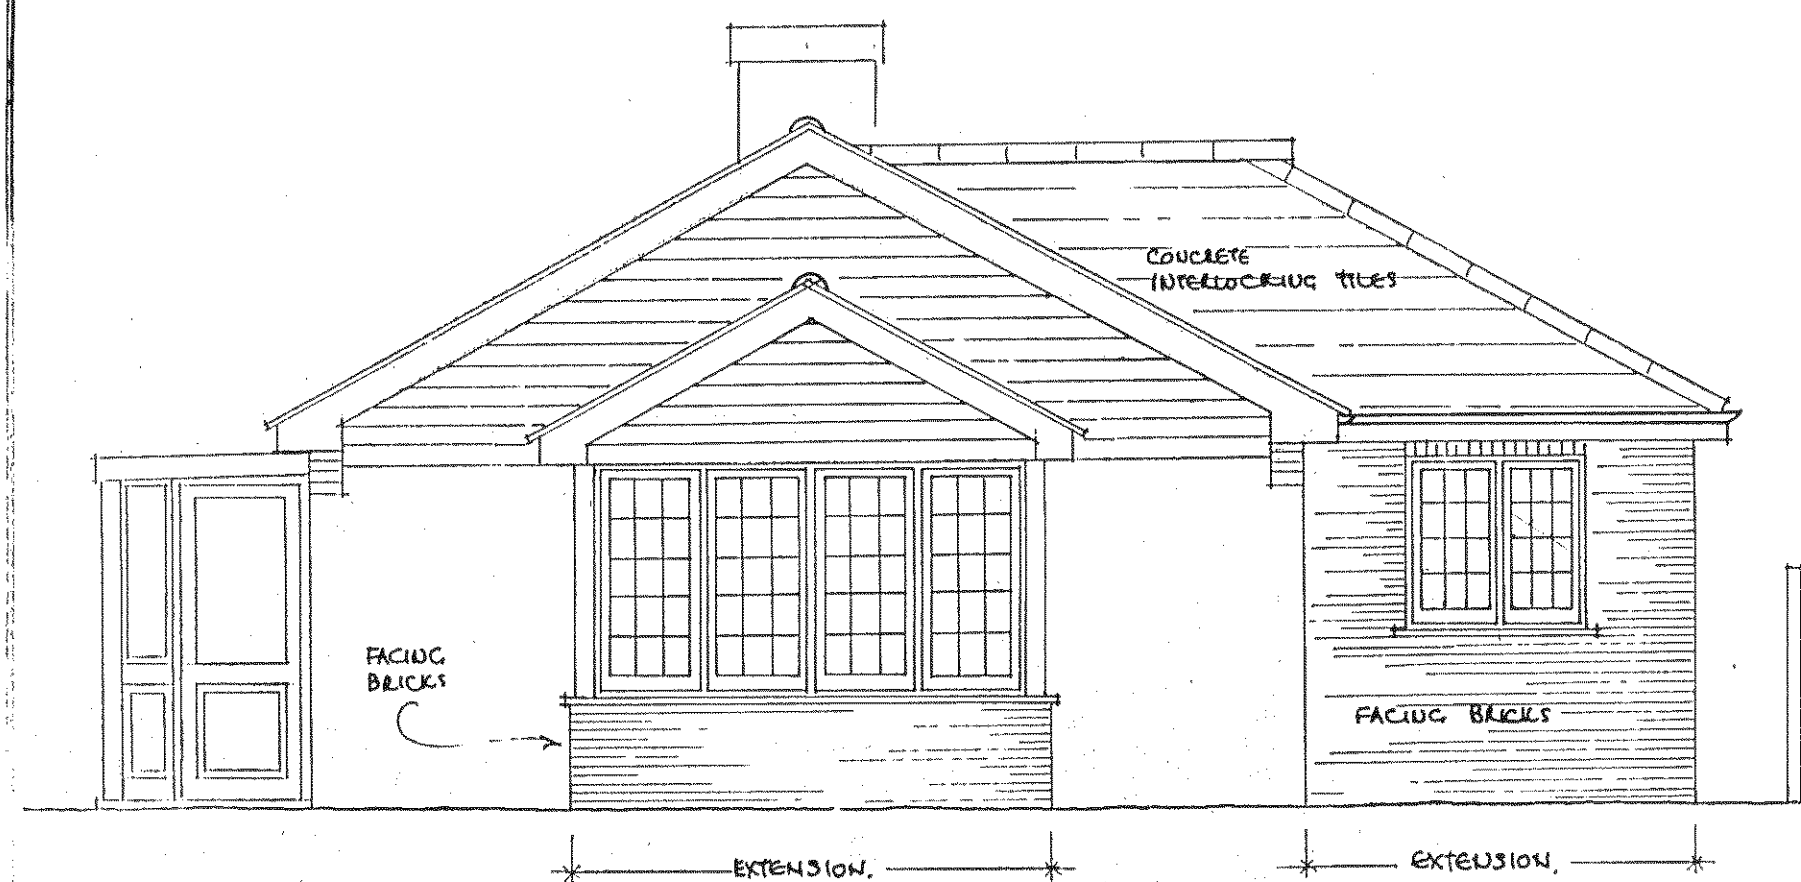


FRONT ELEVATION ~ AS PROPOSED.

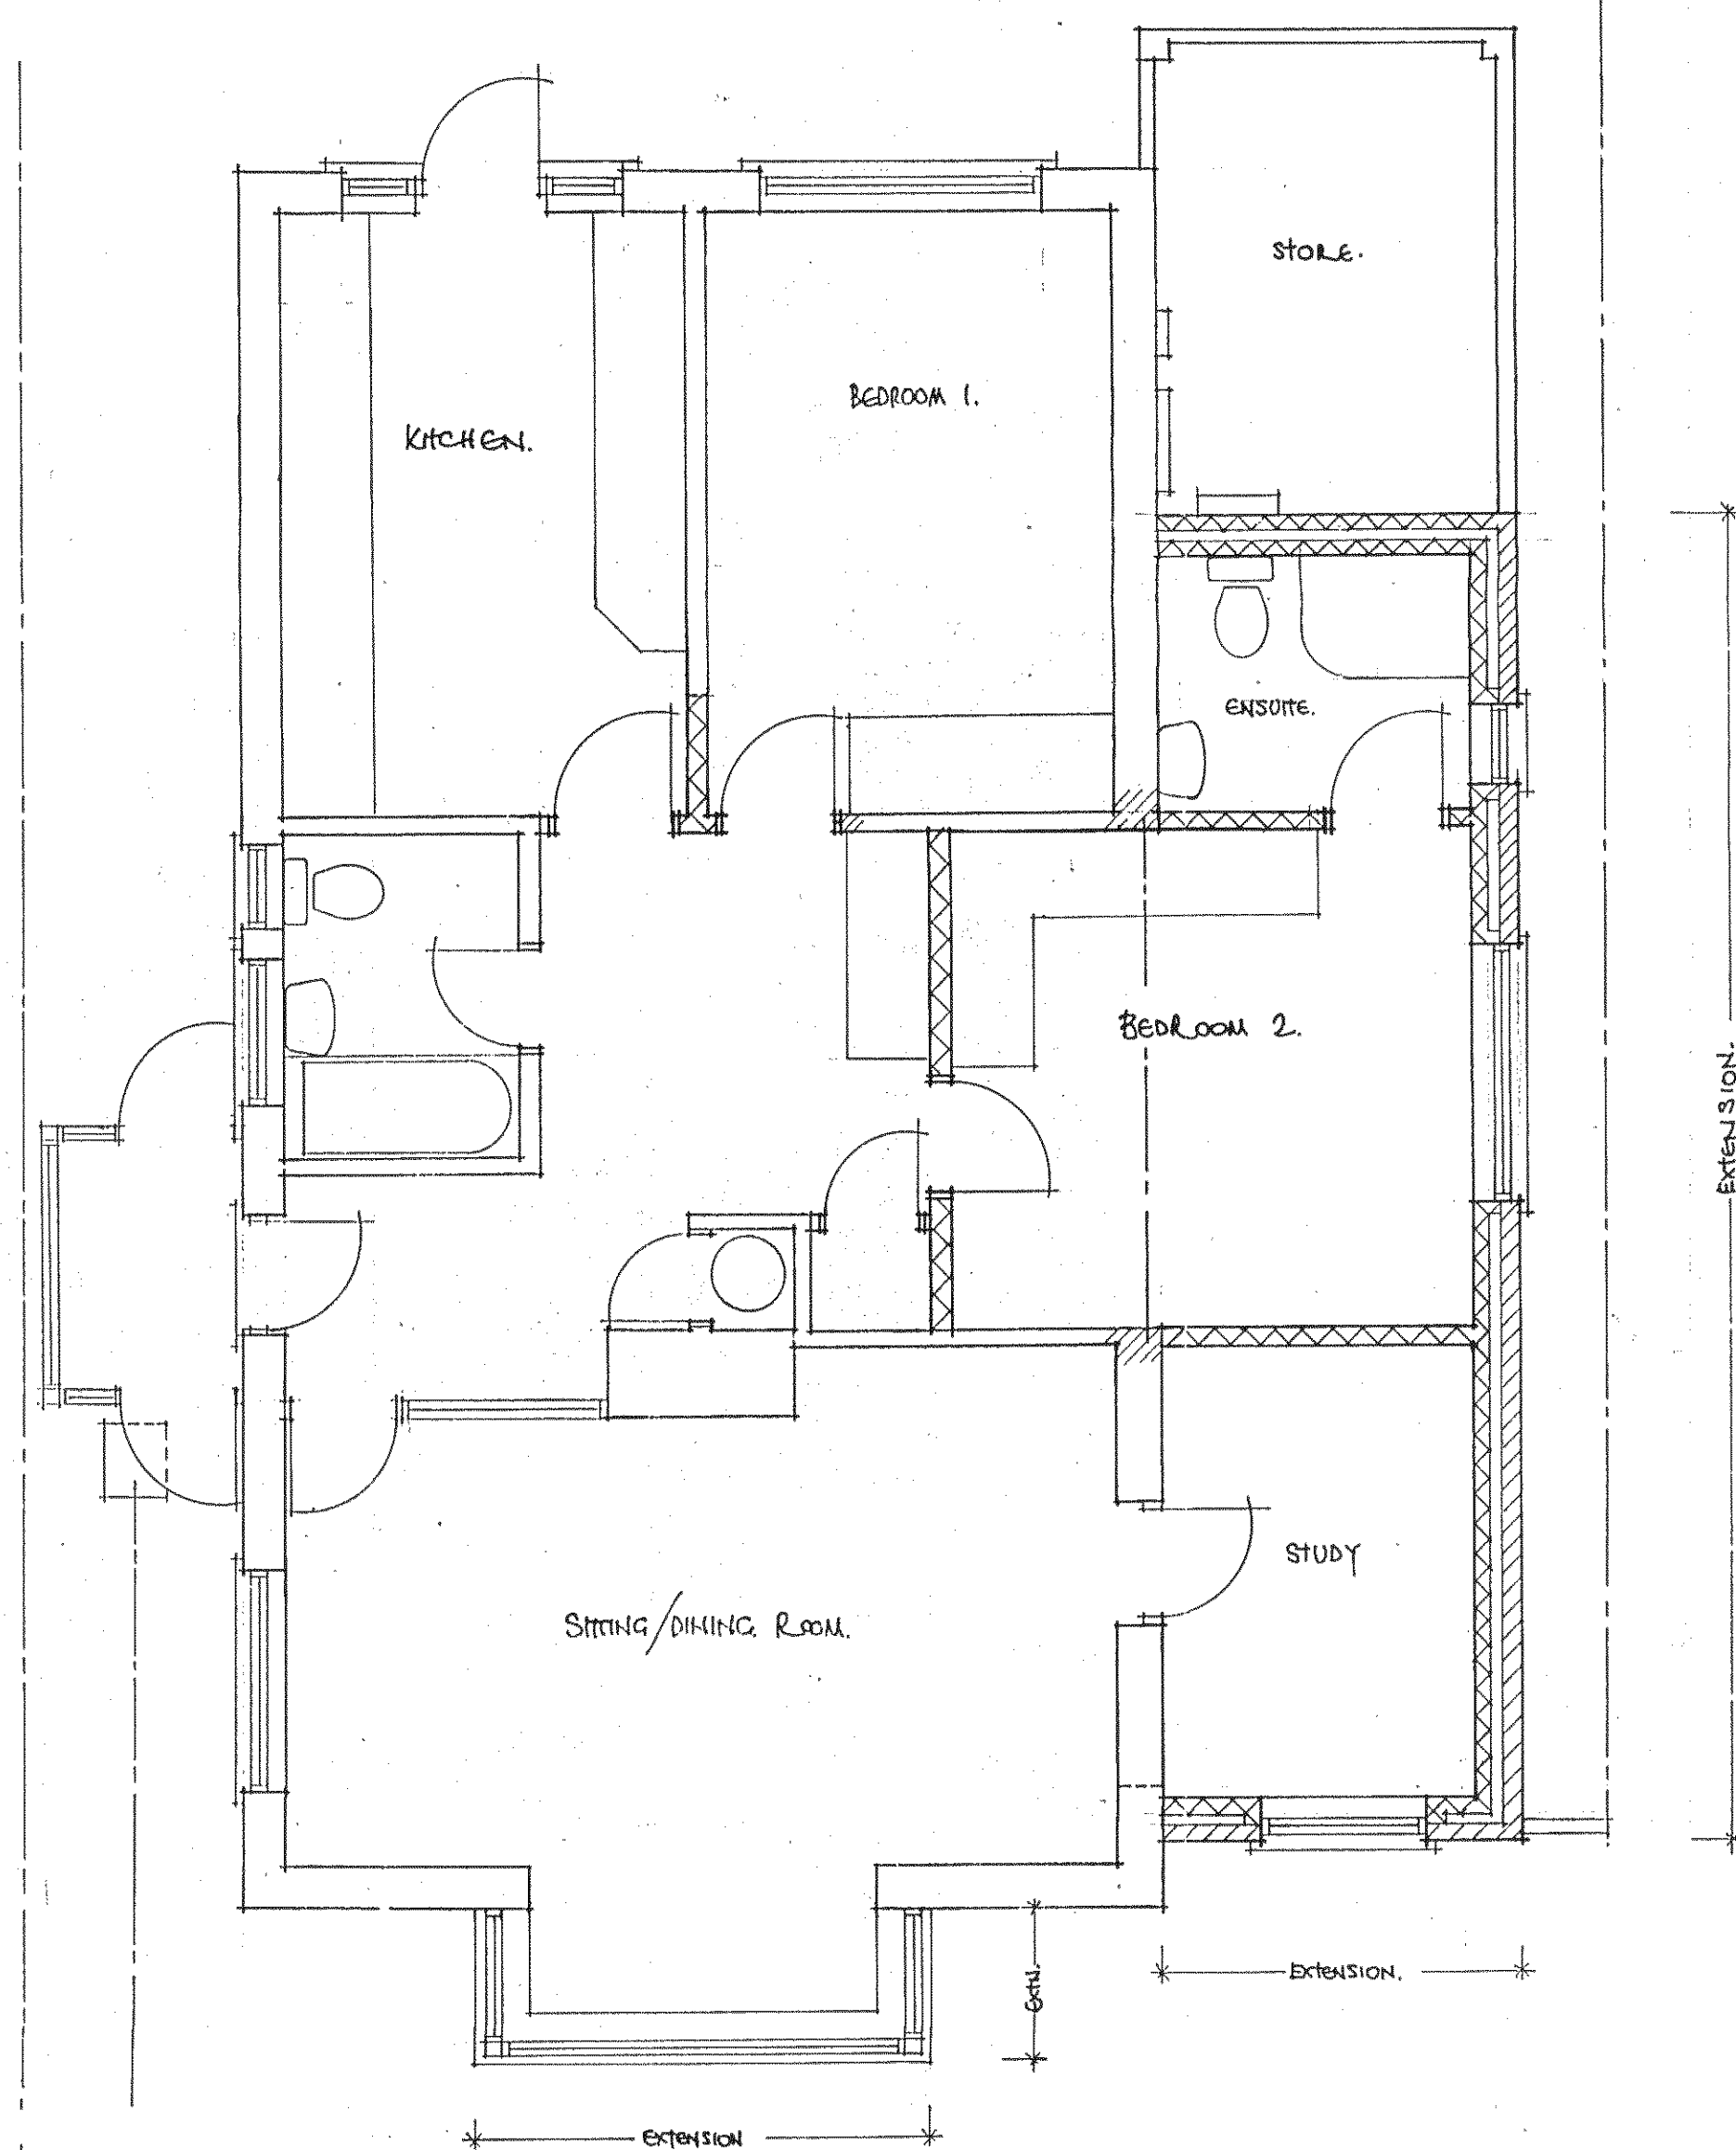

GROUND FLOOR PLAN ~ AS PROPOSED.

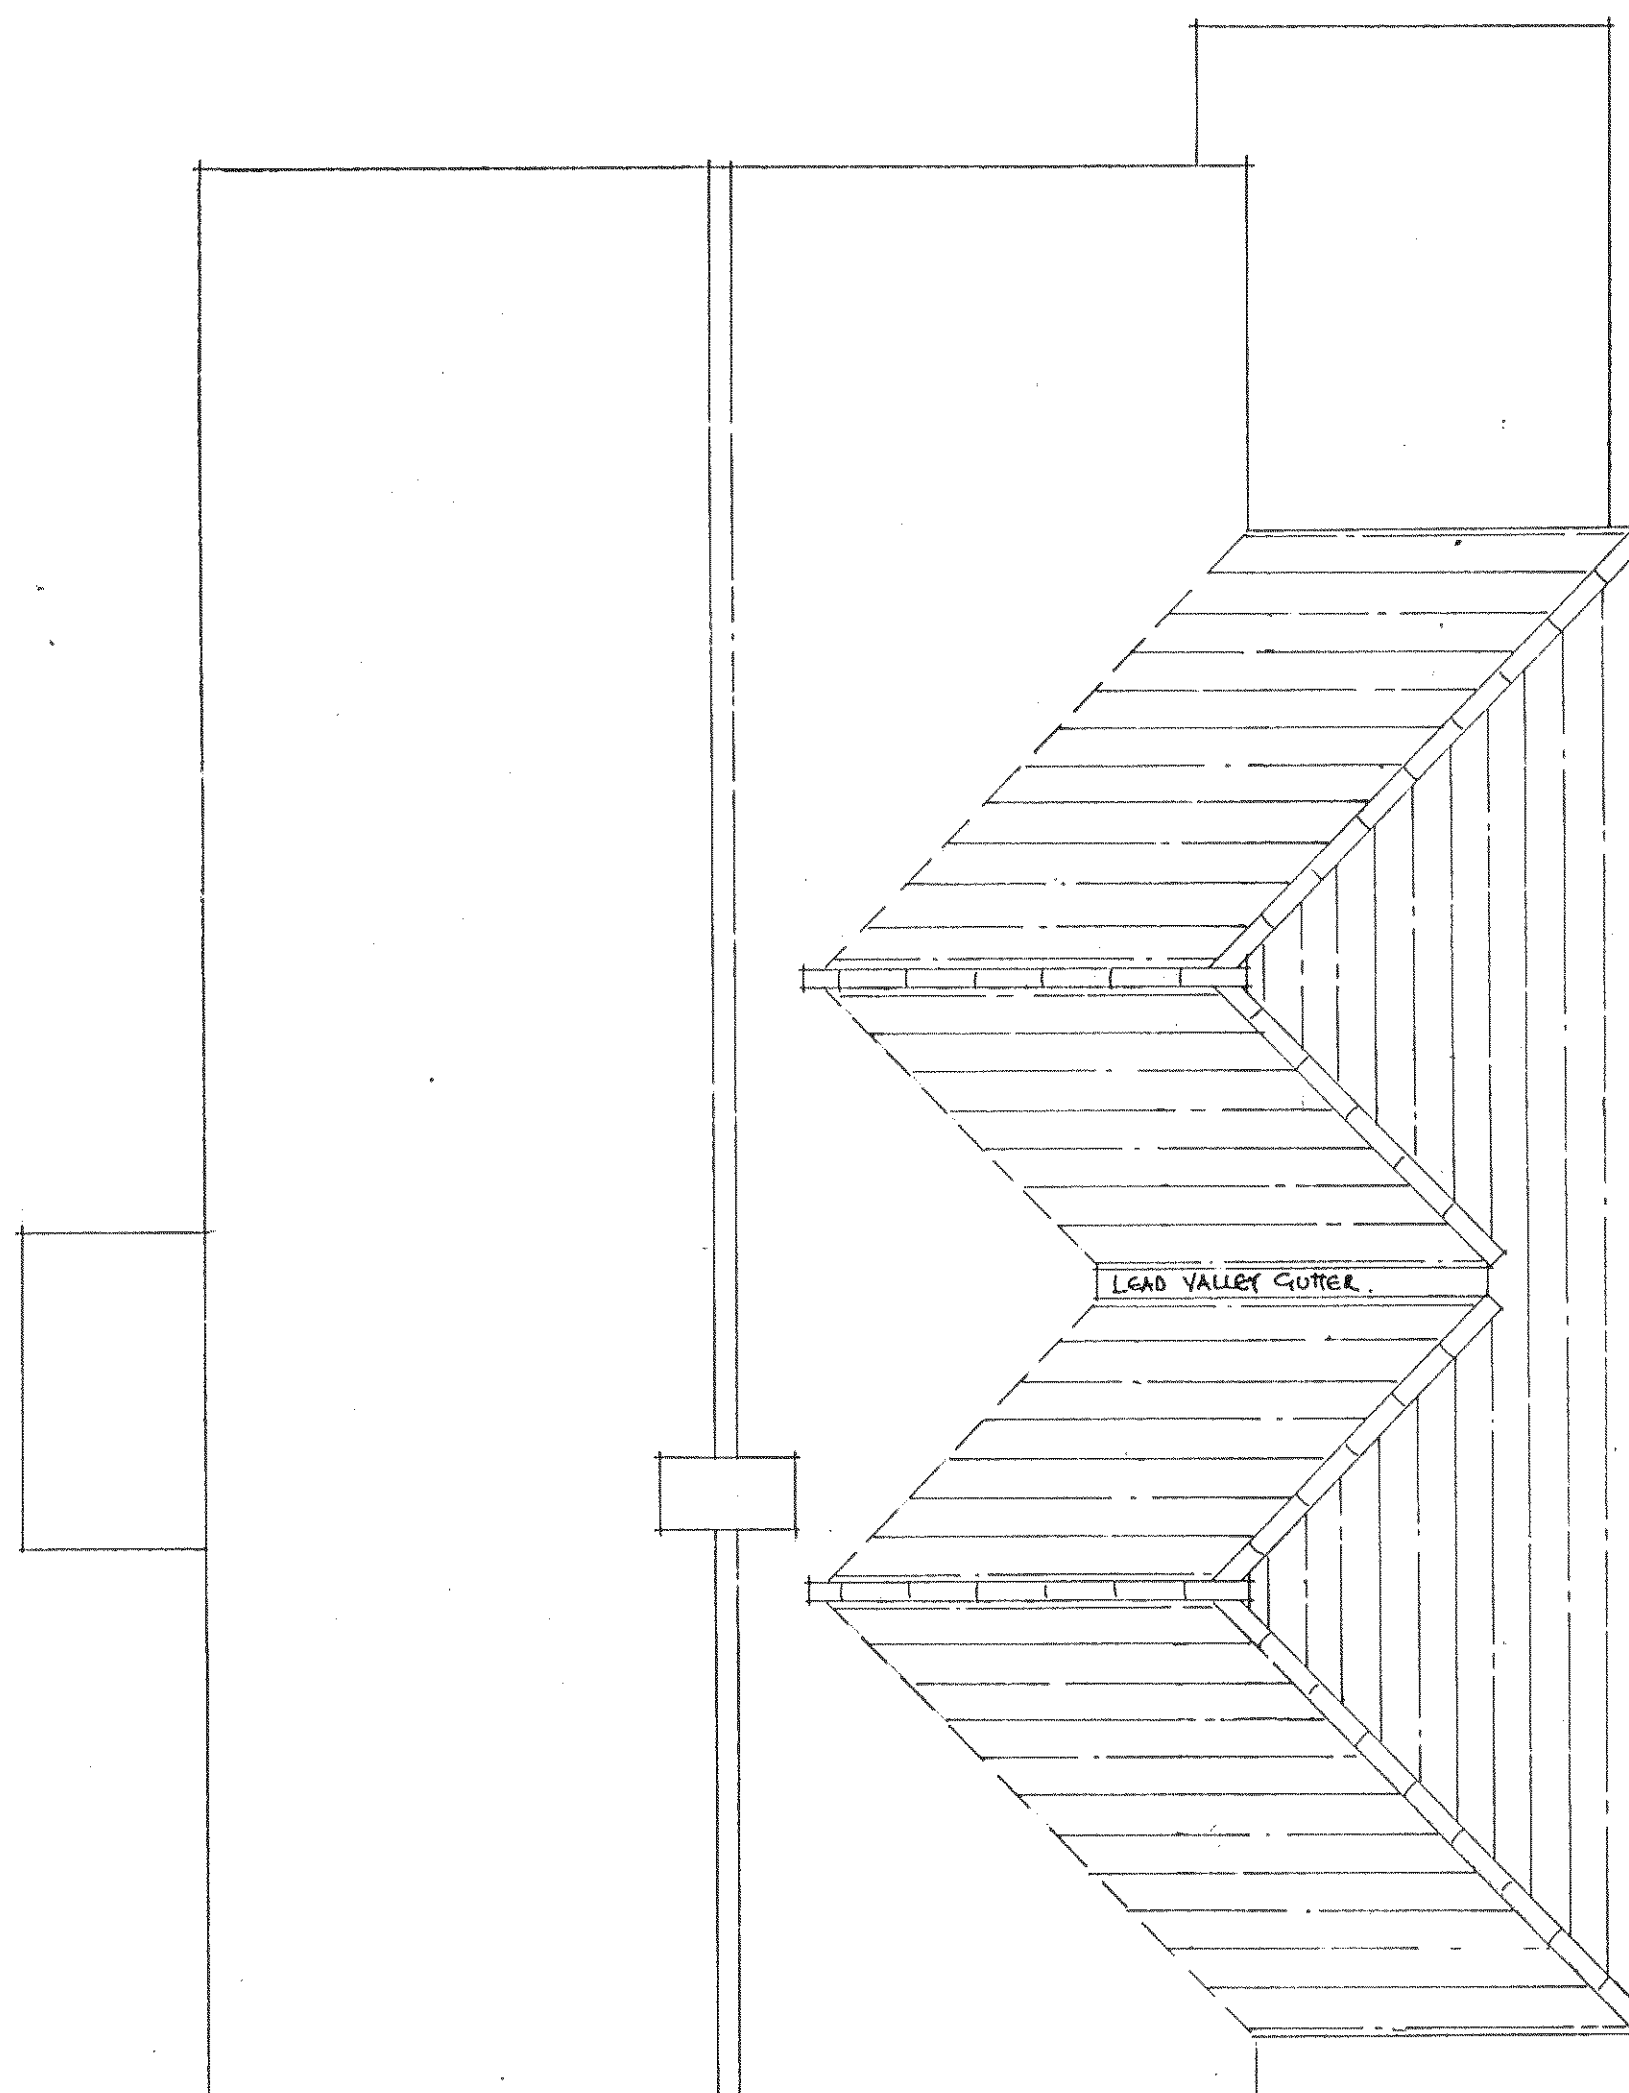

ROOF PLAN ~ AS PROPOSED.

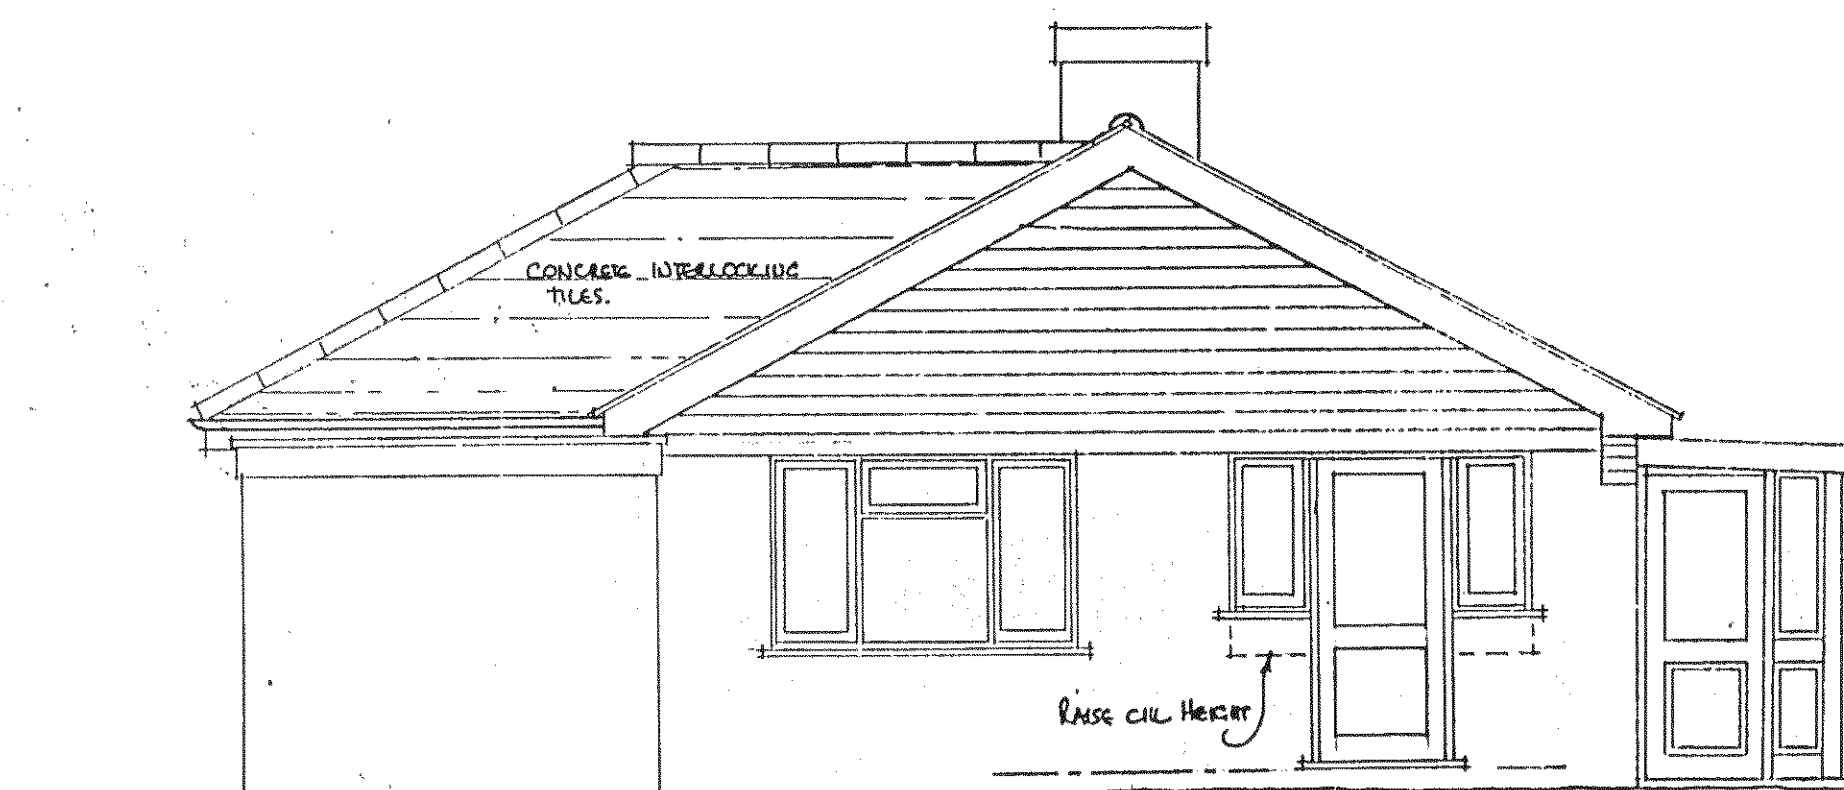

REAR ELEVATION ~ AS PROPOSED.

11a.7 HALLIFORD DRIVE, BARNHAM, BOQUE REGIS, WEST SUSSEX

MR & MRS. R. CROFTON


SCALE 1:50

MARCH 2013.


No. 98/13/02.4

Clive fish ~ BUILDING & DESIGN CONSULTANT  
'CENARTH' 17 NIUBUS CLOSE, BEAUMONT PARK,  
LITTLEHAMPTON, WEST SUSSEX, BN17 6RX

TEL - (01903.) 732942.

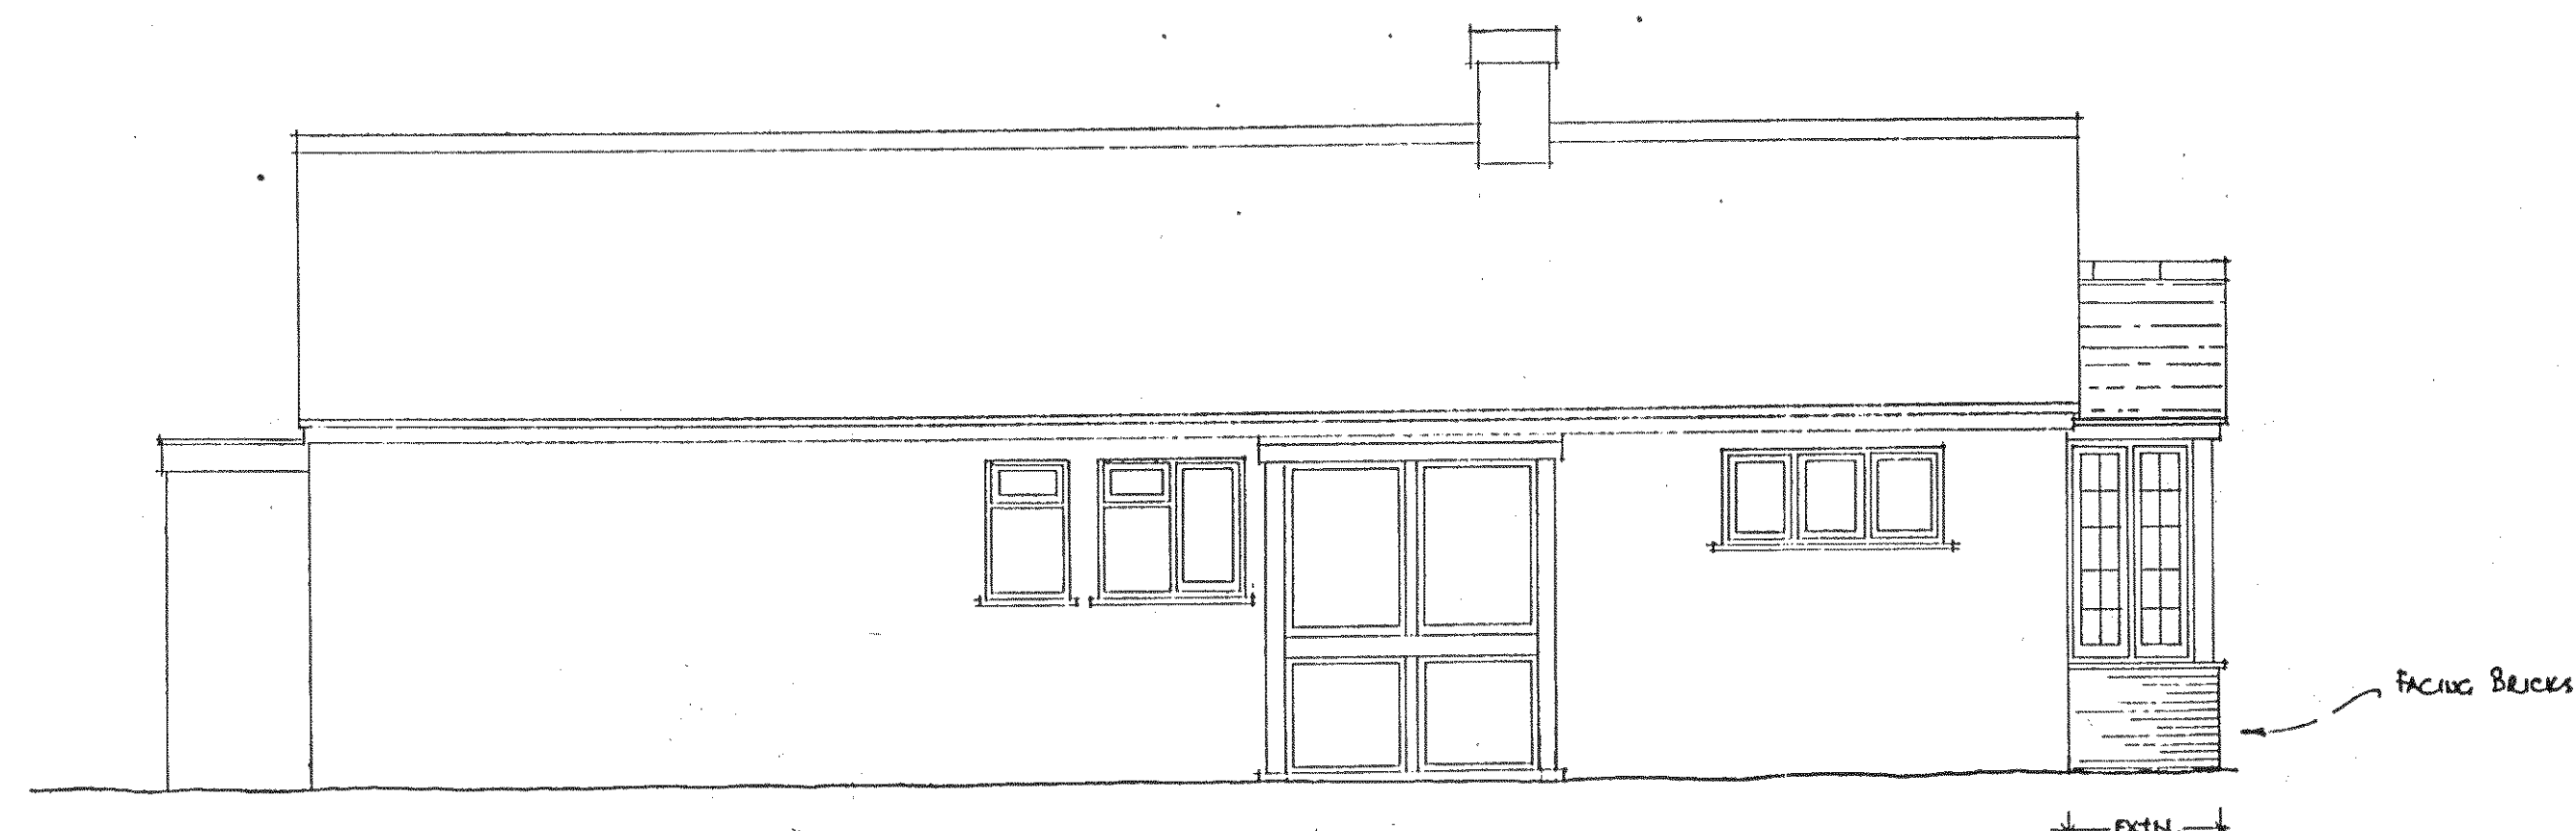

SIDE ELEVATION ~ AS PROPOSED

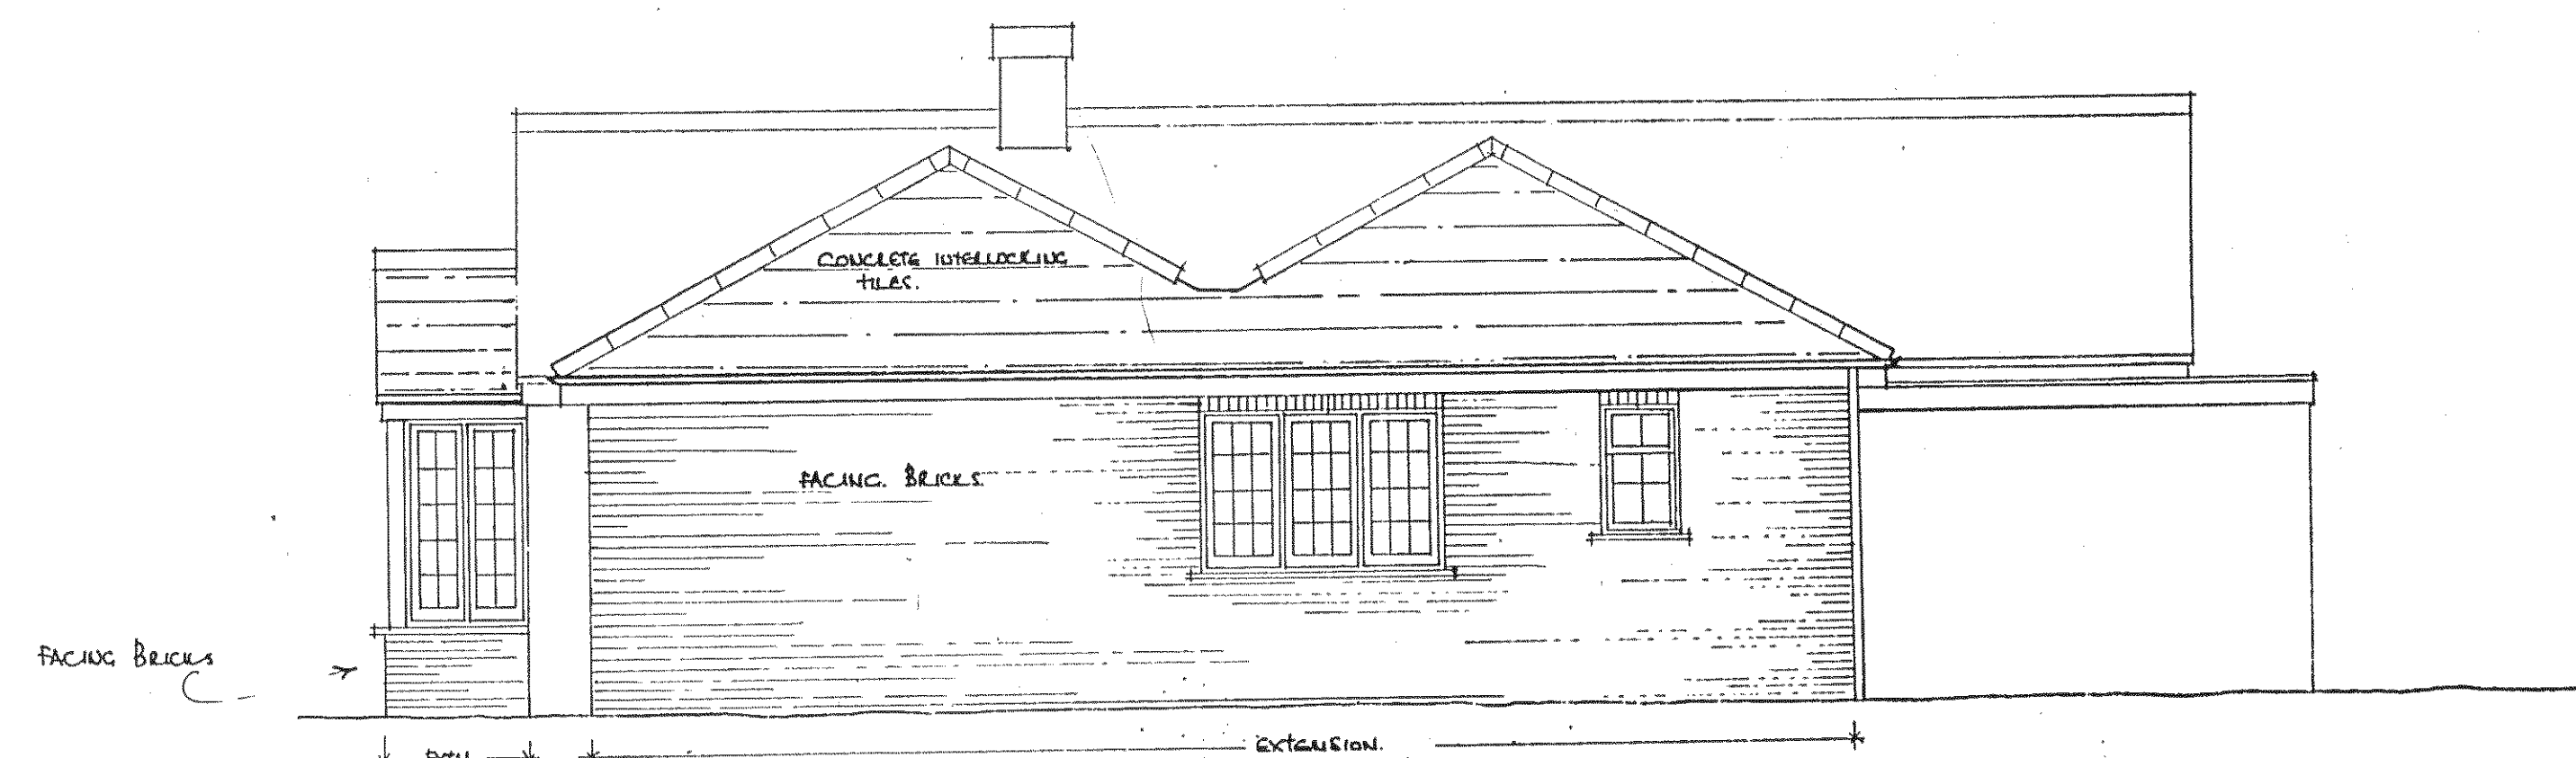

SIDE ELEVATION ~ AS PROPOSED