




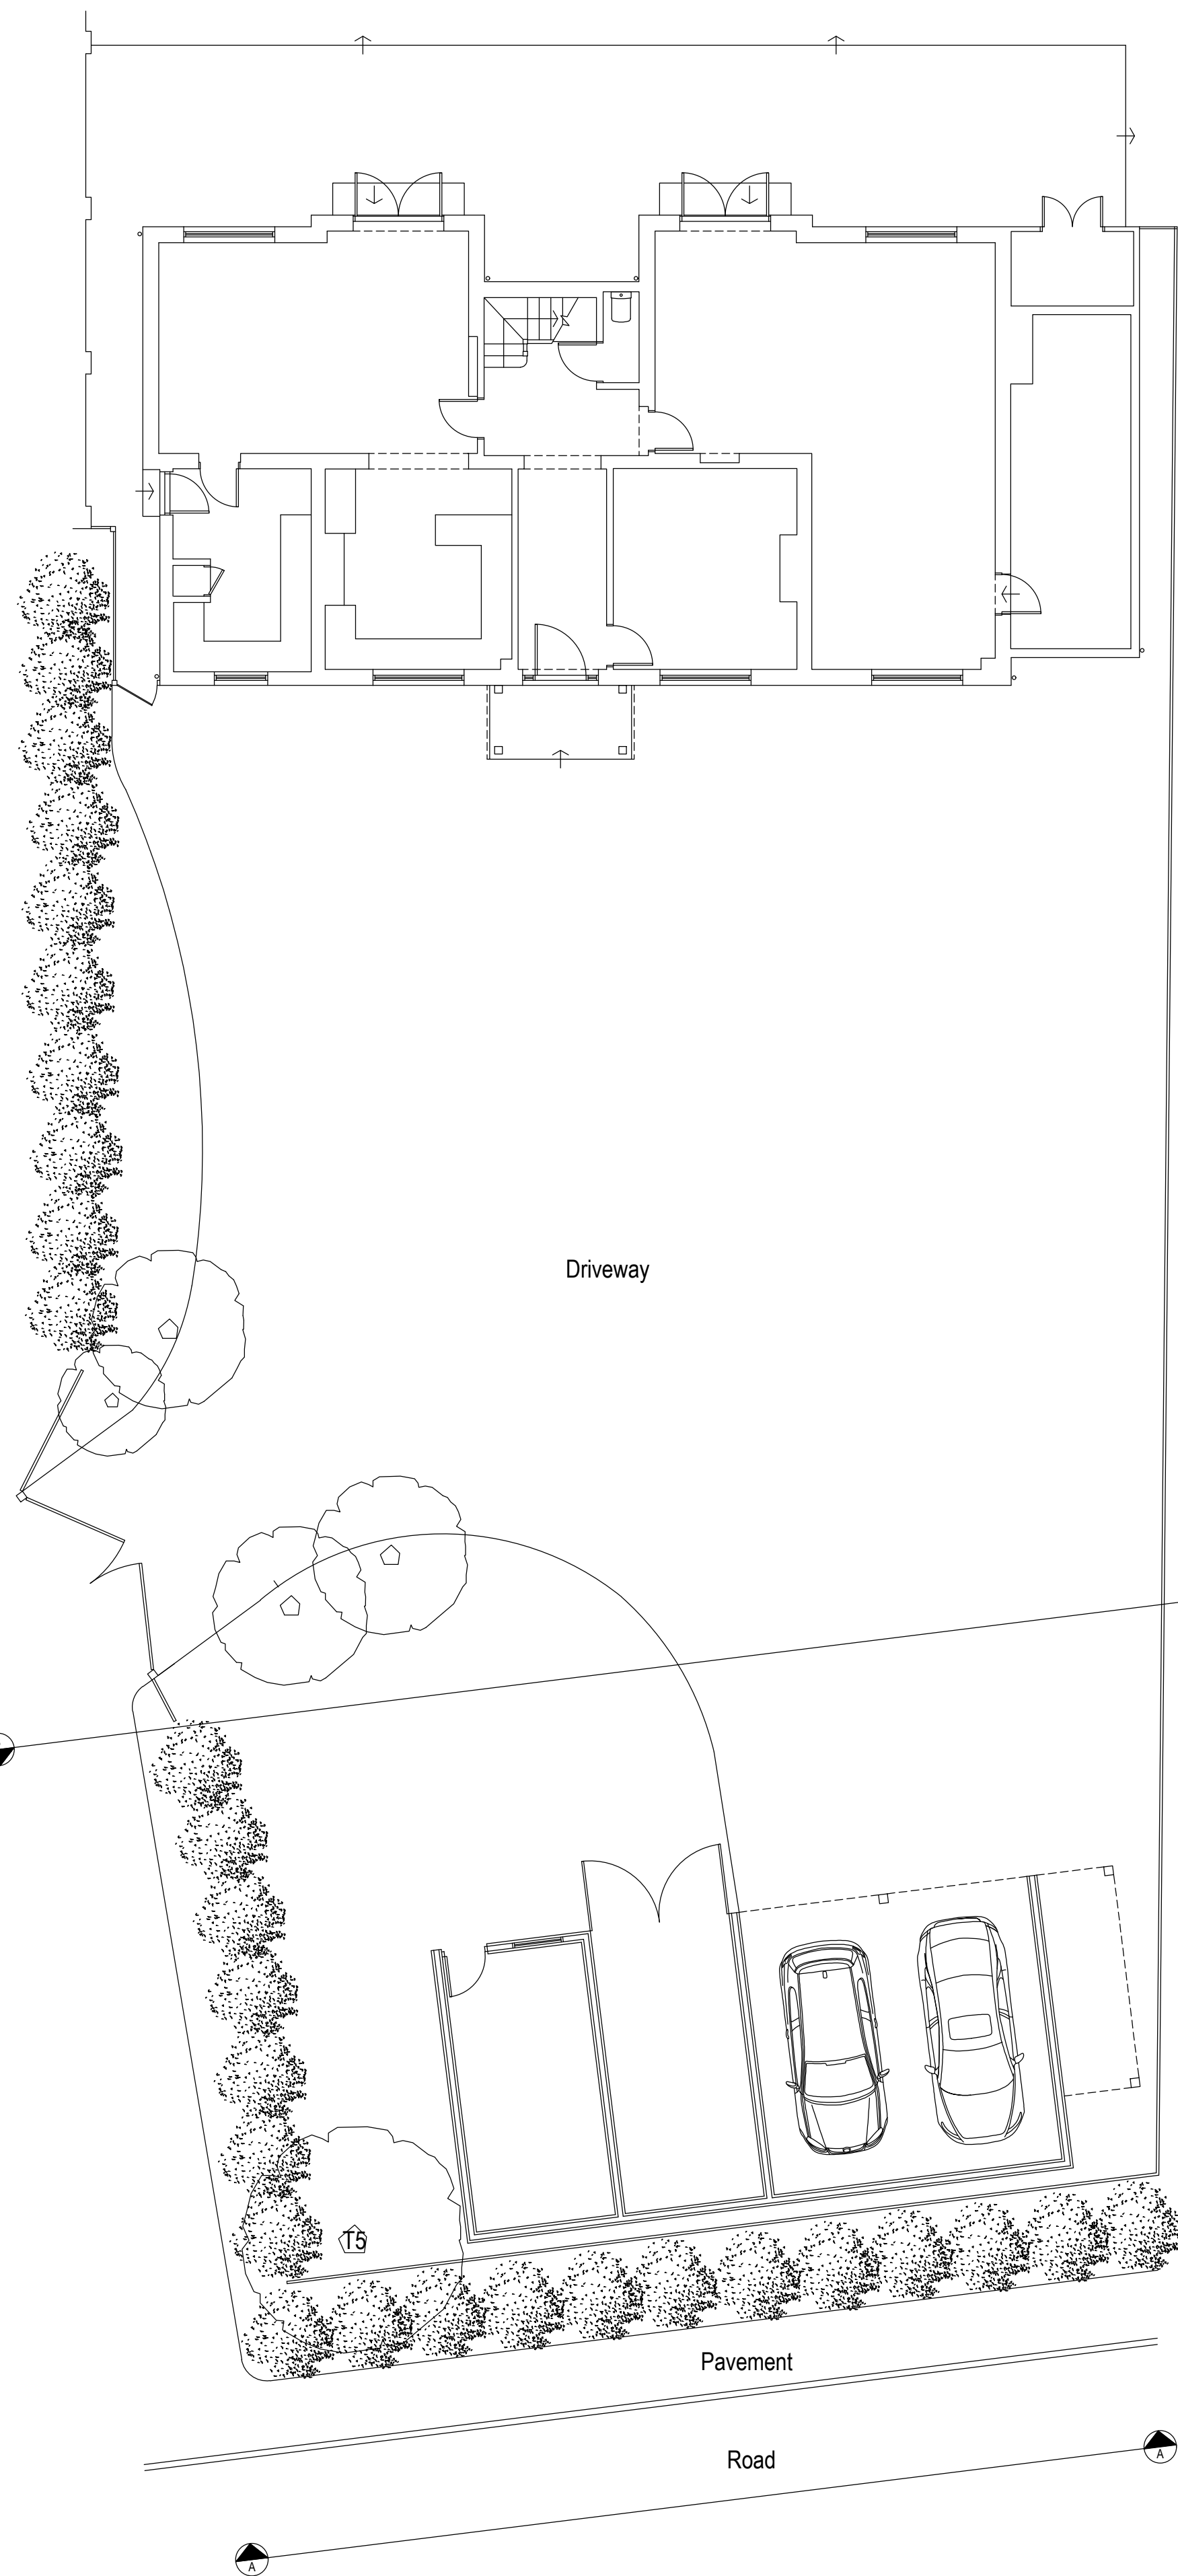


Proposed Plan 1:100

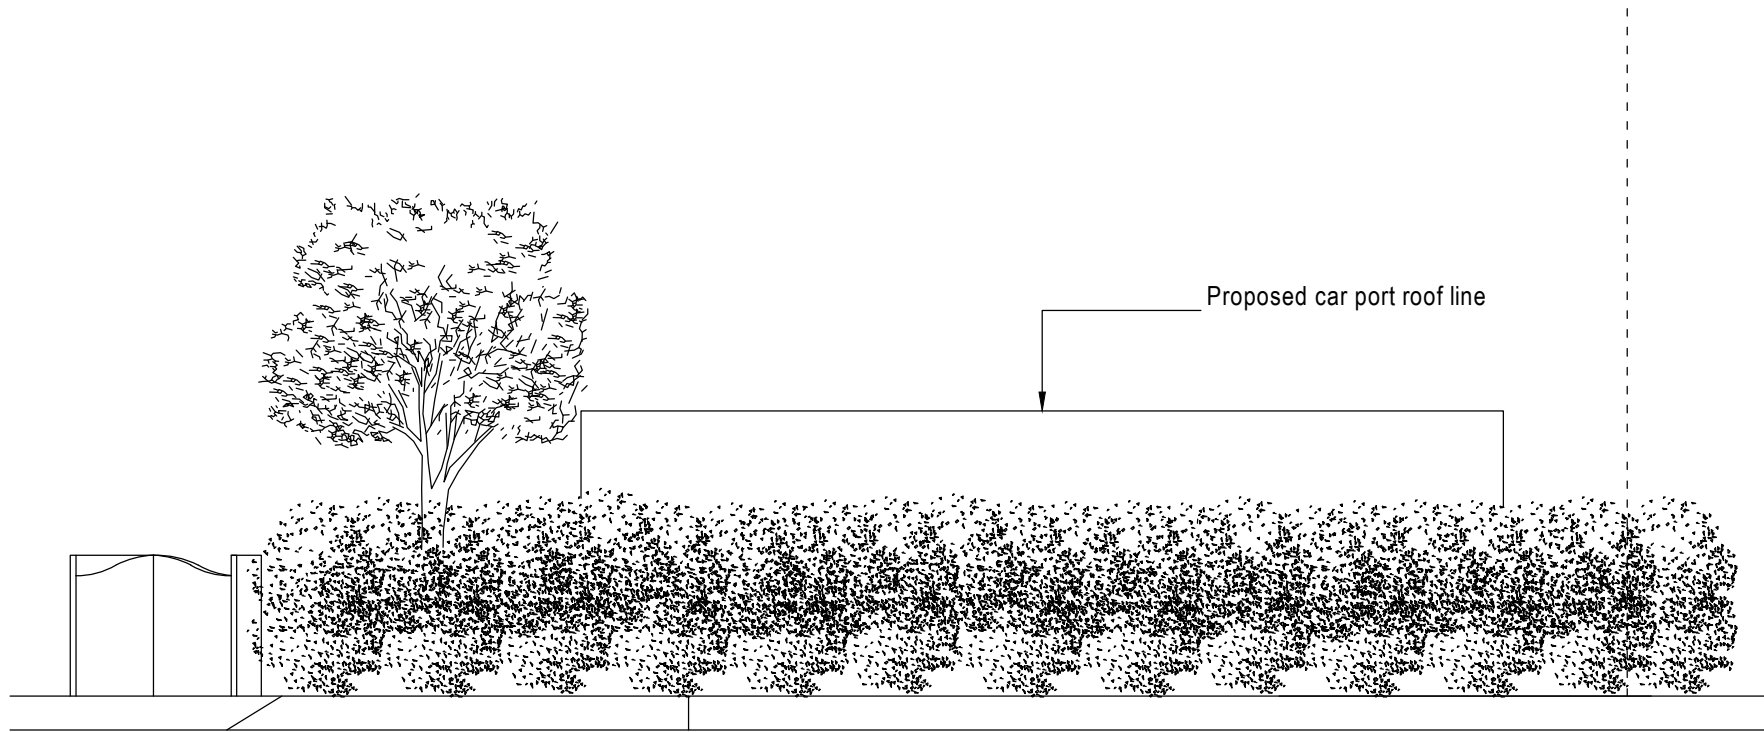


Proposed Street Scene AA 1:100

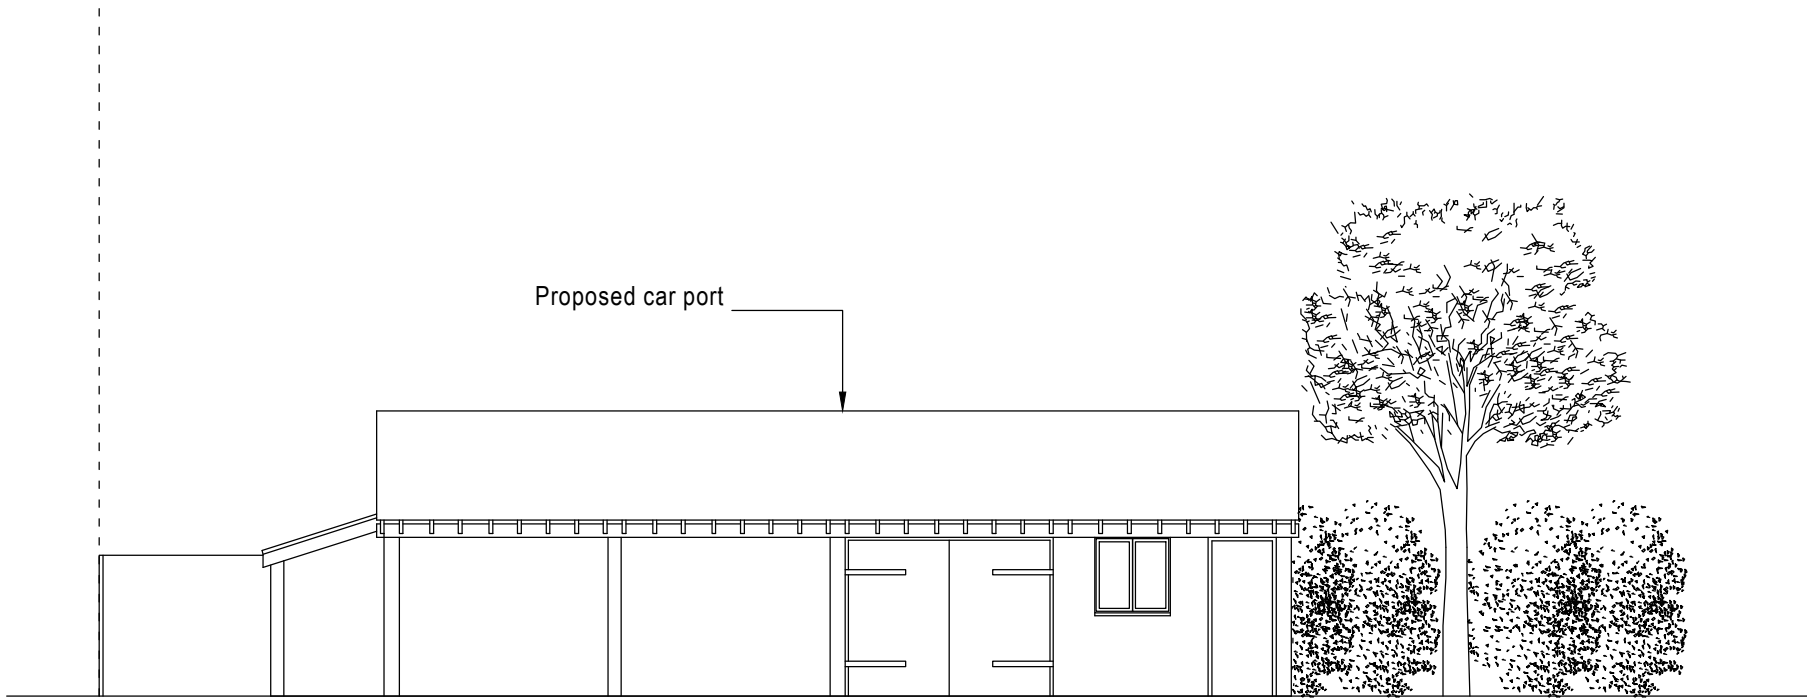


Proposed Elevation BB 1:100

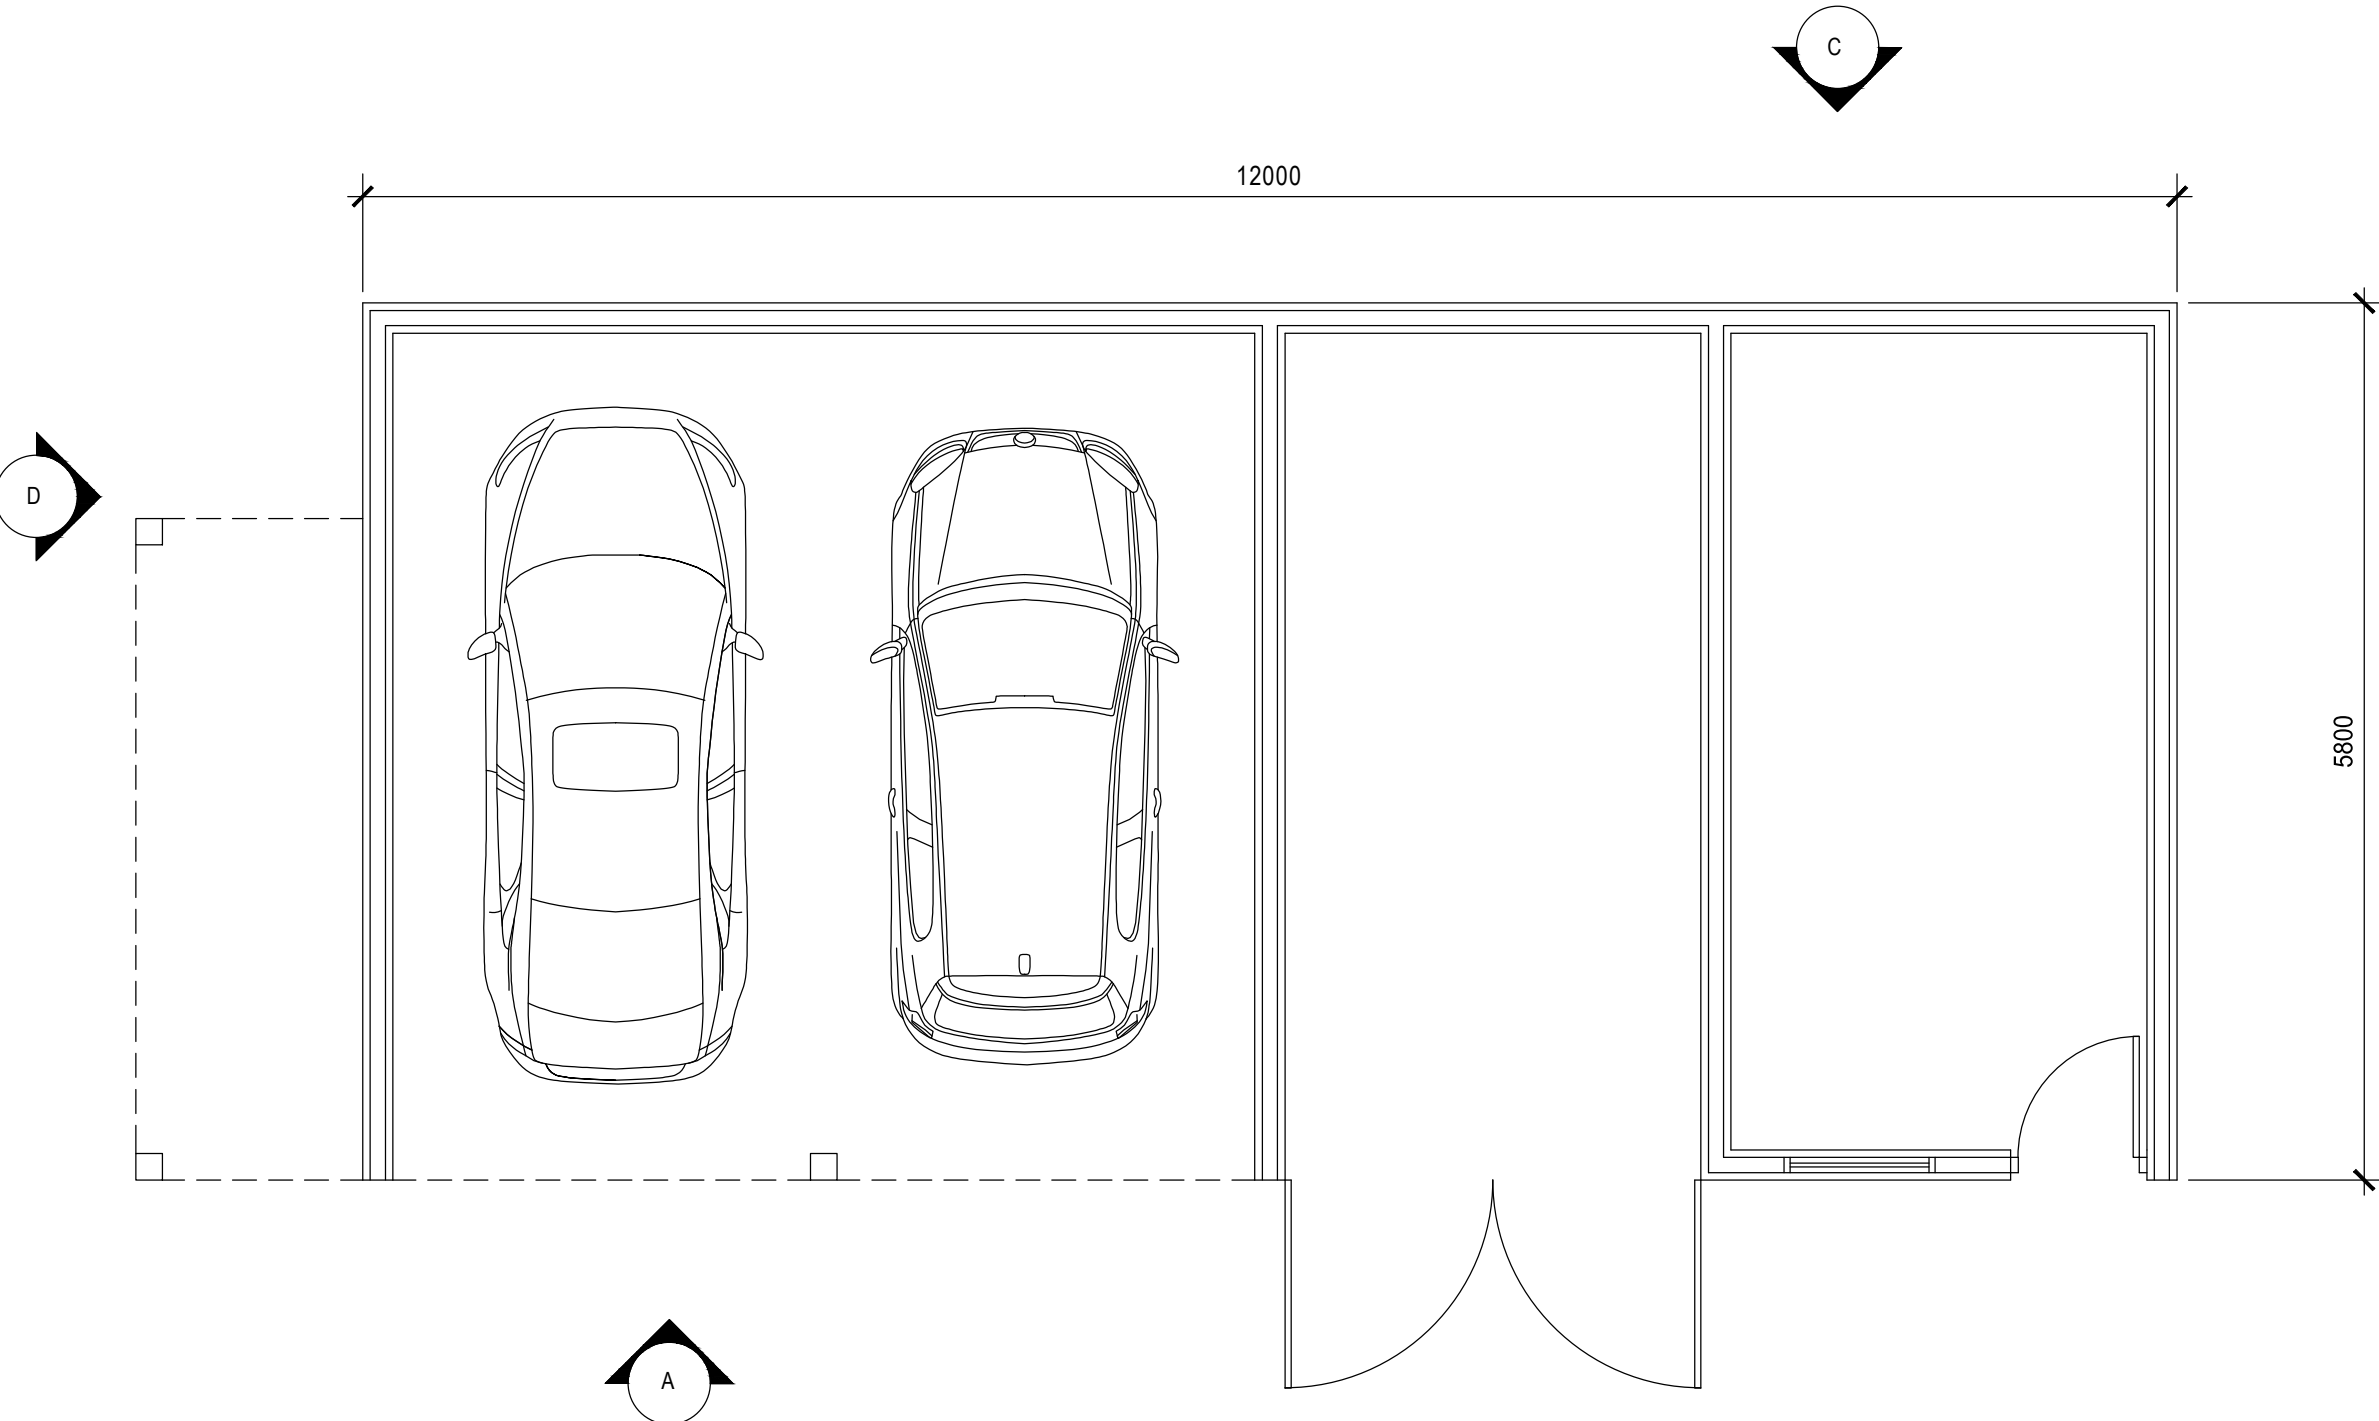


Proposed Car Port Floor Plan A 1:50

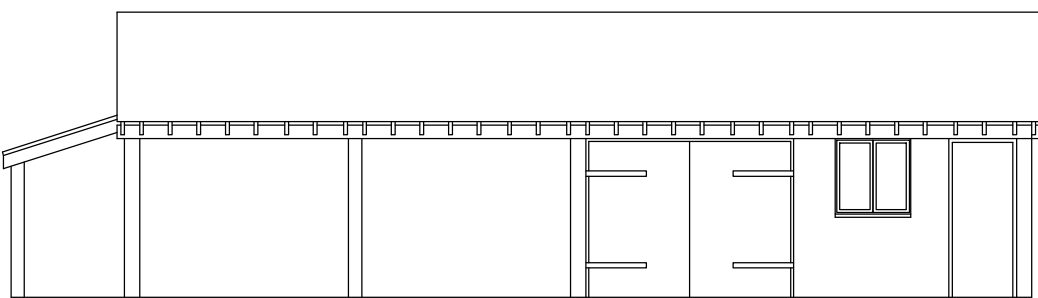


Proposed Car Port Elevation A 1:100

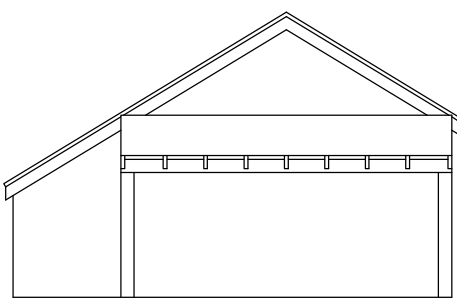


Proposed Car Port Elevation B 1:100

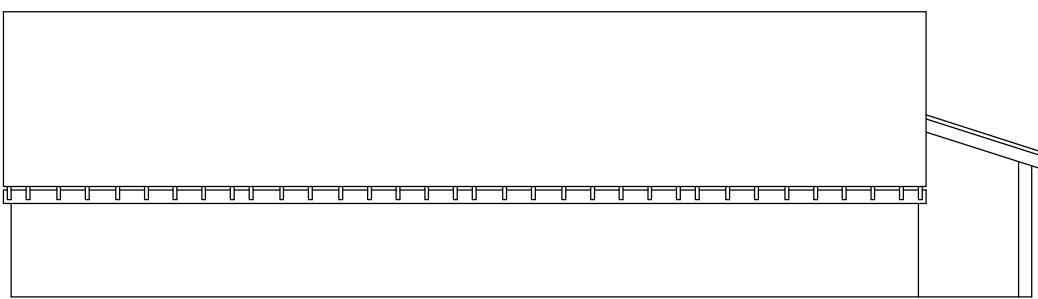



Proposed Car Port Elevation C 1:100

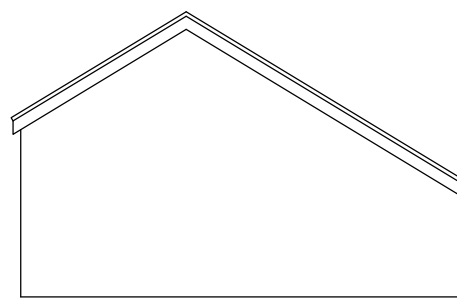

Proposed Car Port Elevation D 1:100

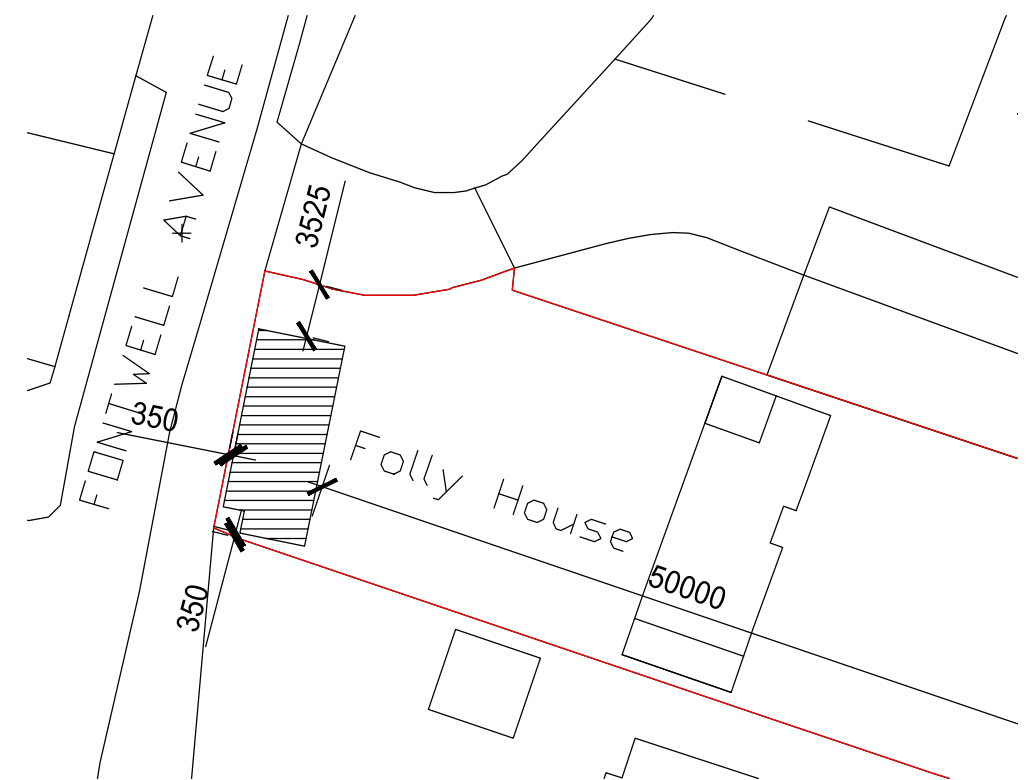

Block plan 1:500

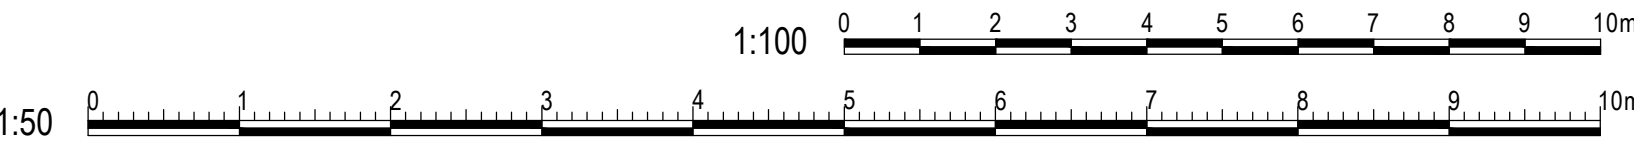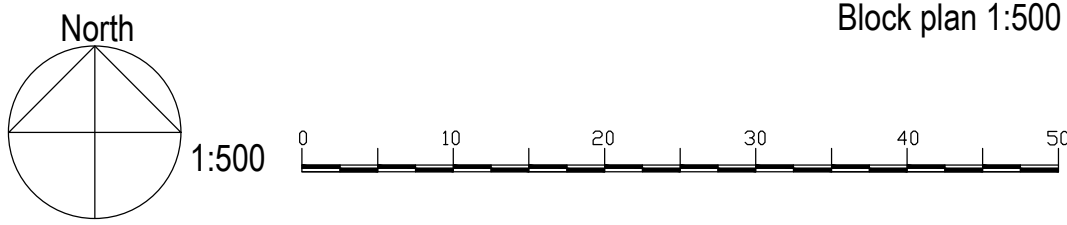

amendments	
client	Iain Dougal
project	Folly House Fontwell Avenue Eastergate, PO20 3RU
project ref.	2395
drawing No.	02
drawing title	Proposed plans , elevations and sections
drawn by	AW
date	Feb 21
scale	1:50/100@ A1
	www.bpmnet.co.uk info@bpmnet.co.uk
Do not scale off drawing, check: All goods materials workmanship to all dimensions on site before all work is commenced conform with current building regs BSS and COP's	