



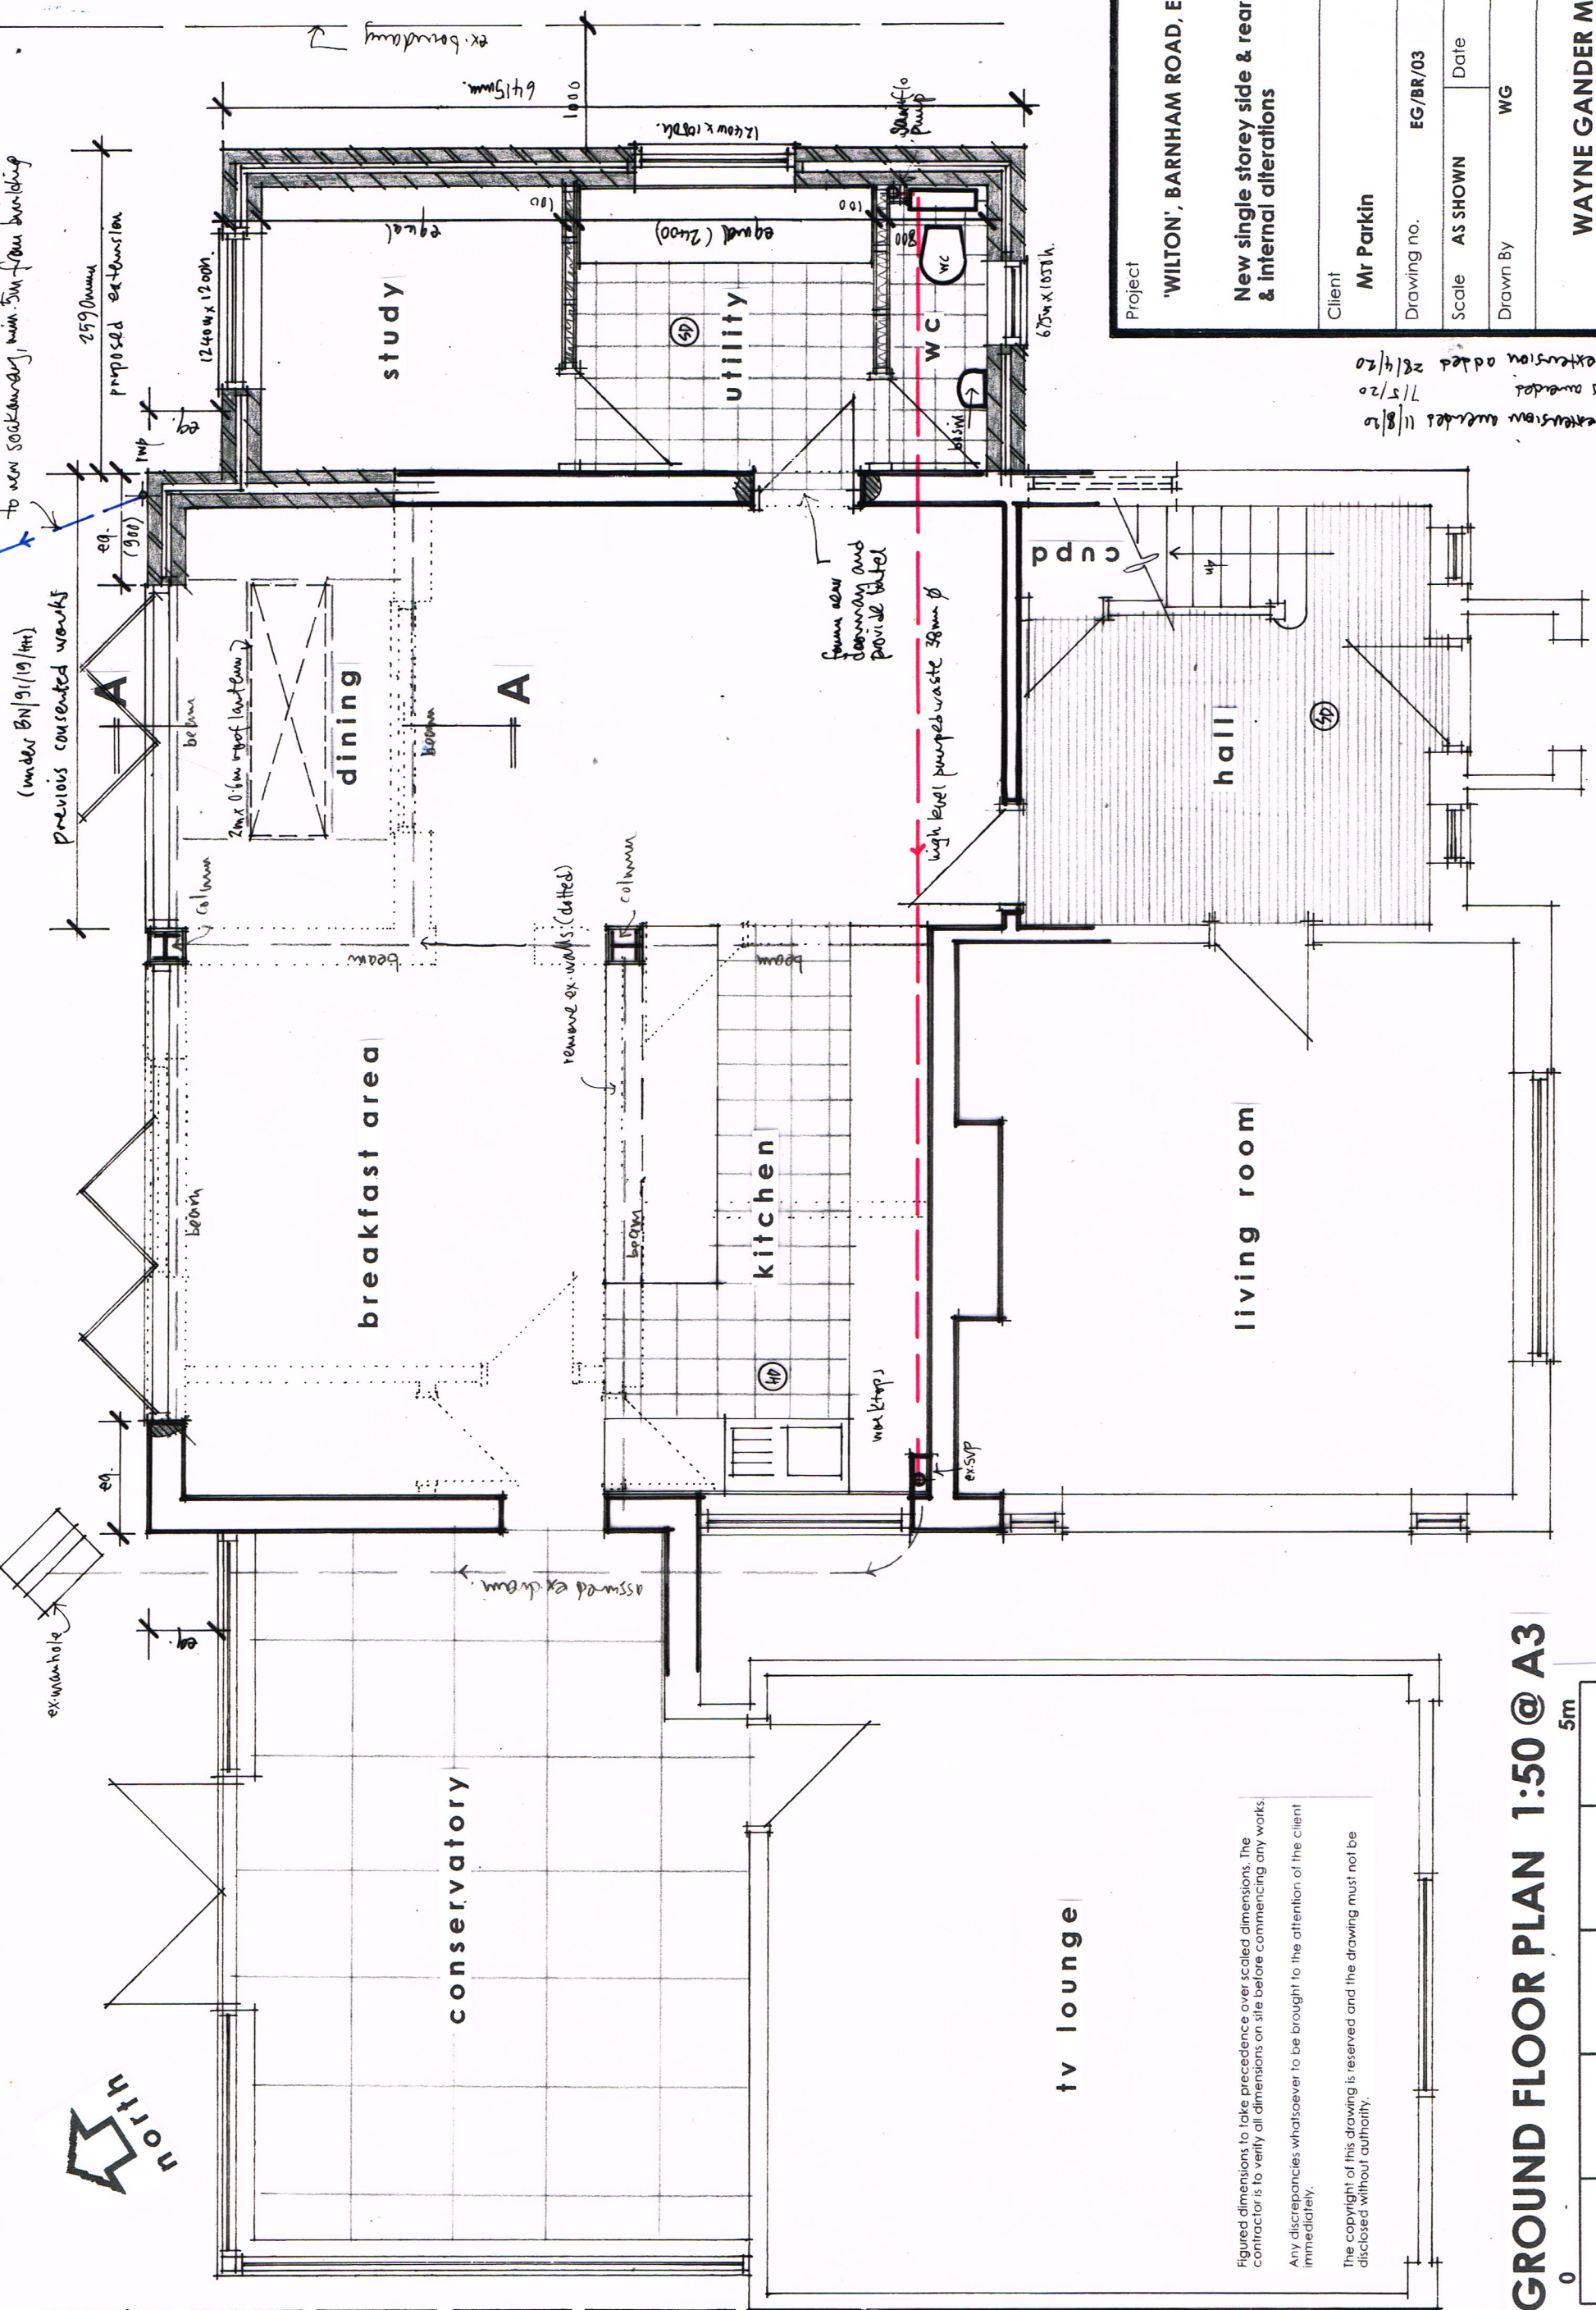

to new soakaway, min 5m from building


(under BN/91/19/4m)

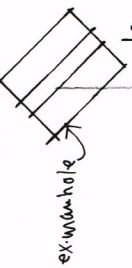

Revisions
A - side extension added 26/4/20
B - bifolds added 7/5/20
C - side extension added 11/8/20

Project		"WILTON", BARNHAM ROAD, EASTERGATE	
Client		Mr Parkin	
Drawing no.	EG/BR/03	C	
Scale	AS SHOWN	Date	April 2020
Drawn By	WG		
Wayne Gander MCIAT Chartered Architectural Technologist 98 Durrington Lane WORTHING West Sussex BN13 2RQ Tel/Fax 01903 694817 Email - waynegander08@gmail.com			

GROUND FLOOR PLAN 1:50 @ A3

 

Figured dimensions to take precedence over scaled dimensions. The Contractor is to verify all dimensions on site before commencing any works. Any discrepancies whatsoever to be brought to the attention of the Client immediately.

The copyright of this drawing is reserved and the drawing must not be disclosed without authority.

THIS DRAWING TO BE READ IN CONJUNCTION WITH
STRUCTURAL ENGINEERS DETAILS & CALCULATIONS