
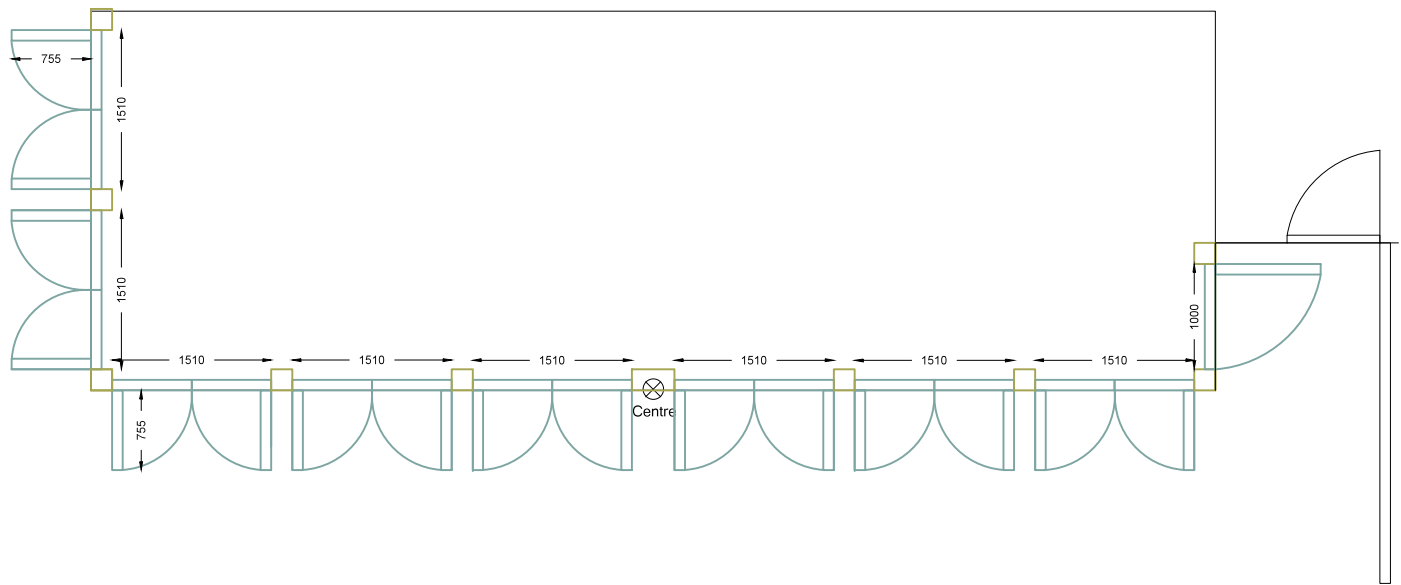



The South Orangery Proposal

- Plan showing plan and arrangement of 9no. glazed panel double doors
- Oak Timber posts with Doric column and parapet detail consistent with West Orangery facade
- Door openings 1510mm

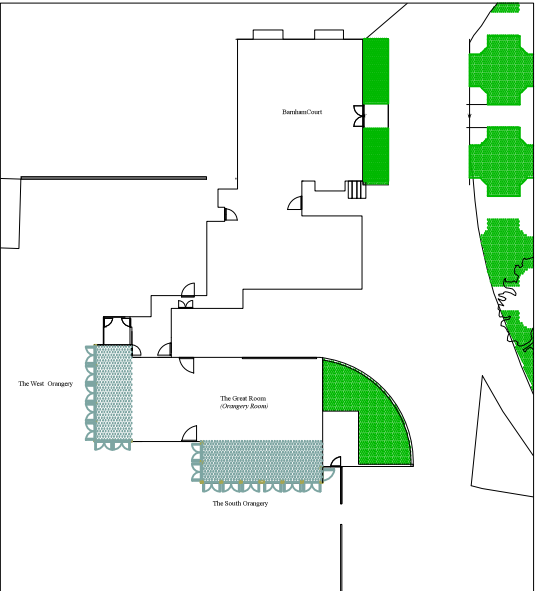

Front, East and West Elevation

- Showing arrangement of 9no. glazed panel double doors and windows
- Indicating roofline concealed behind parapet detail
- Door openings 1510mm

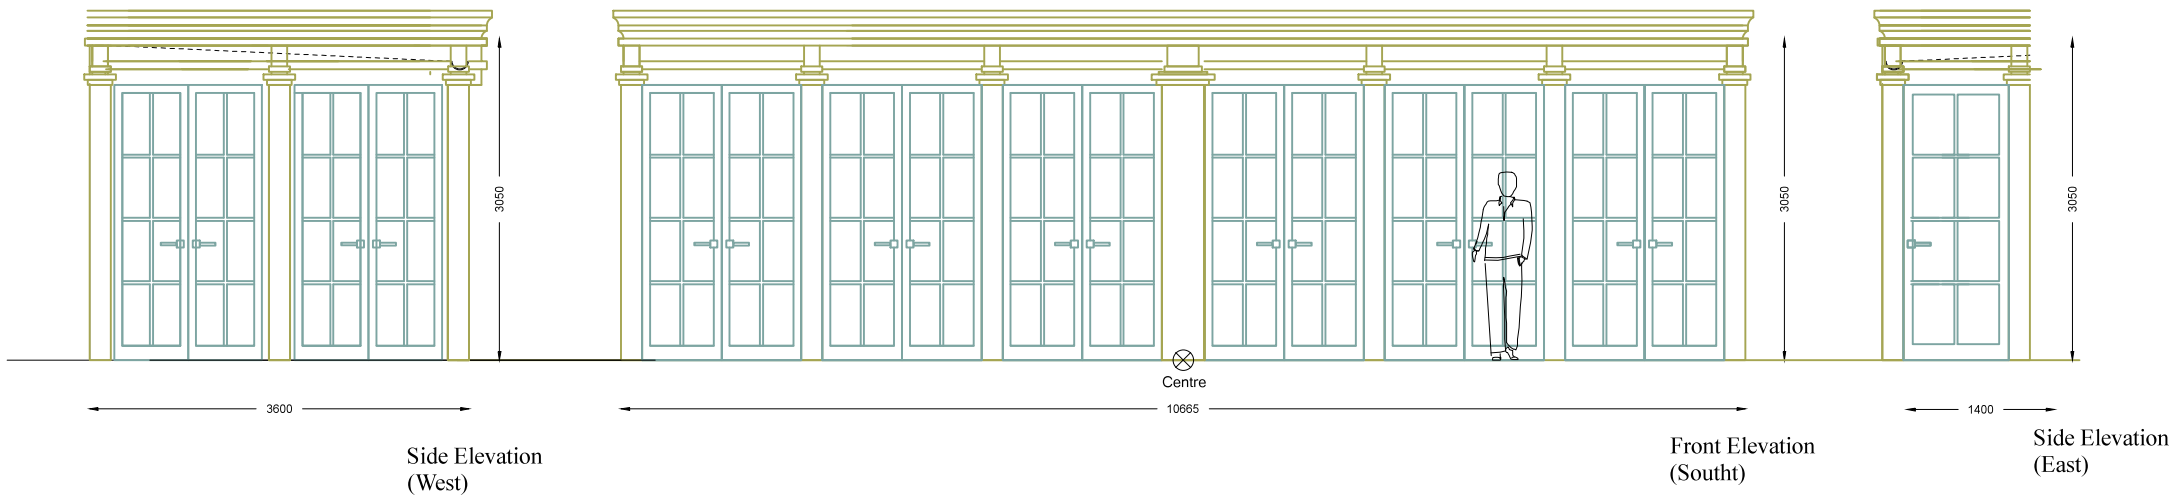

JAMES HOLDERNESS
LANDSCAPE DESIGN
26 BARTLE ROAD
LONDON
W11 1RF
(44) 777 599 1887
JAMES@JAMESHOLDERNESS.COM

Client Bolland/Martin

Project Barnham Court

Title South Orangery

Scale nts

Date 29.7.19

Drawing No. 169-07 Rev b