
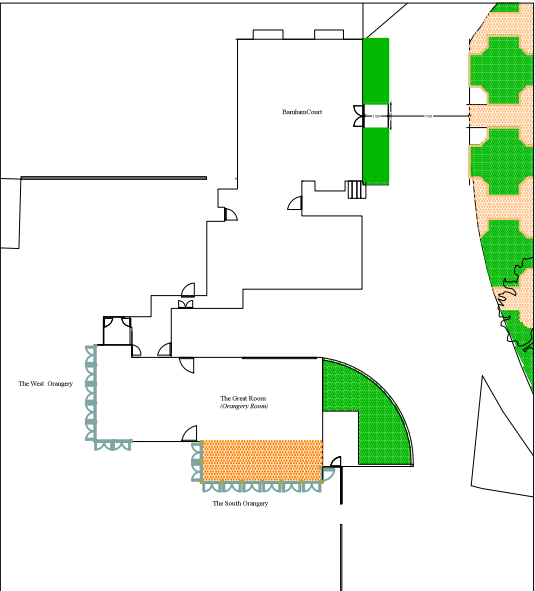


South Elevation - Existing

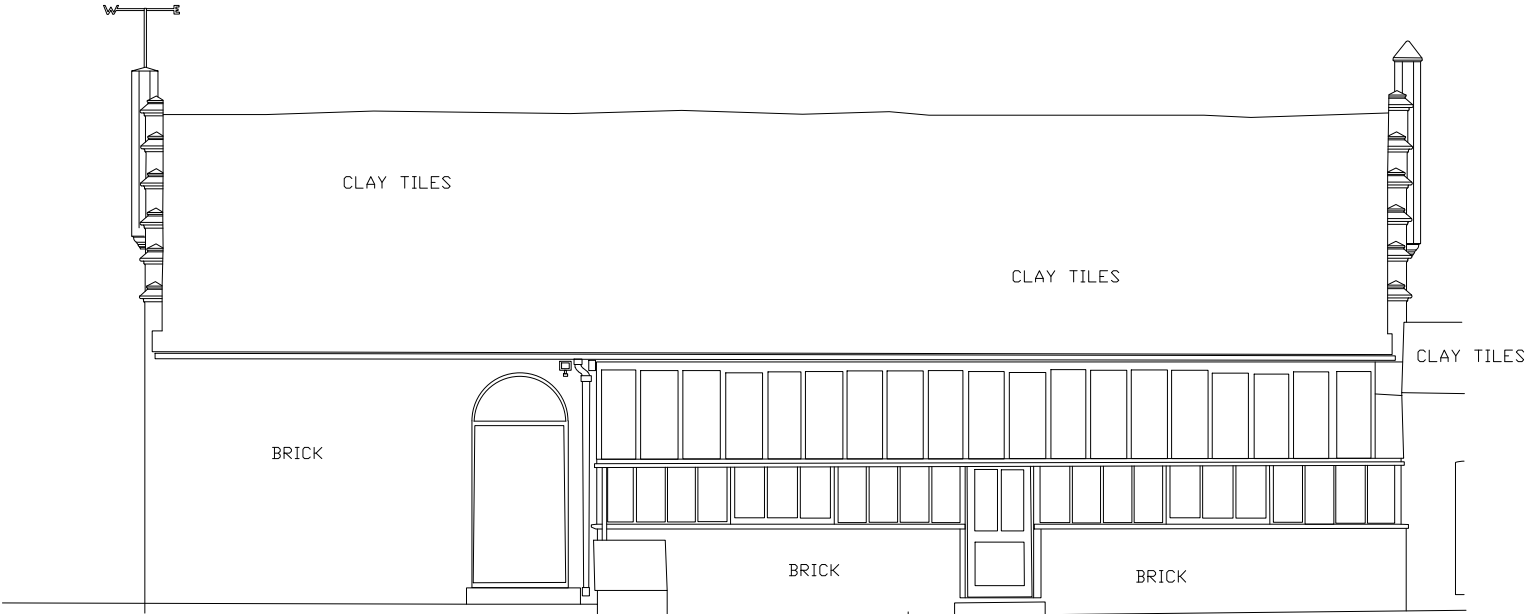

JAMES HOLDERNESS
LANDSCAPE DESIGN
26 BARTLE ROAD
LONDON
W11 1RF
(44) 777 599 1887
JAMES@JAMESHOLDERNESS.COM

Client Bolland/Martin

Project Barnham Court

Title South Orangery Existing

Scale 1:100 @ A3

Date 14.11.19

Drawing No. 169-07 Rev g