

Notes

All details are indicative only. All dimensions to be checked on site by contractor prior to commencement of works. Any discrepancies in drawings to be reported to SYR CONSULTANTS.

[illegible]

SPITFIRE HOUSE,
7 NETTLETON AVENUE,
TANGMERE, WEST SUSSEX, PO20 2HZ
TEL 01243 940730 MOB 07850122634
EMAIL: rsyred@syrcconsultants.com


CLIENT:
Mrs M. Bailey
14 Spinnery Walk
Barnham
PO22 0HT

PROJECT:
Front Porch and
Bathroom Extension

DRAWING TITLE:

Site and Location Plan

DRAWN:	JOB NO:	SCALE:
RCS	01/06/2021	As Shown @
CHECKED:	DRAWING NO:	REV:
SJS	LP/01	
DATE:		
June 21		

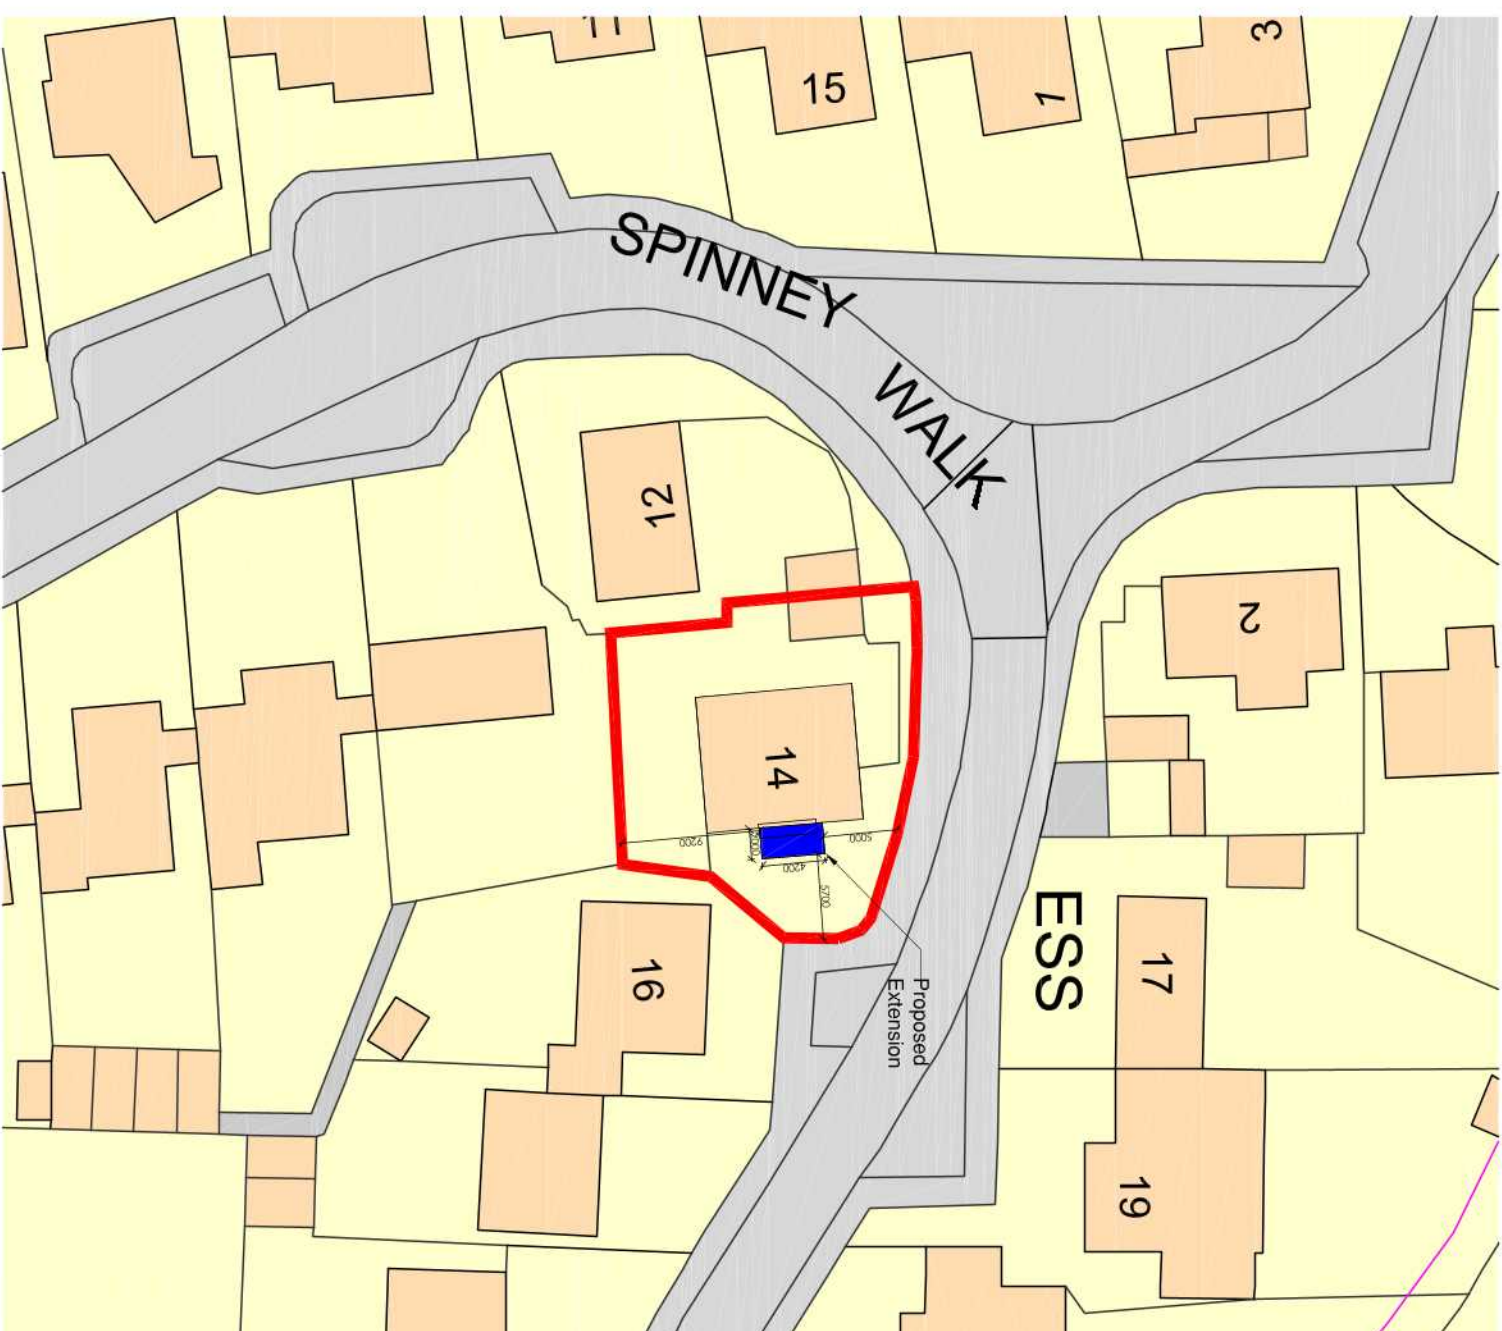

Site Plan at 1:500 Scale



Location Plan at 1:1250 Scale