

GENERAL NOTES:

A - INTRUDER ALARM BOX POSITION
(CUSTOMER OPTION)

BRICKWORK:
FEATURE BRICKWORK TO BE CONTRASTING &
COMPLIMENTARY TO MAIN FACINGS, SHOWN
AS SHADING ON ELEVATIONS.

**SEE TRADE , SALES AND GENERAL SPEC FOR
SCHEDULE OF MATERIALS AND COLOURS**

LINTELS:
REFER TO MANUFACTURER'S SCHEDULE FOR
REFERENCES & SIZES.





RAINWATER GOODS:
TO BE HALF ROUND SECTION FIXED IN
ACCORDANCE WITH THE GENERAL
SPECIFICATION/ POSITIONED AS PER THE
DRAINAGE PLAN & CONNECTED TO SEPARATE
UNDERGROUND SURFACE WATER DRAINAGE
SYSTEM.

ENTRANCE DOOR FEATURES:
FOR DOOR SURROUND AND CANOPY DETAILS
REFER TO STD. DETAILS.

NOTE:
WHERE GLASS WITHIN A GLAZED PANEL
OCCURS WITHIN 800mm OF THE FINISHED
FLOOR LEVEL, THEN THE GLASS WITHIN THAT
PANEL TO BE LAMINATED.
ALL UPPER FLOOR WINDOWOPENINGS TO BE
MIN 800mm ABOVE FFL GENERALLY, AND
BELOW 1100mm FORESCAPE WINDOWS.

SCAFFOLDING
PLEASE NOTE THAT THESE HOUSE TYPES
HAVE EXTERNAL PROJECTIONS i.e. PORCHES,
GARAGES etc.. WHICH WILL REQUIRE THE
SCAFFOLDING CONTRACTOR TO CONSIDER
THESE WHEN PLANNING THE DESIGN, LAYOUT,
EDGE PROJECTION etc. OF THE SCAFFOLD

SKY COAXIAL CABLES TO TERMINATE ON THE
SOUTH/SOUTH EAST ELEVATION. SEE
ELECTRICAL TRADE SPECIFICATION'.

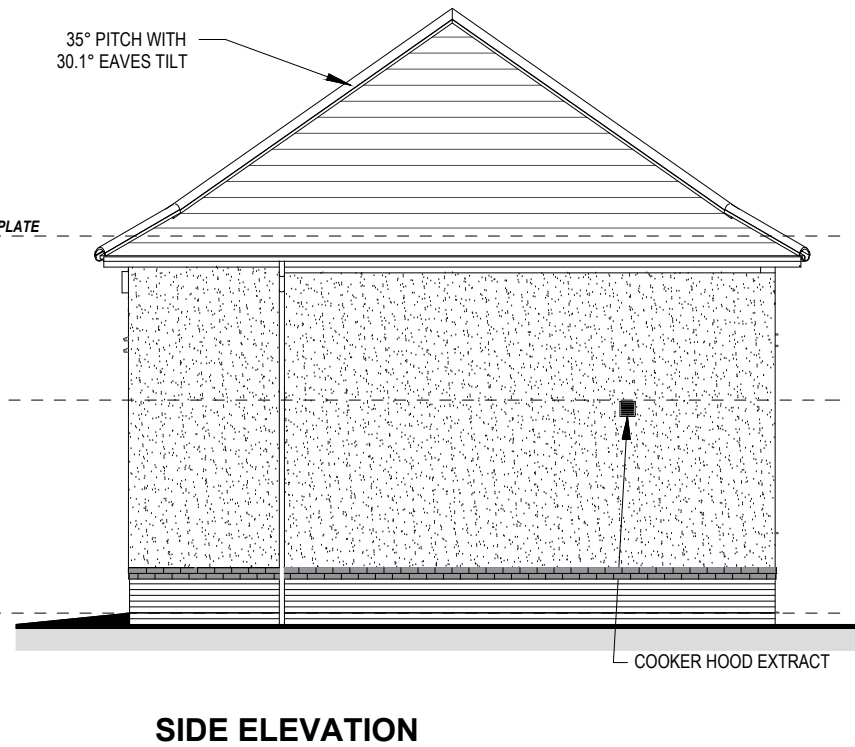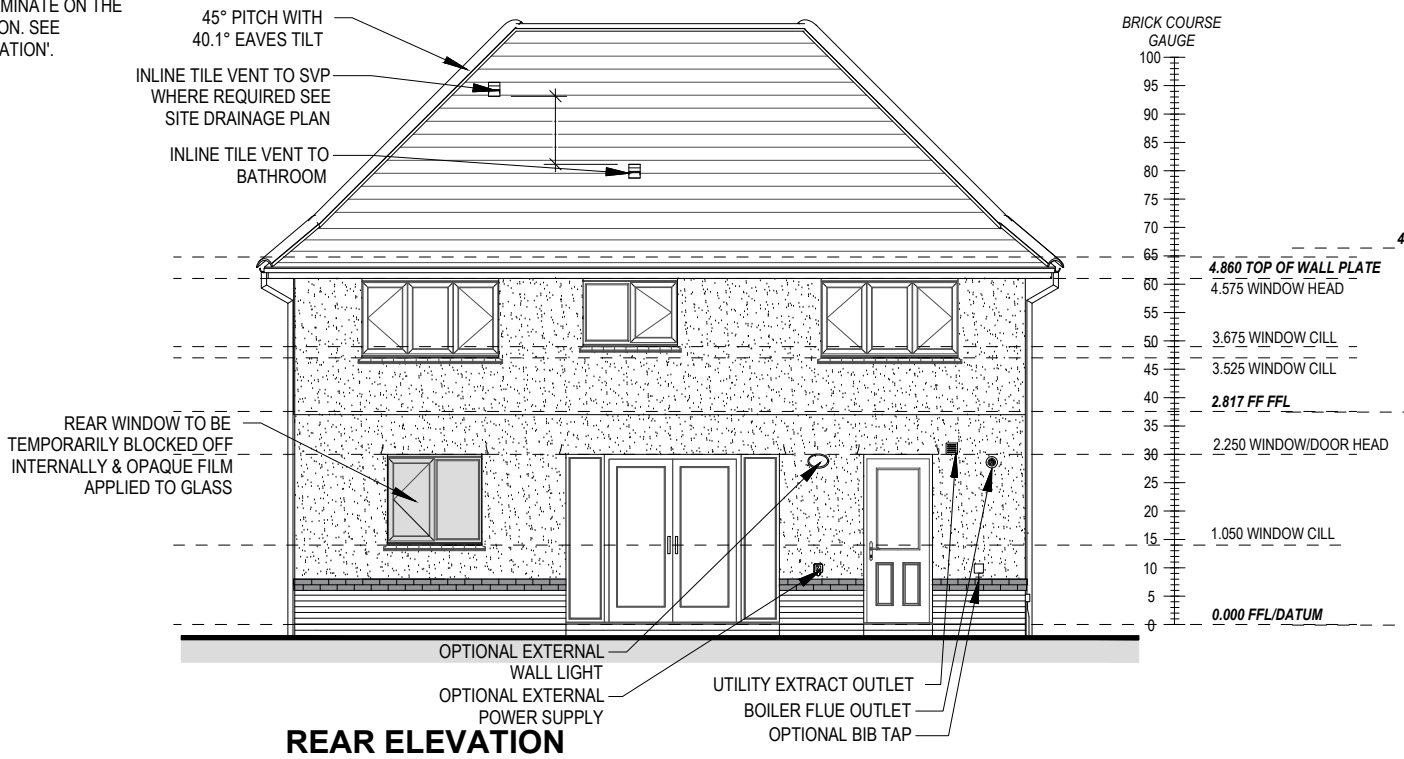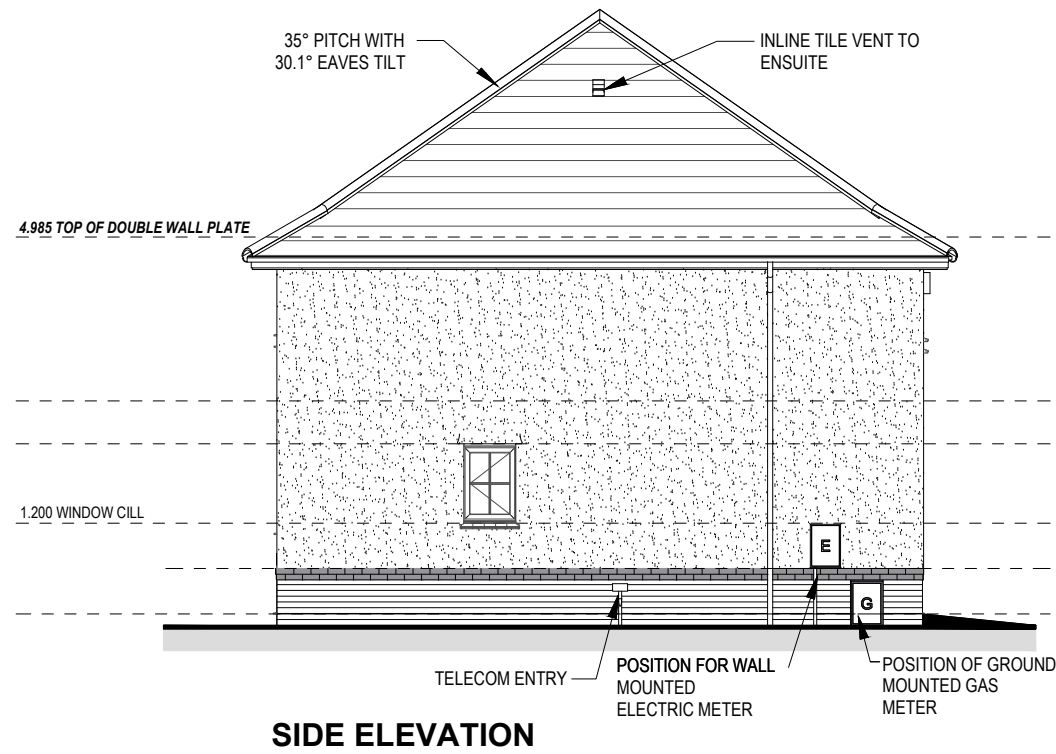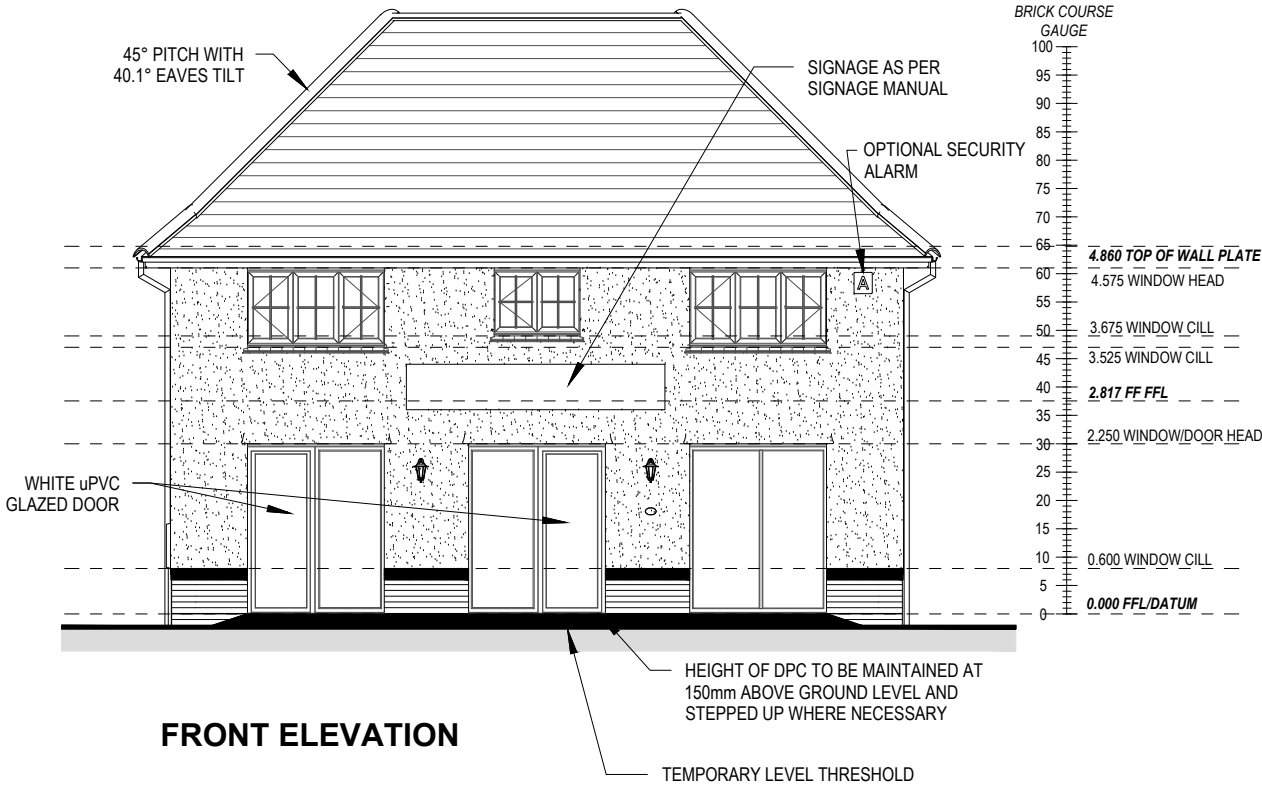

ELEVATION FACE	ELEVATION FINISH	WINDOW HEADS & CILLS	DOOR HEADS	WINDOW STYLE
FRONT	BRICK/ RENDER	TILE CREASE CILLS BELL CAST, PLINTH	N/A	GEORGIAN BAR
SIDE	BRICK/ RENDER	TILE CREASE CILLS BELL CAST, PLINTH	N/A	GEORGIAN BAR
REAR	BRICK/ RENDER	TILE CREASE CILLS BELL CAST, PLINTH	N/A	STANDARD

C02	CONSTRUCTION ISSUE	20-07-20
Rev	Description	Date

**Harrogate
Sales Centre**

F SERIES

DCC T1	Dwg No 401	Dwg Rev C02
------------------	----------------------	-----------------------

Drawing Title
Elevations A1

Scale	1 : 100
Date	Jul 2019

REDROW