

Window Schedule						
Ref	Frame Width	Frame Height	Int Block Opening	Comments	P1A - Glazing	PAS 24 - Locking
W01	2510	1640	2520			Yes
W02	710	1040	720	Obscured		Yes
W03	710	1040	720			Yes
W04	1835	1340	1845	Escape		
W05	710	890	720	Obscured		
W06	1835	890	1845	Escape		
W07	1835	1190	1845	Escape		
W08	1273	1190	1283			
W09	1835	1190	1845	Escape		
W10	710	740	720	Obscured		

NOTE: ALL WINDOWS TO BE FITTED WITH OVER-FRAME TRICKLE VENTILATORS. FOR MINIMUM TRICKLE VENTILATION RATES FOR EACH WINDOW WIDTH SEE WINDOW AND DOOR SCHEDULE.

ALL WINDOWS TO BE SAFE CLEAN IN ACCORDANCE WITH B.S. 8213.


WHOLE HOUSE TRICKLE VENTILATION REQUIREMENT STATED ON VENTILATION DRAWING

Door Schedule - Internal				
Ref	Width	Height	Fire Rating	Code
D05	900	2150		HID2
D06	900	2150		HID2
D07	900	2150		HID2
D08	825	2150		HID3
D09	900	2150		HID2
D10	825	2150		HID3
D11	825	2150		HID3
D12	825	2150		HID3
D13	825	2150		HID3
D14	825	2150		HID3
D15	825	2150		HID3
D16	825	2150		HID3

Door Schedule - Garage			
Ref	Height	Width	Model
D02	2200	2485	GD2

BLOCK LEGEND

BLOCKWORK	SIZE (mm)	COMPRESSIVE STRENGTH (N/mm²)	DENSITY (Kg/m³)	LAMBDA (λ)
	100	3.6	600	0.15
	100	3.6	MIN 1350	-
	100	7.3	750	0.19

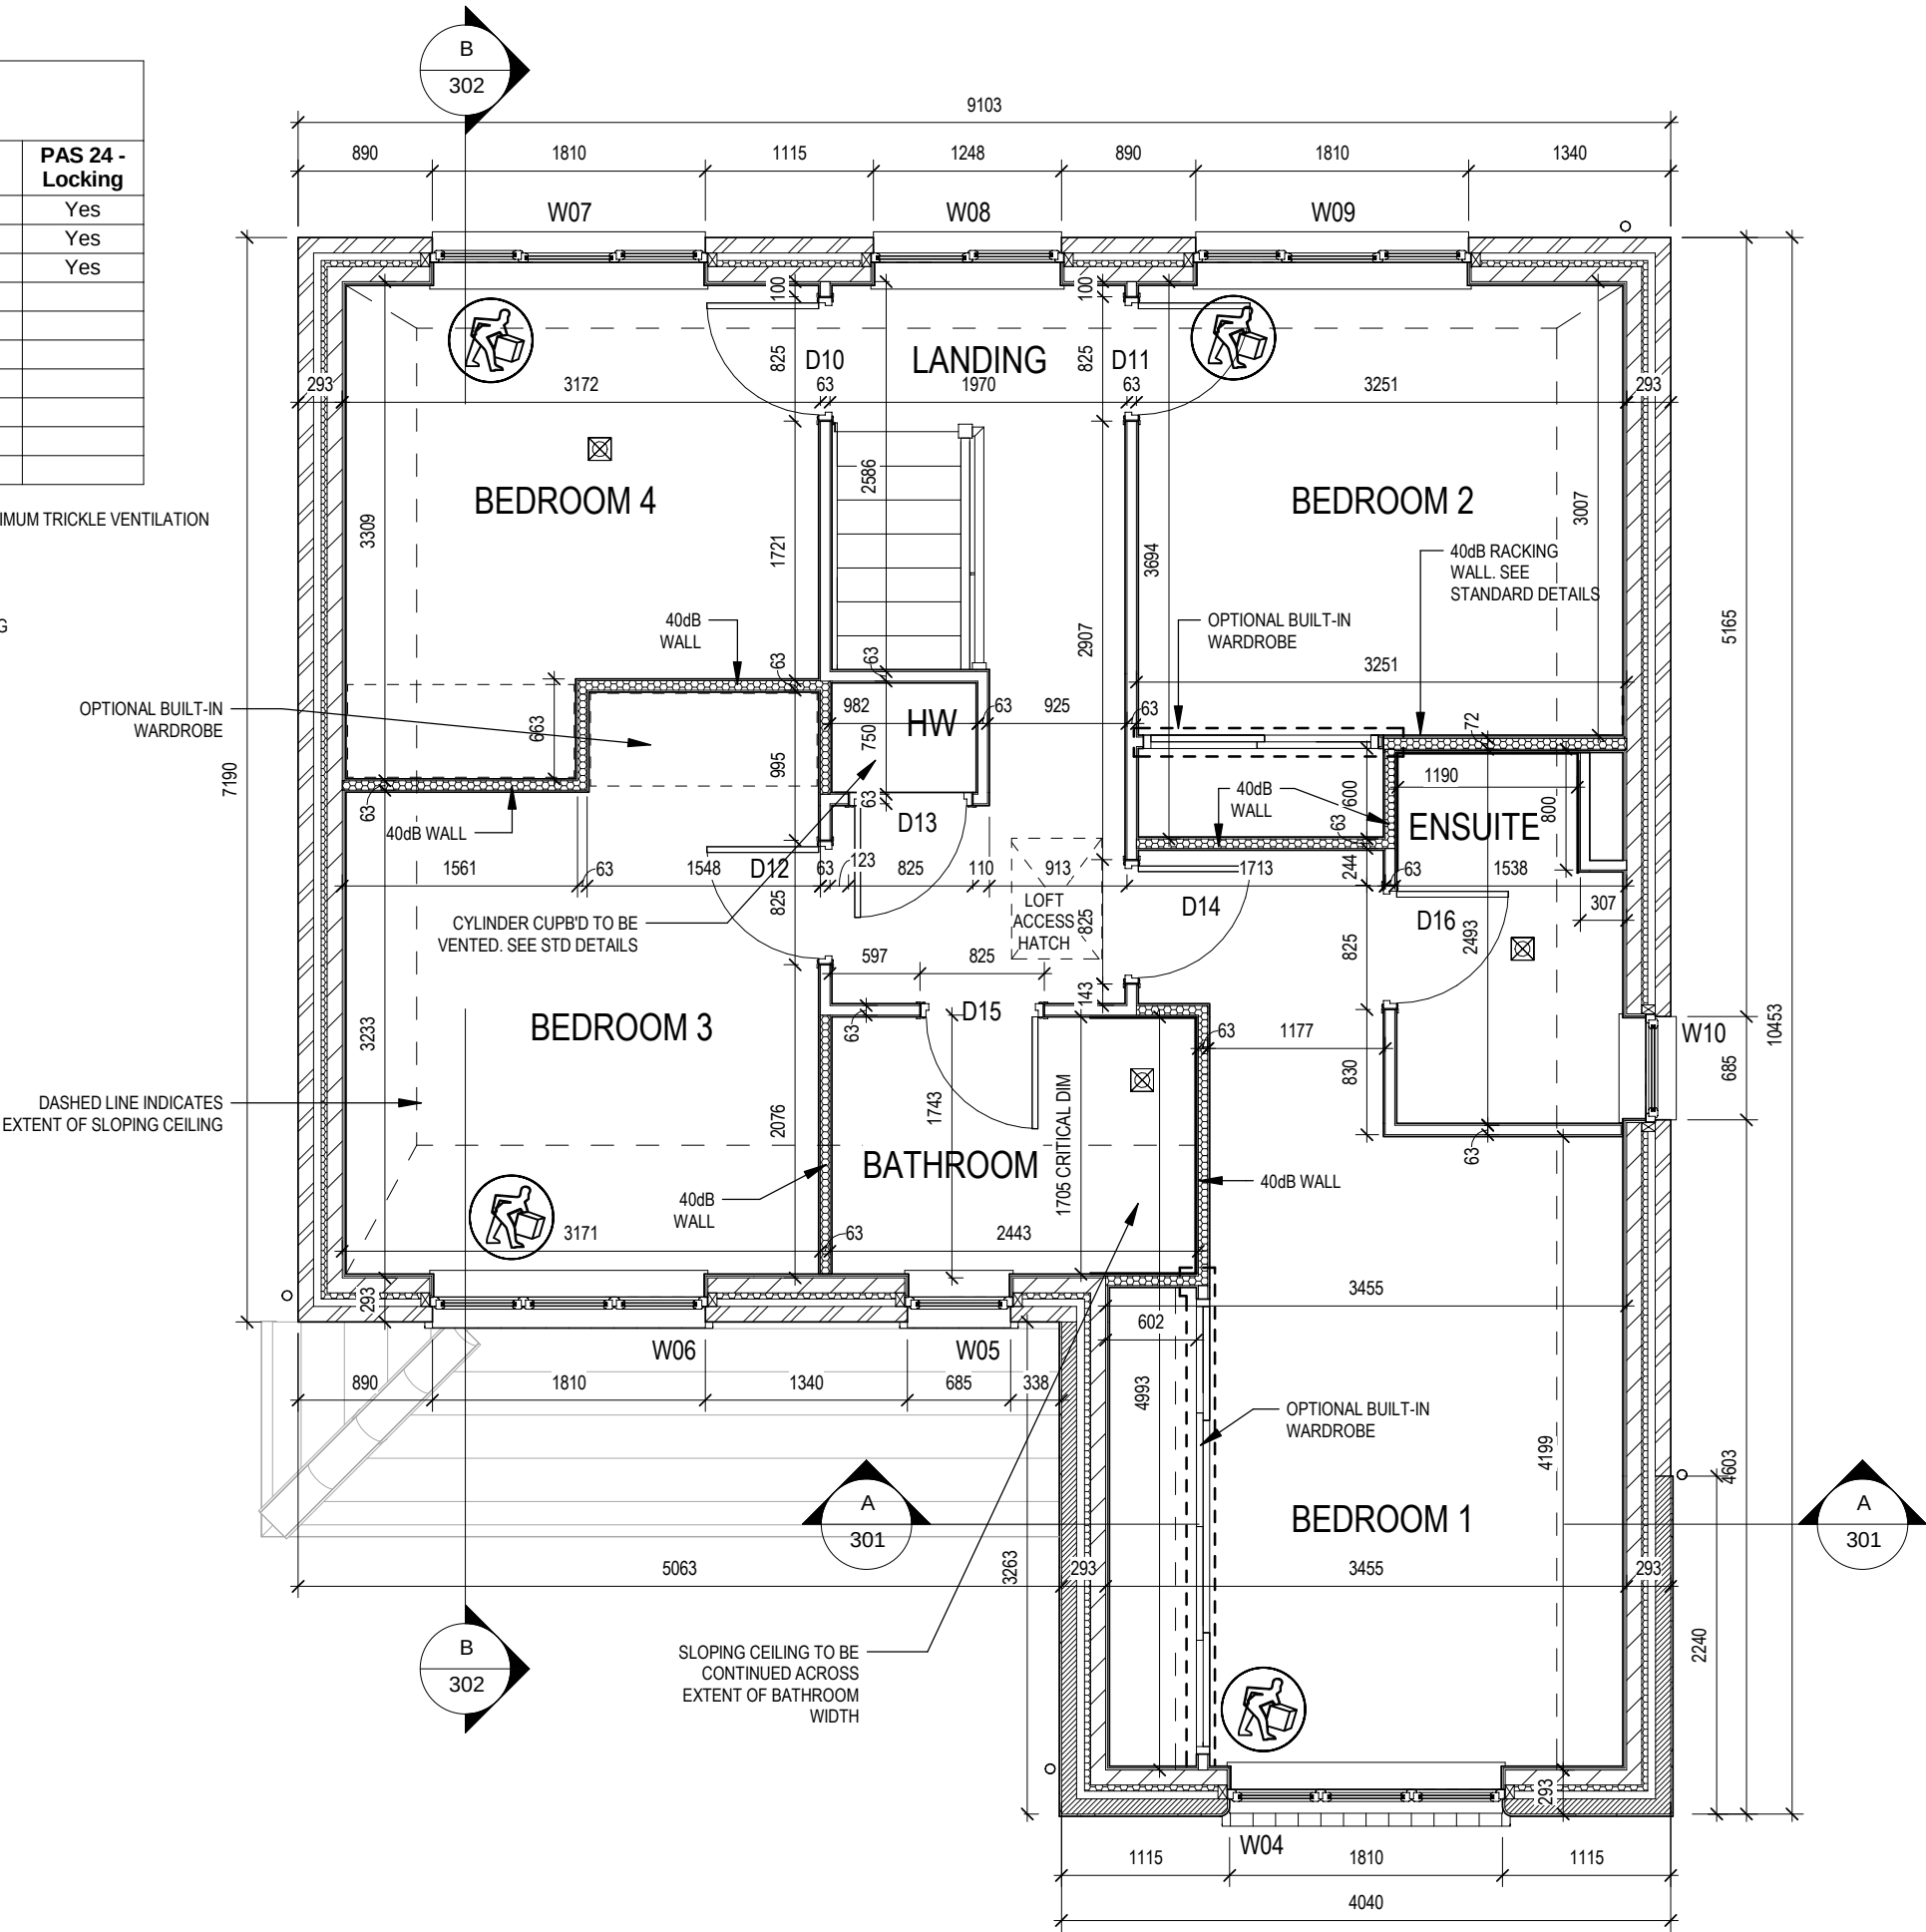

STRUCTURAL NOTES:

SETTING OUT:
ALL DIMENSIONS ARE TAKEN FROM BRICKWORK/BLOCKWORK FACE AND STUDWORK.

LINTELS:
REFER TO MANUFACTURER'S SCHEDULE FOR REFERENCES AND SIZES.

DRAINAGE:
SEE SITE DRAINAGE PLAN FOR ACTUAL POSITIONS OF RWPS GULLIES & MANHOLES.

CHECK WITH SITE DRAINAGE PLAN TO DETERMINE LOCATION OF SOIL STACKS TO BE VENTED TO AIR.

INTERNAL DRAINAGE:
ALL SVP BOXING OUT TO INCORPORATE 25mm SOUND INSULATION. HORIZONTAL SVP'S IN FLOOR VOIDS TO BE SURROUNDED WITH 75mm INSULATION QUILT.

GENERAL:
CONSTRUCTION PACK TO BE READ IN CONJUNCTION WITH GENERAL SPECIFICATION, STANDARD DETAILS AND STRUCTURAL CALCULATIONS.

MINIMUM 10mm AIR GAP TO BE LEFT BELOW ALL INTERNAL DOORS AFTER FINAL FLOOR FINISH HAS BEEN LAID.

CONCRETE COURSE TO ALL MASONRY WALLS DIRECTLY BELOW JOISTS

Rev	Description	Date
Marlow		
F SERIES		
DCC 3	Dwg No 202	Dwg Rev
Drawing Title Structural Layout First Floor		
Scale		1 : 50
Date		July 2020

This drawing must be read in conjunction with relevant Redrow specifications & standard details. This drawing is subject to copyright law. Do Not Scale Off This Drawing.