


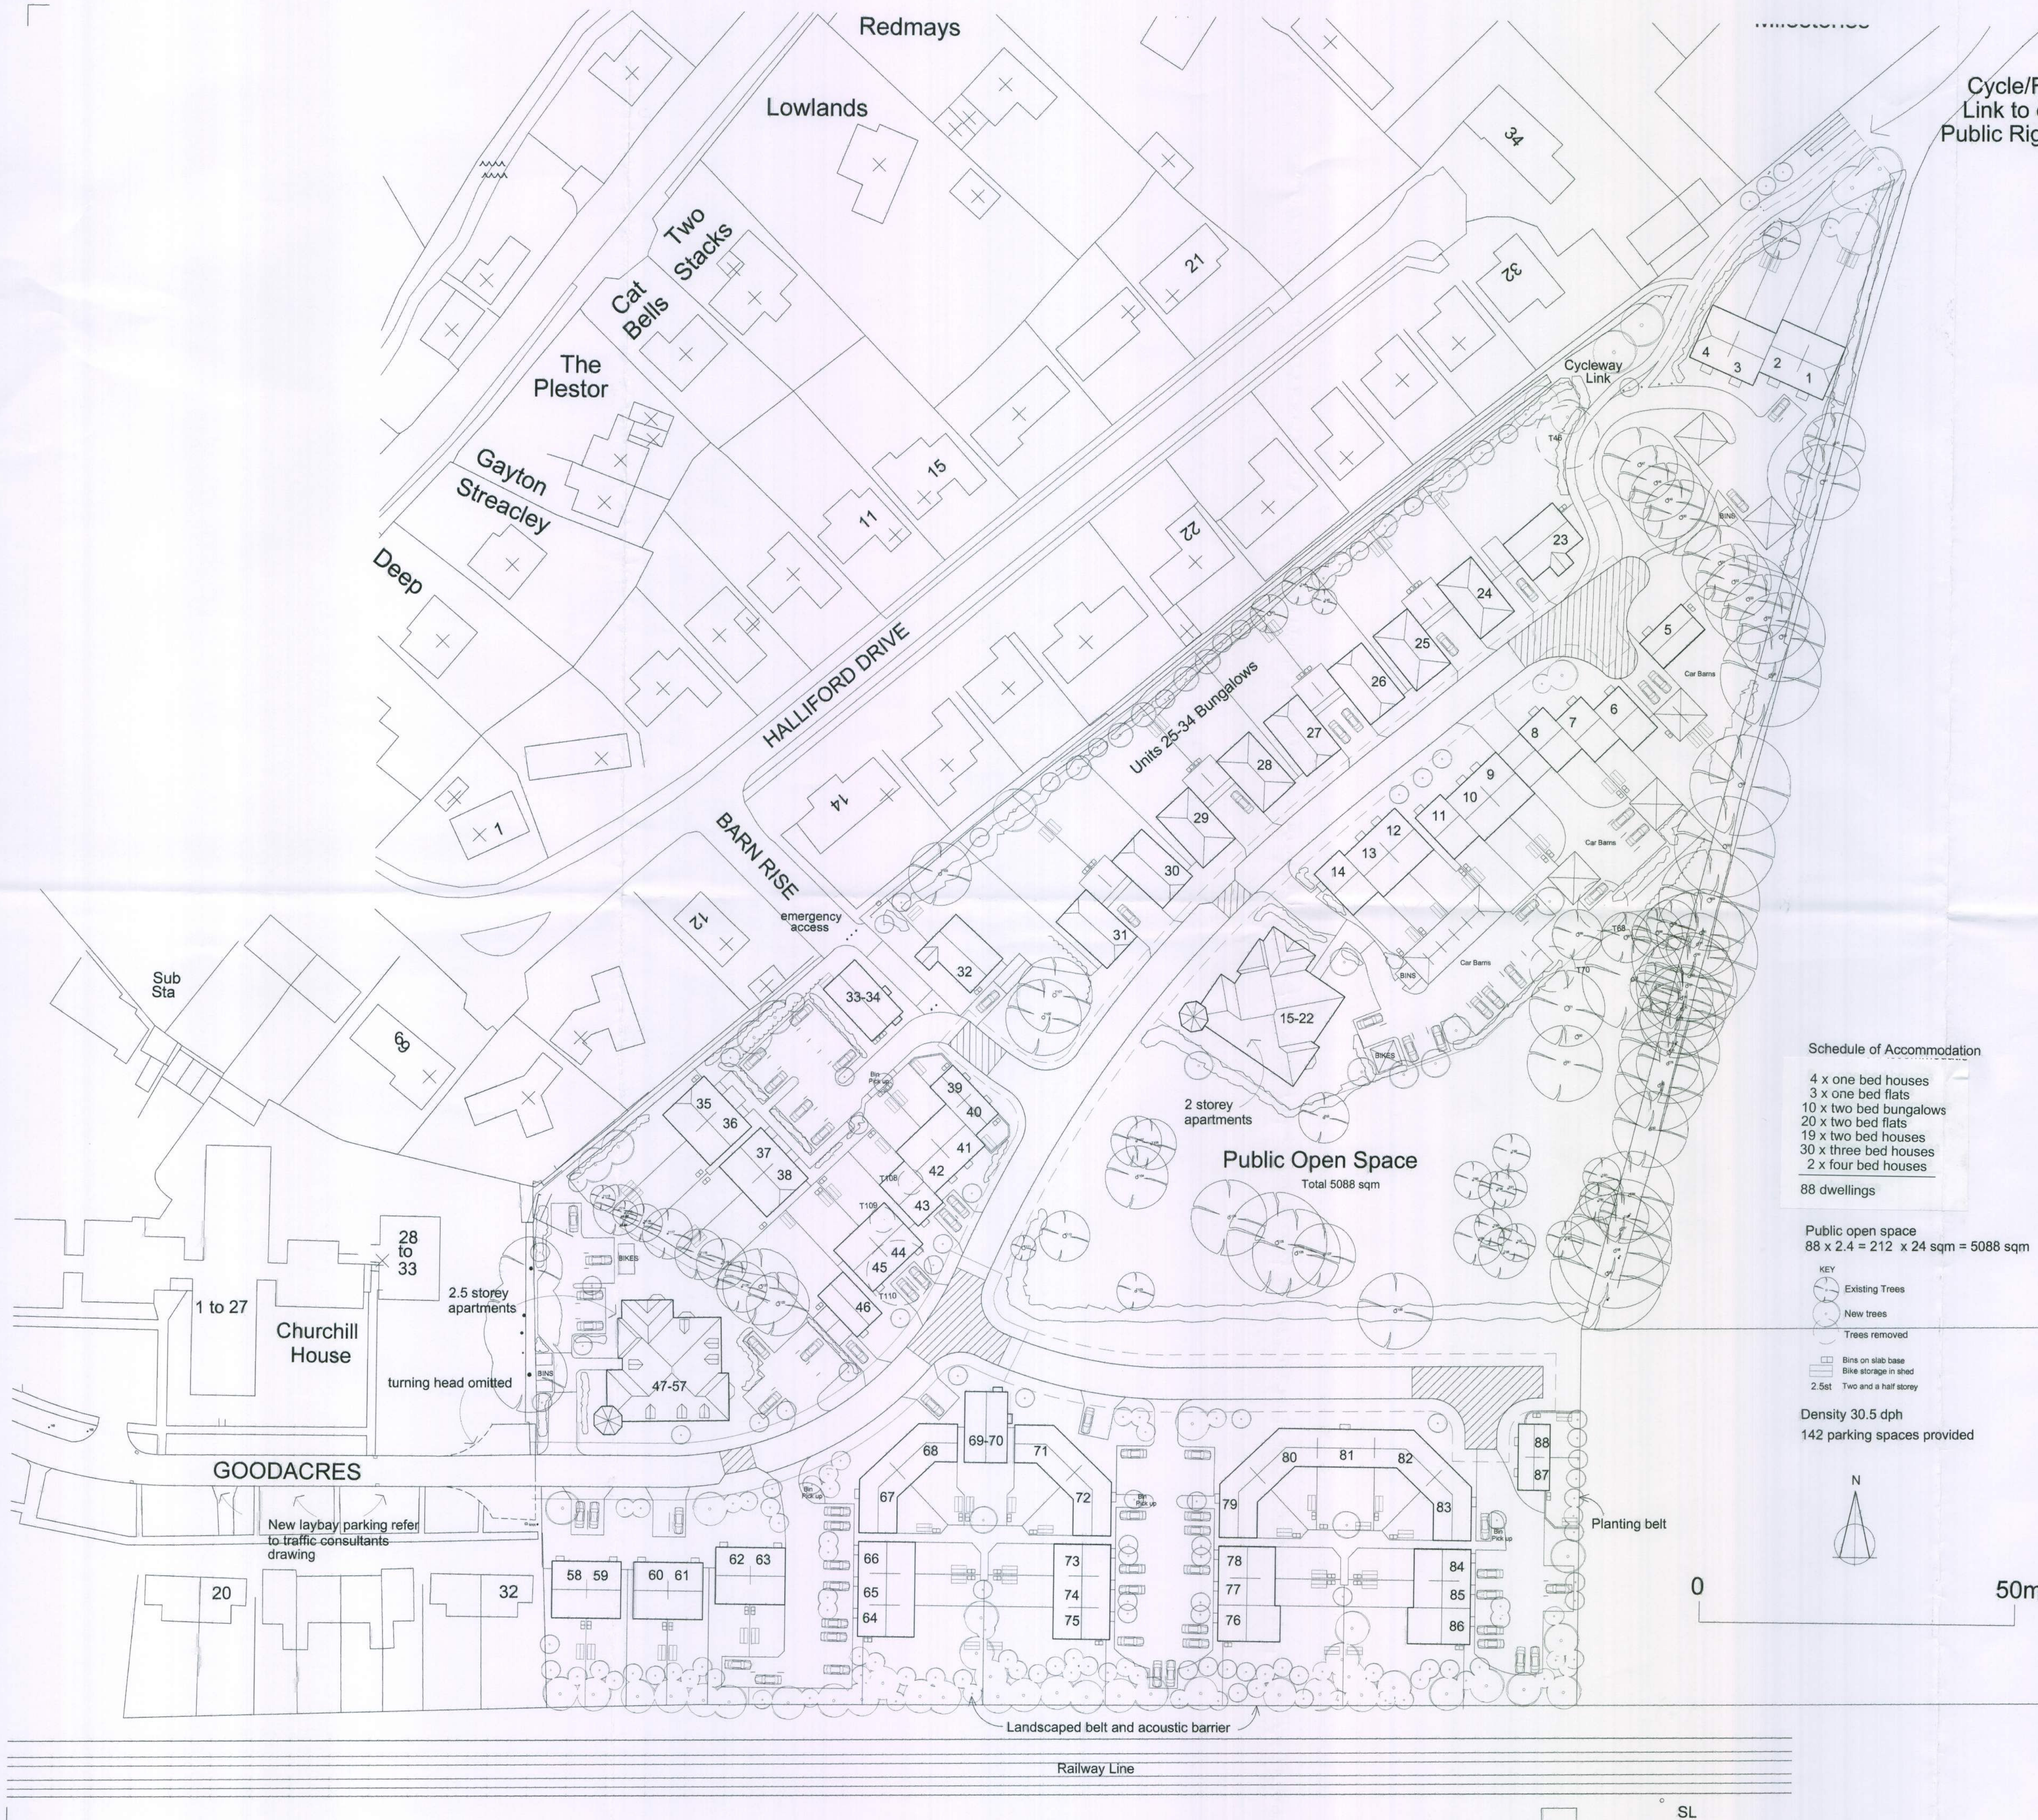

Notes

1. Do not scale from this drawing, except for planning purposes. Use figured dimensions only.
2. All dimensions must be checked on site prior to commencement of work.
3. Where applicable this drawing is to be read in conjunction with other consultants' drawings.
4. O.S. Licence AR 177474.
5. This drawing is the copyright of Martin Critchell Architects.

Cycle/Footway
Link to existing
Public Right of Way

ARUN DISTRICT COUNCIL		
No.	BN 9	10
RECEIVED		

Nursery

Tank

Tank

Schedule of Accommodation

- 4 x one bed houses
- 3 x one bed flats
- 10 x two bed bungalows
- 20 x two bed flats
- 19 x two bed houses
- 30 x three bed houses
- 2 x four bed houses

88 dwellings

Public open space
88 x 2.4 = 212 x 24 sqm = 5088 sqm

- KEY
- Existing Trees
 - New trees
 - Trees removed
 - Bins on slab base
 - Bike storage in shed
 - 2.5st Two and a half storey

Density 30.5 dph
142 parking spaces provided



0 50m

Rev	Date	Amendment	Checked
Town Planners			
MARTIN CRITCHELL ARCHITECTS			
Metro House ■ Northgate ■ Chichester ■ West Sussex ■ PO19 1BE tel 01243 531036 fax 01243 782917 e-mail info@mcarchitects.co.uk web www.martinritchell-architects.co.uk			

For
Seaward Properties Ltd.

Project
Land off Goodacres & Halliford Drive Barnham

Drawing
Illustrative Site Plan

Scale
1:500

Date	Mar 10	Drawn	Checked
Job number	10.017	Drawing number	06
		Revision	