



Proposed Alterations and Conversion | 98-100 Chichester Road | Bognor Regis | PO21 5AA

RBA Architects Limited on behalf of Ashton Care (Bognor Regis) Limited


1:1000

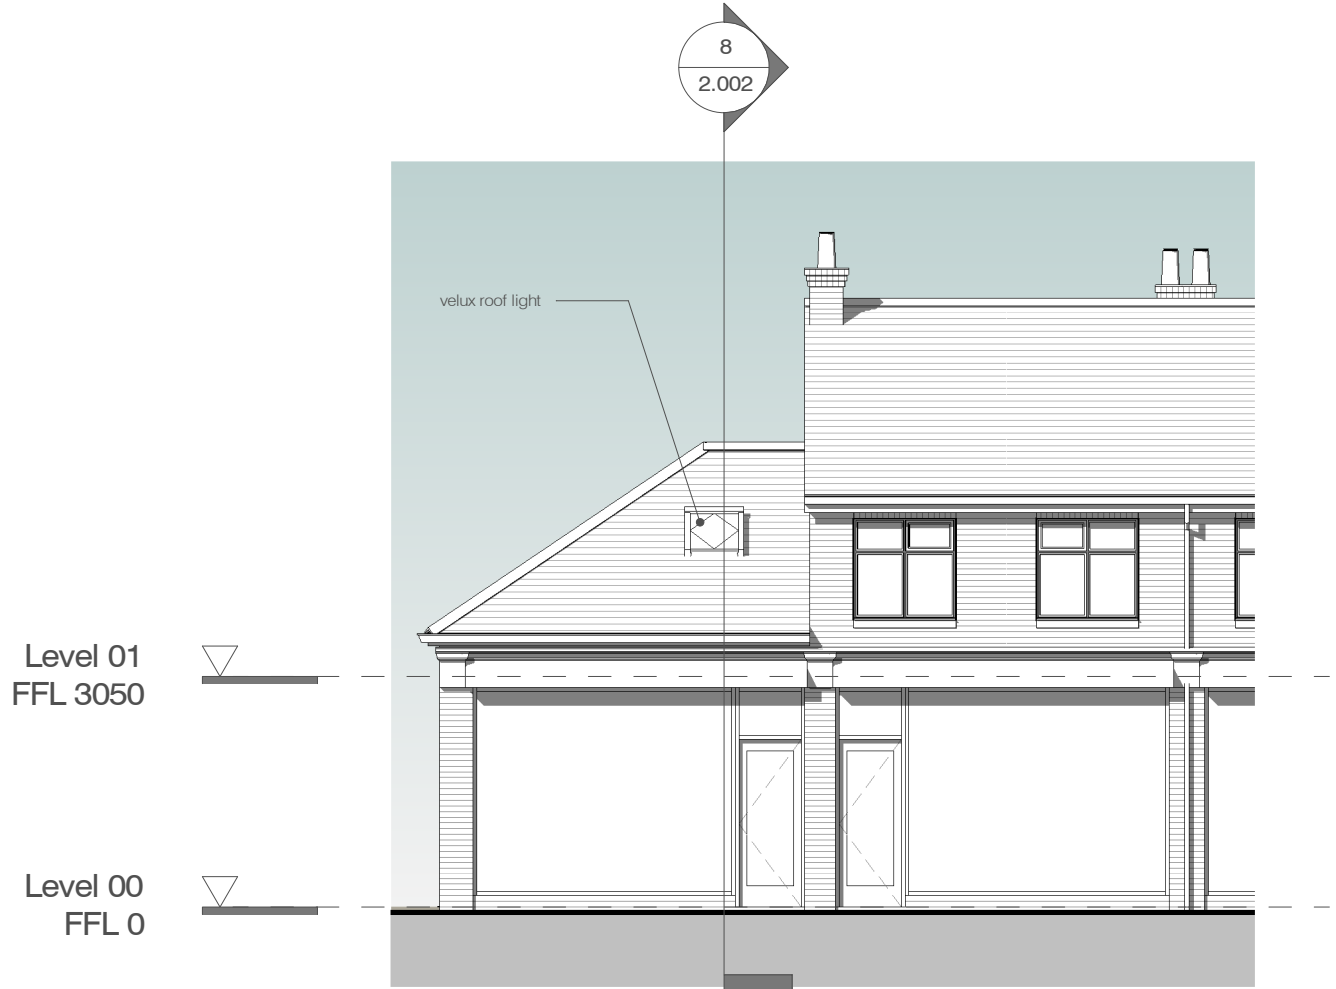


4. South - As Proposed
scale 1 : 100

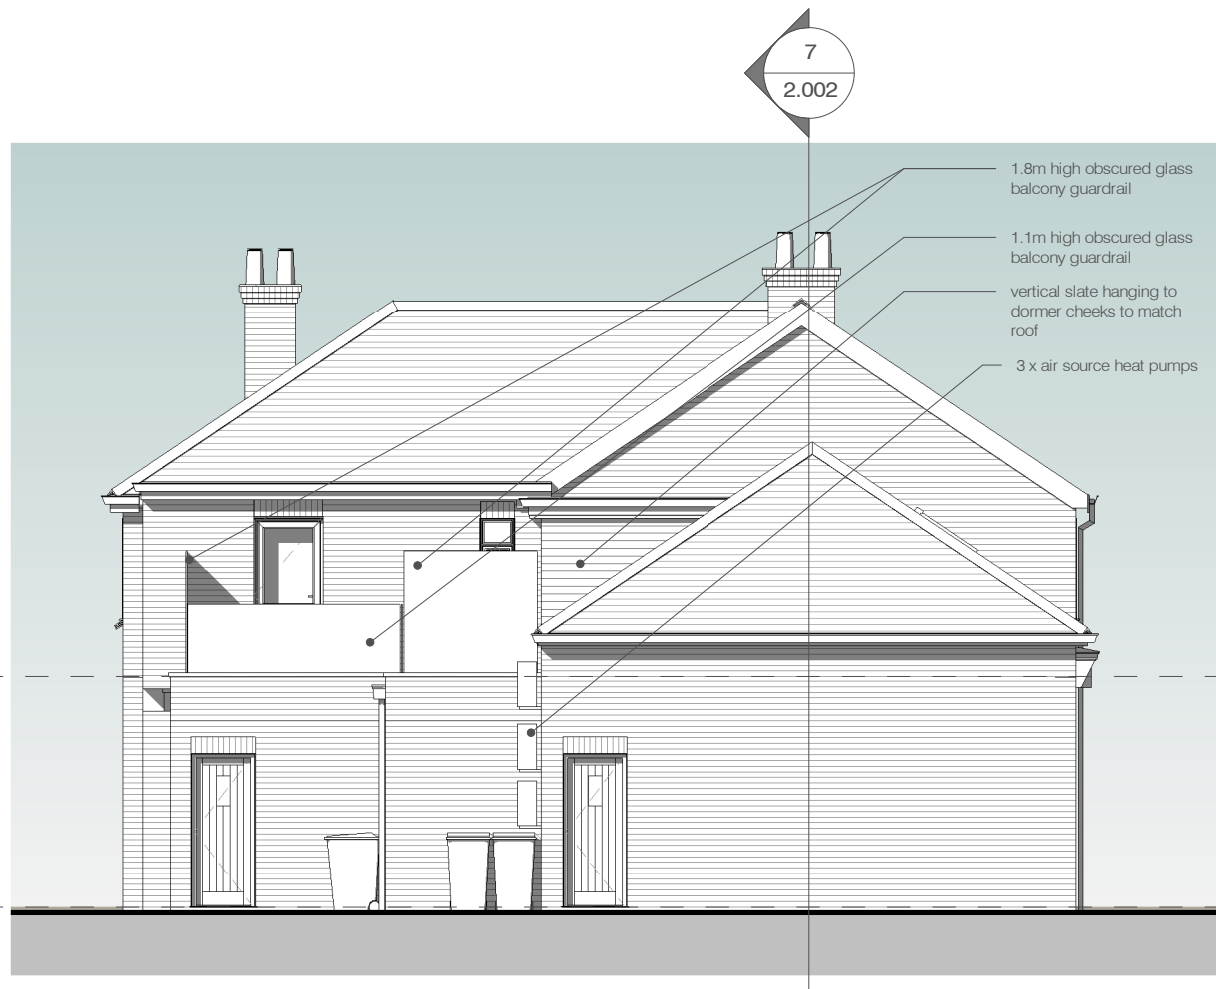


5. West- As Proposed
scale 1 : 100

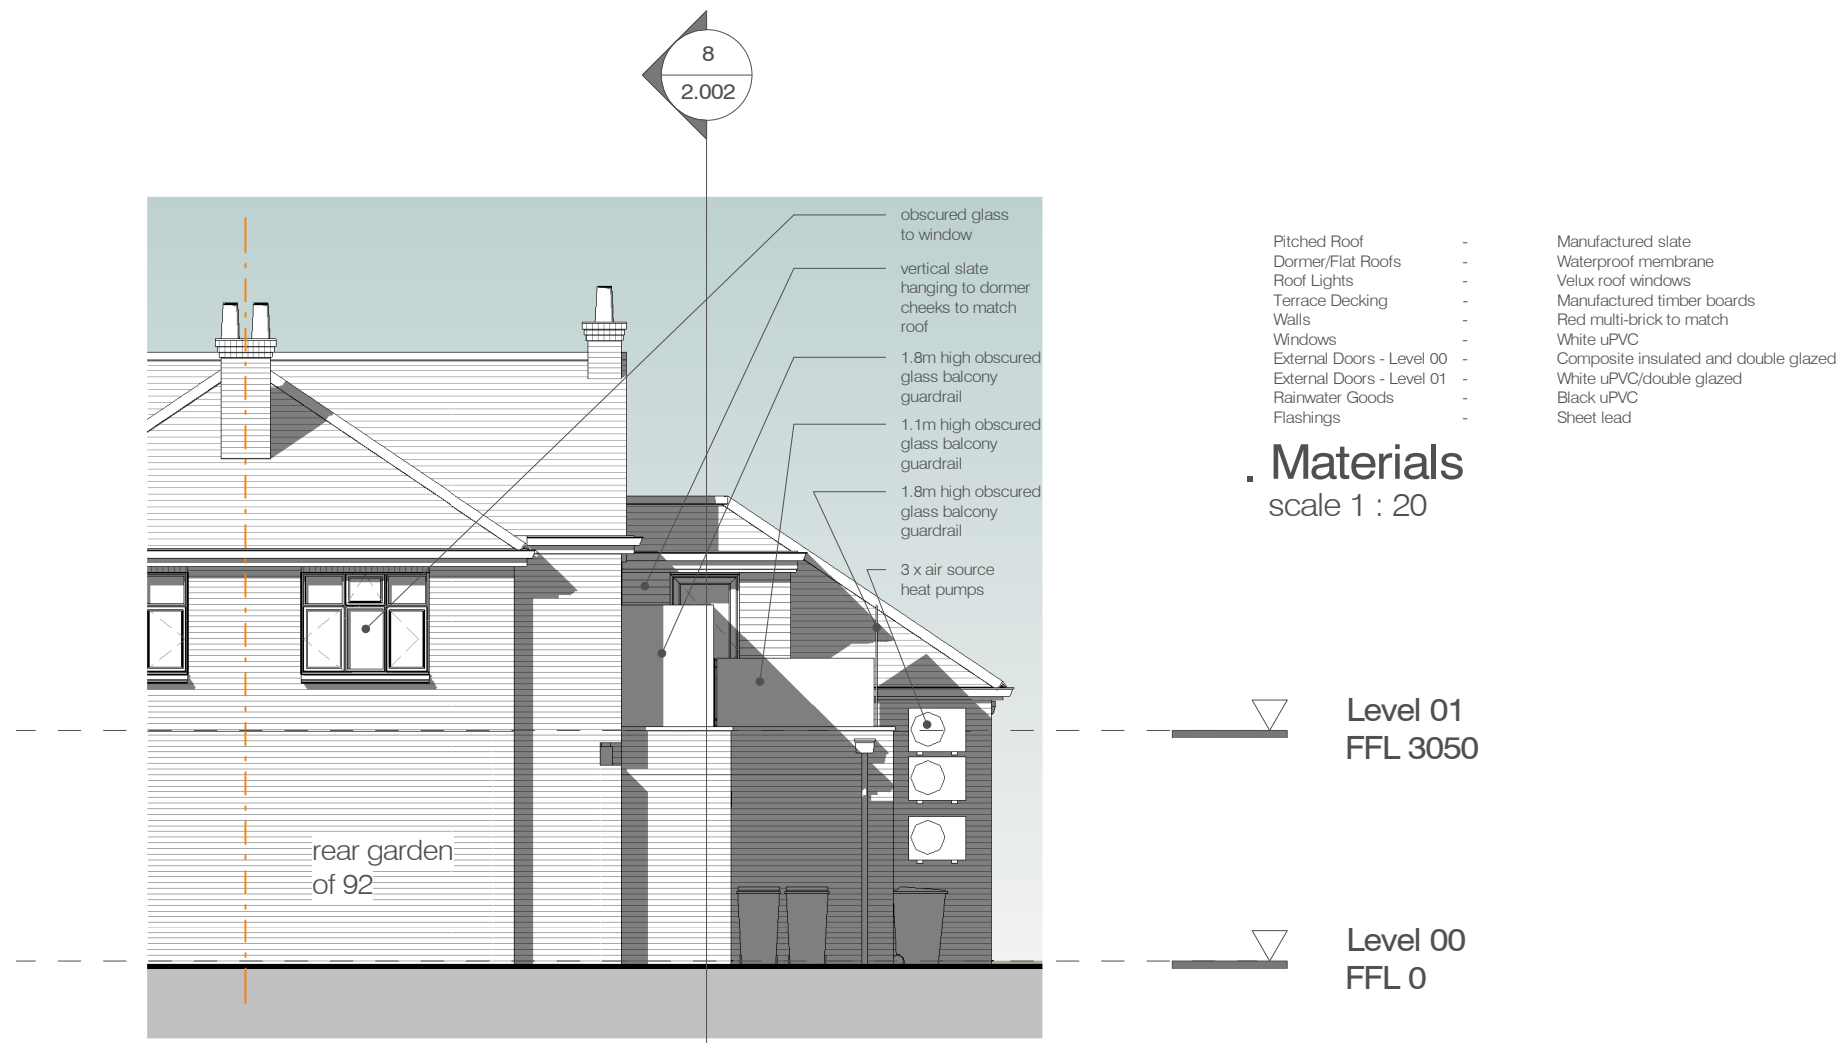


6. North - As Proposed
scale 1 : 100

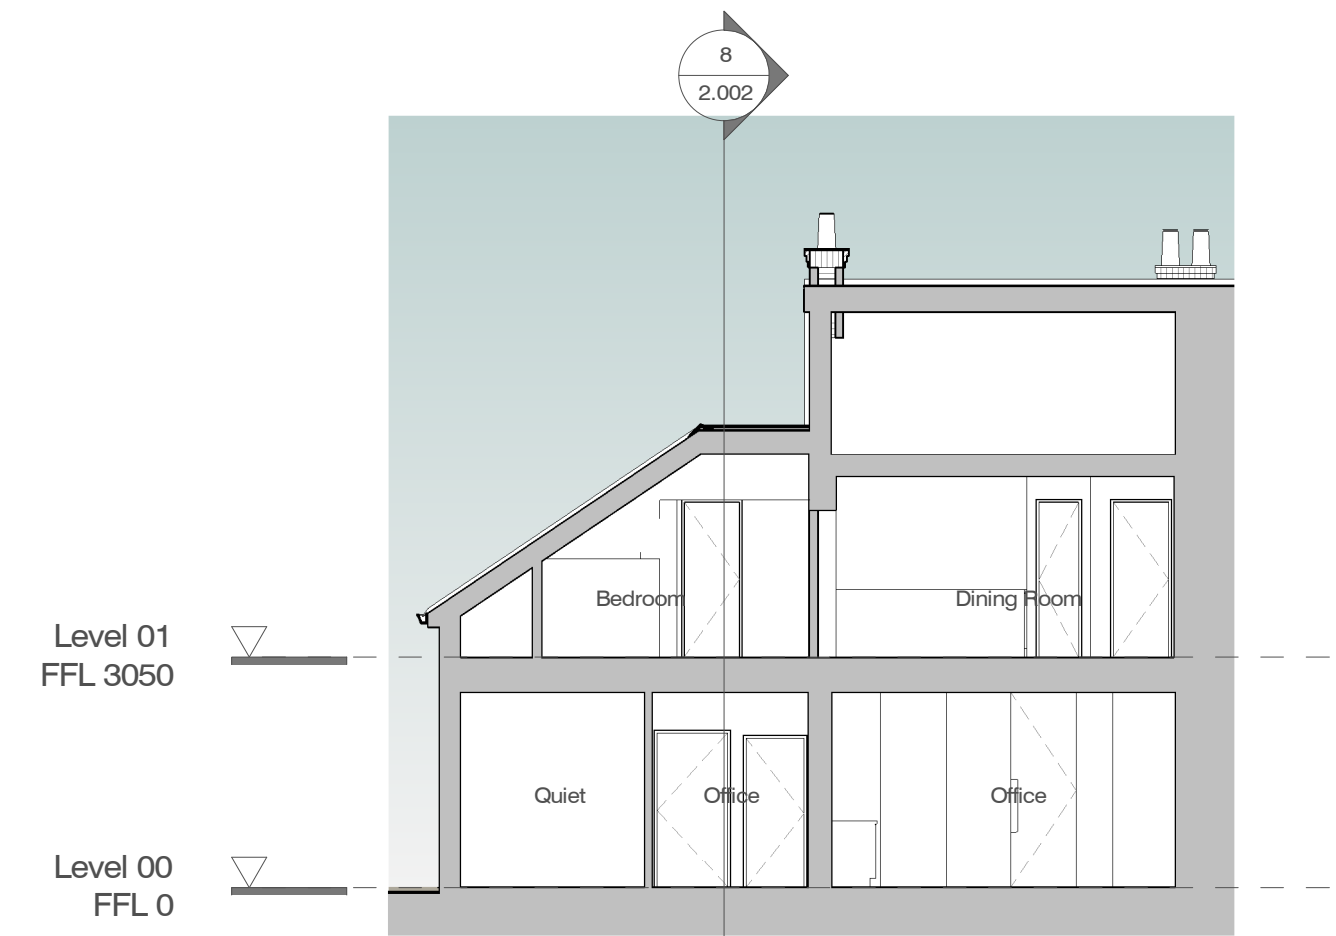


7. Section A
scale 1 : 100

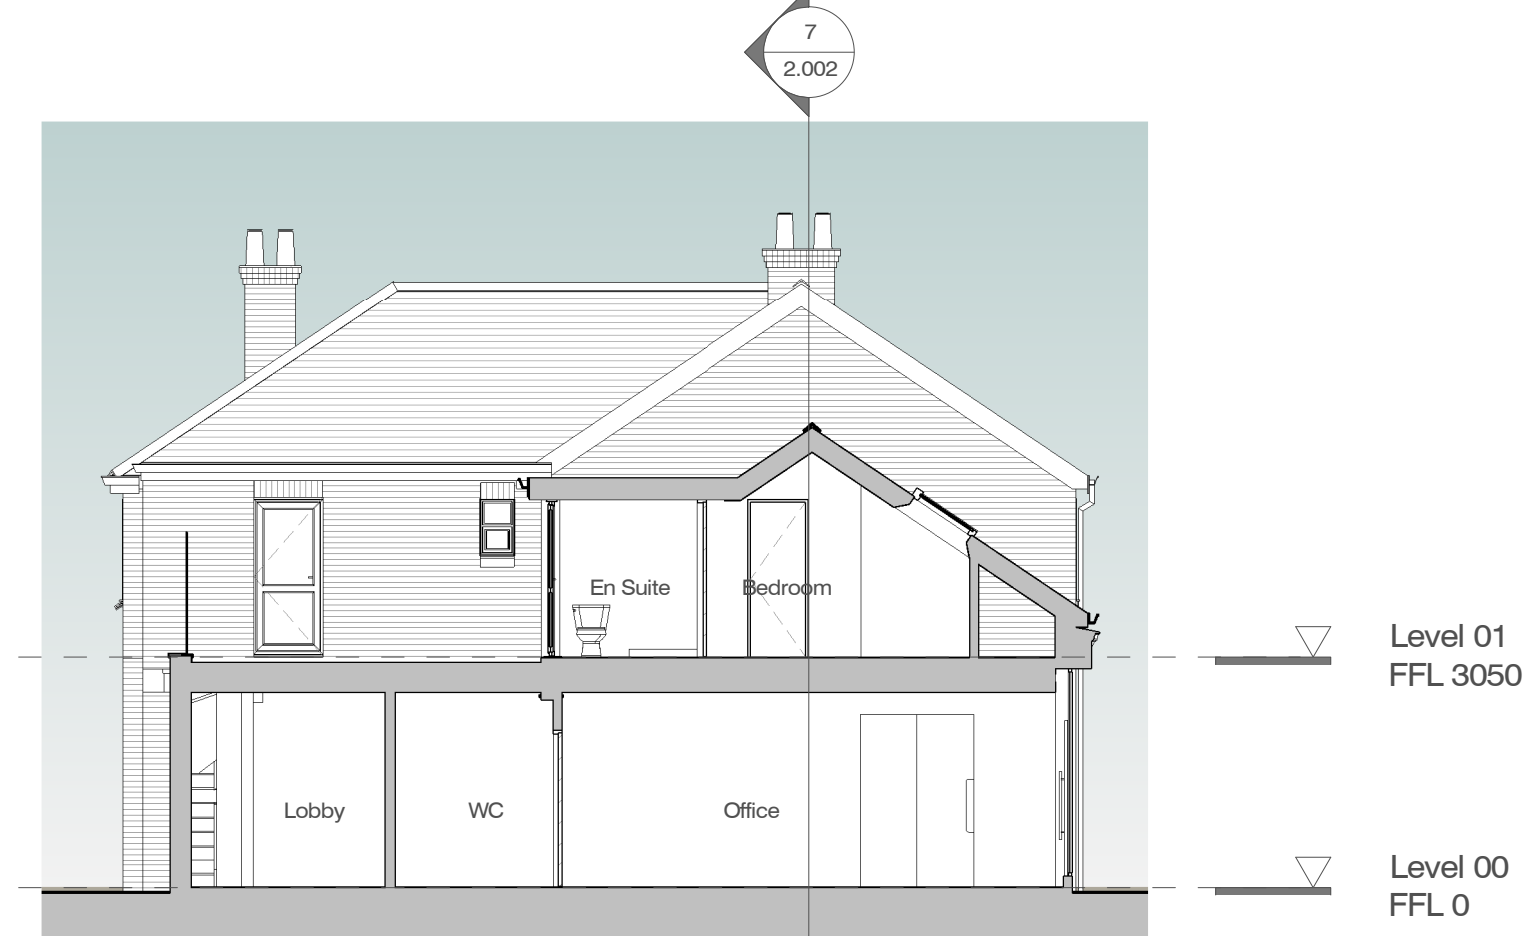


8. Section B
scale 1 : 100

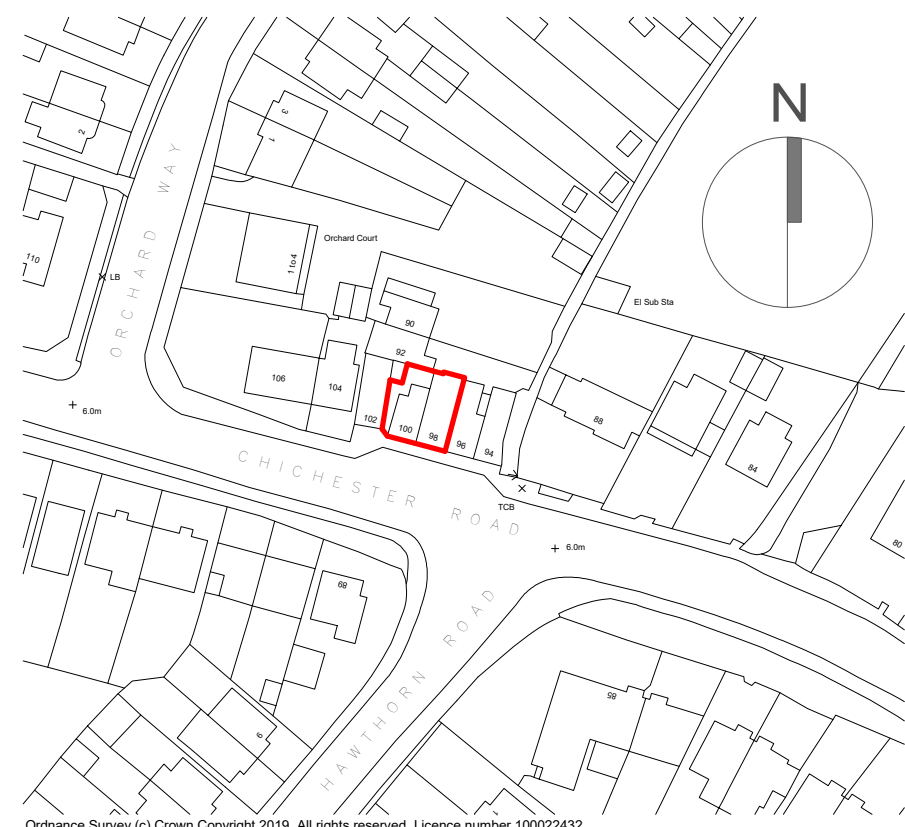


3. Location Plan
scale 1 : 1250

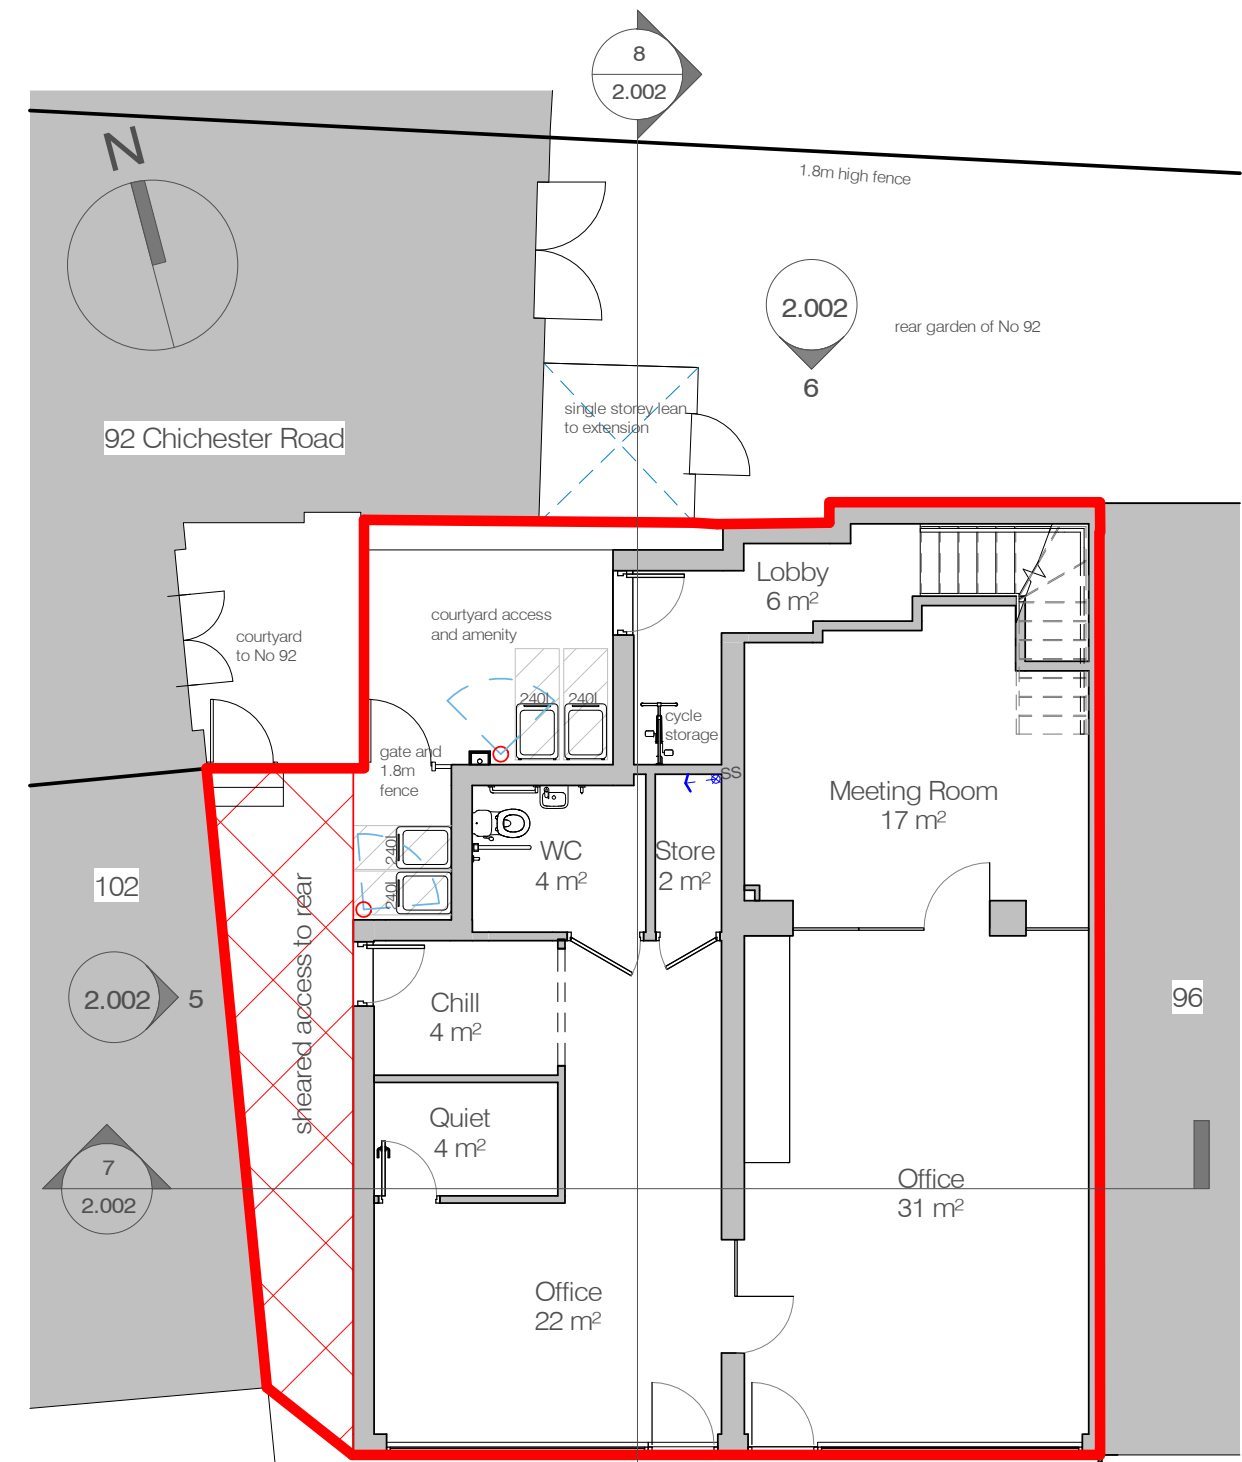

1. Level 00 - As Proposed
scale 1 : 100

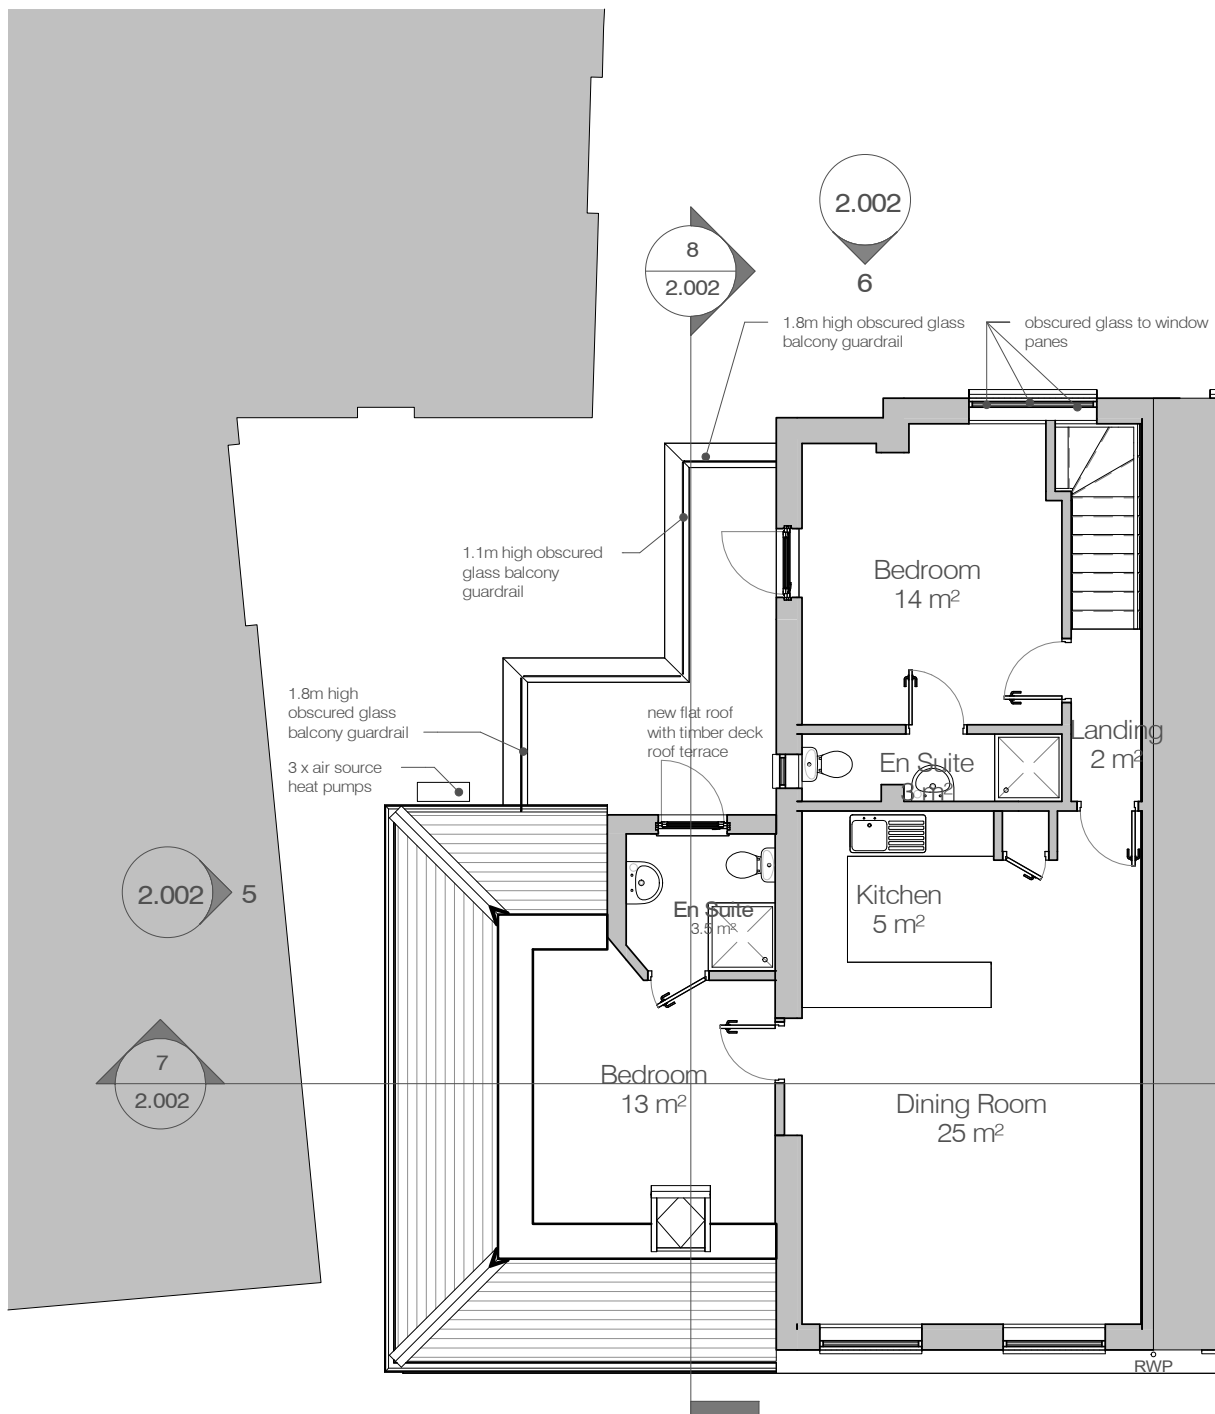


2. Level 01 - As Proposed
scale 1 : 100

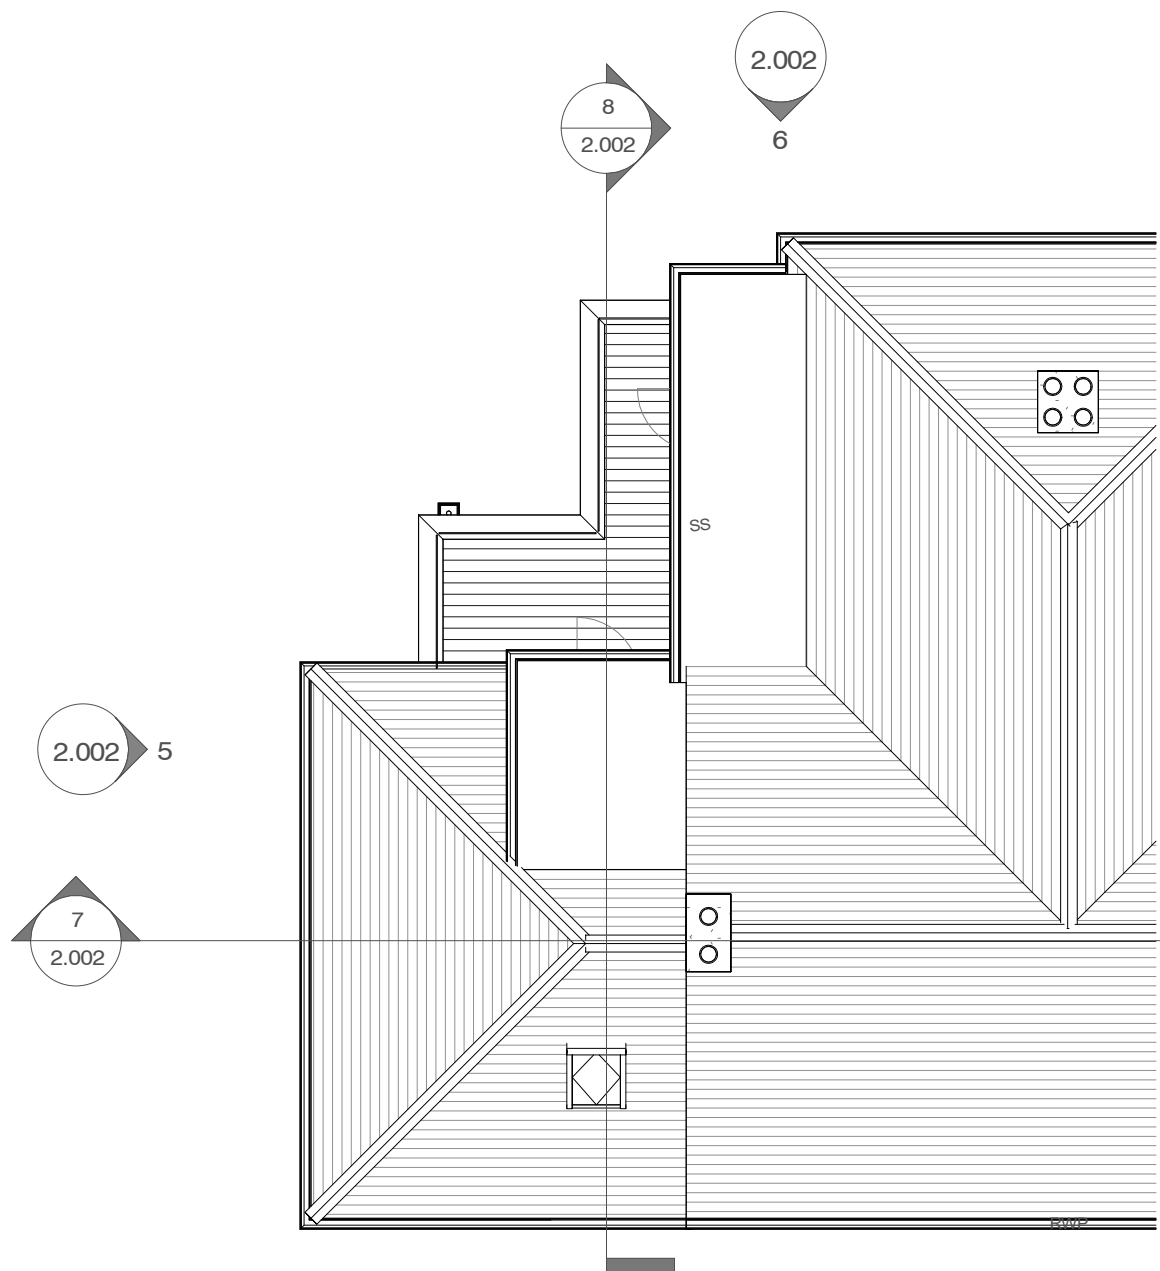

9. Roof Plan
scale 1 : 100

notes

Permission is granted to scale from this drawing for the purposes of Local Authority Planning Approval only. Please verify that the information is correctly printed to scale by checking the 1:1 scale control bar below.

 

In all other circumstances DO NOT scale from this drawing, please contact this office for any additional information required. Contractors, Sub Contractors and Suppliers are to check all relevant dimensions and levels of site and building before commencing any shop drawings or building work.

RIBA

Chartered Practice

Ordnance Survey information is reproduced under Crown Copyright ©. All rights Reserved. Licence number 100022432.

This drawing is the Copyright © of RBA Architects Limited

This drawing must be read in conjunction with related RBA drawings as scheduled in the Drawing Register. This drawing must also be read in conjunction with the following consultants, specialists & sub - contractors drawings.

drawing number consultant name revision

revisions date author QA level a QA level b



rba architects limited
t: 07809 342 990
e: mail@rba-architects.co.uk
w: www.rba-architects.co.uk

project
98-100 Chichester Road
Bognor Regis
PO21 5AA

drawing
Variation of Condition 2
Planning Reference - BR/315/19/PL

scale date author QA level a author QA level b
As indicated@ A1 02/05/2022 rjb rdv

job no drawing no rev
2107 2.002 -

Revision Codes : P=Preliminary D=Design Stage T=Tender Issue C=Construction Issue