




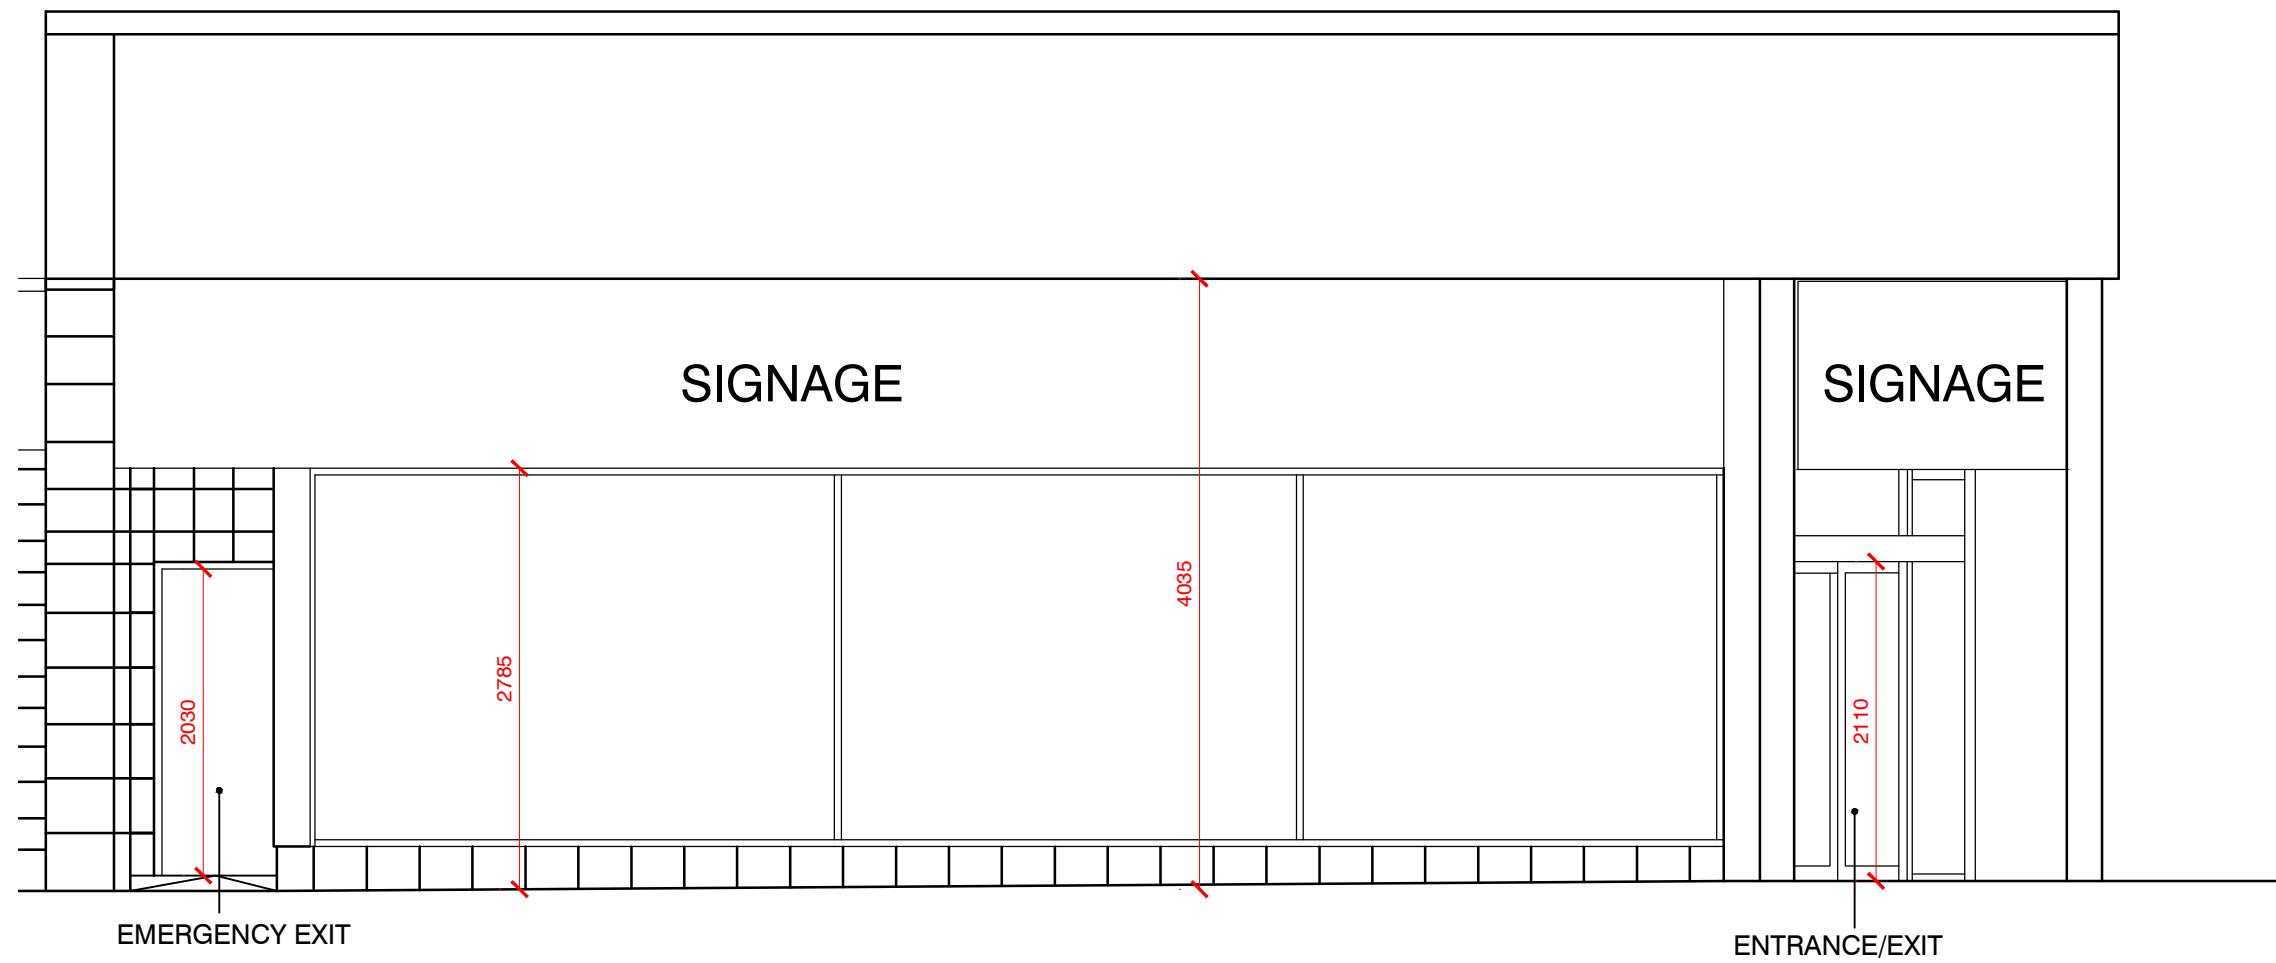


EXISTING SOUTH EAST ELEVATION

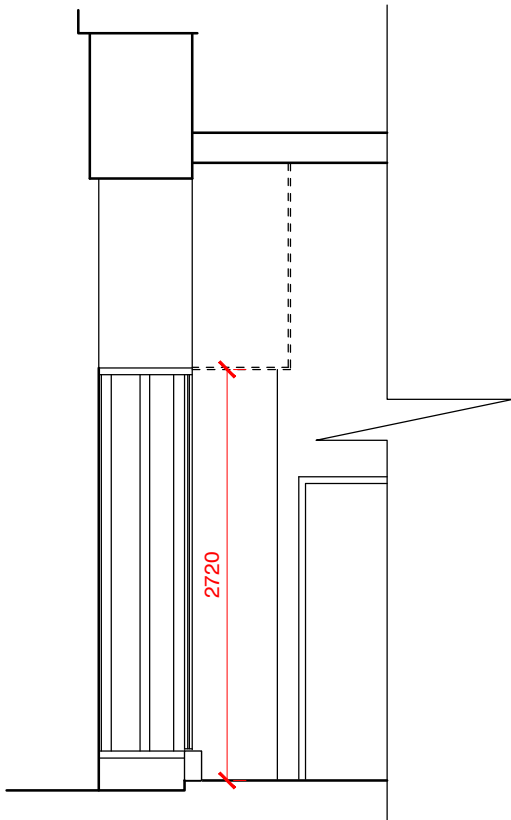


EXISTING LH
SECTION THRO'

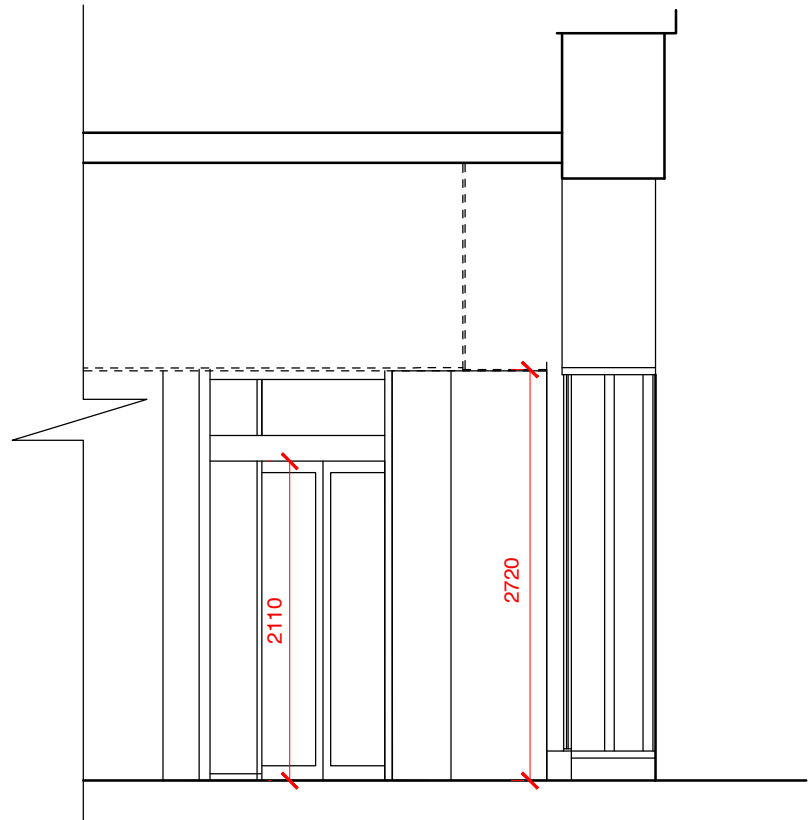


EXISTING RH
SECTION THRO'

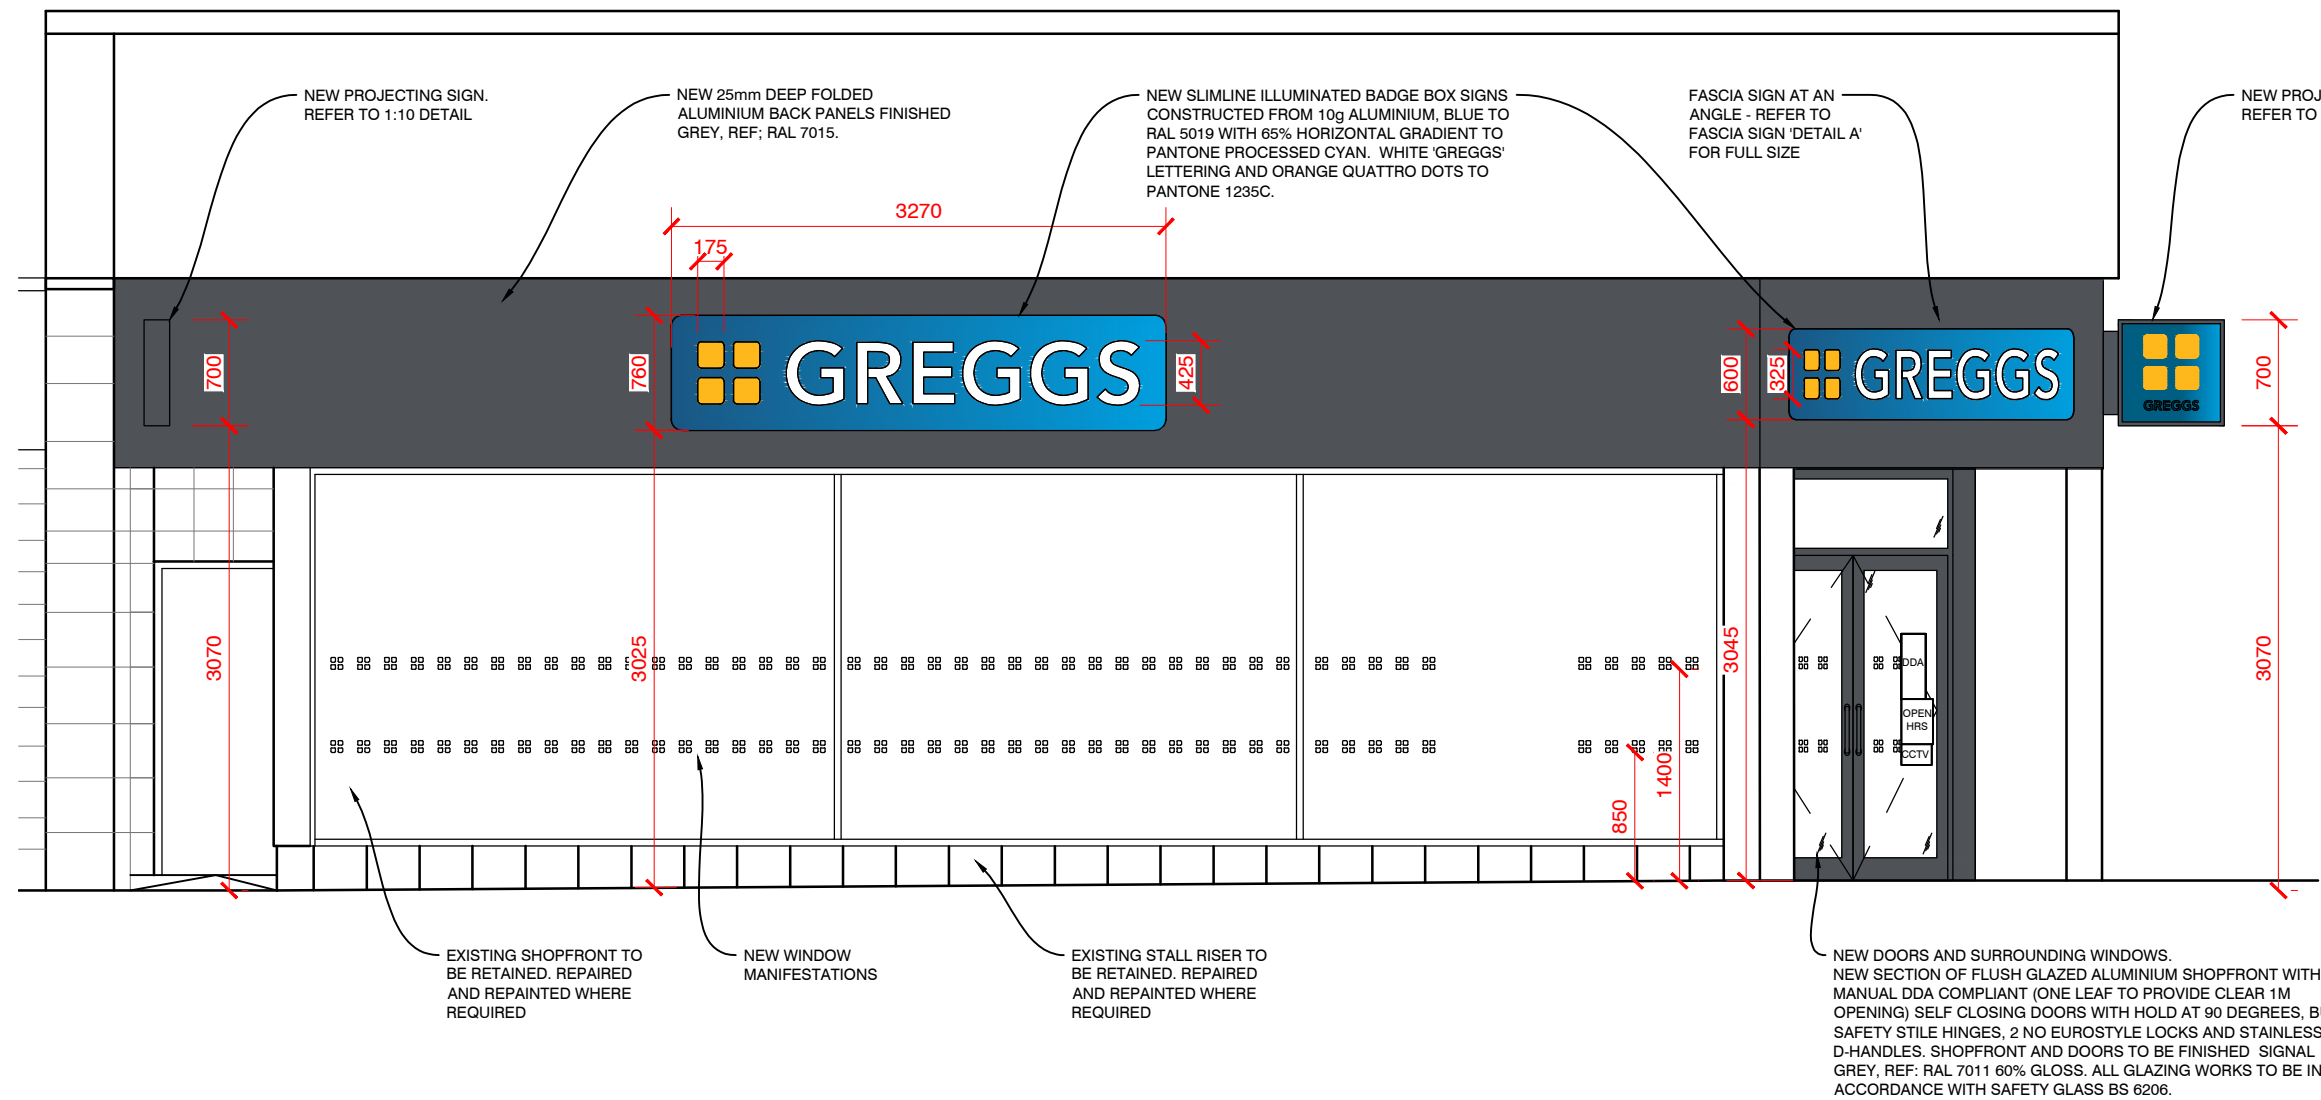

PROPOSED SOUTH EAST ELEVATION

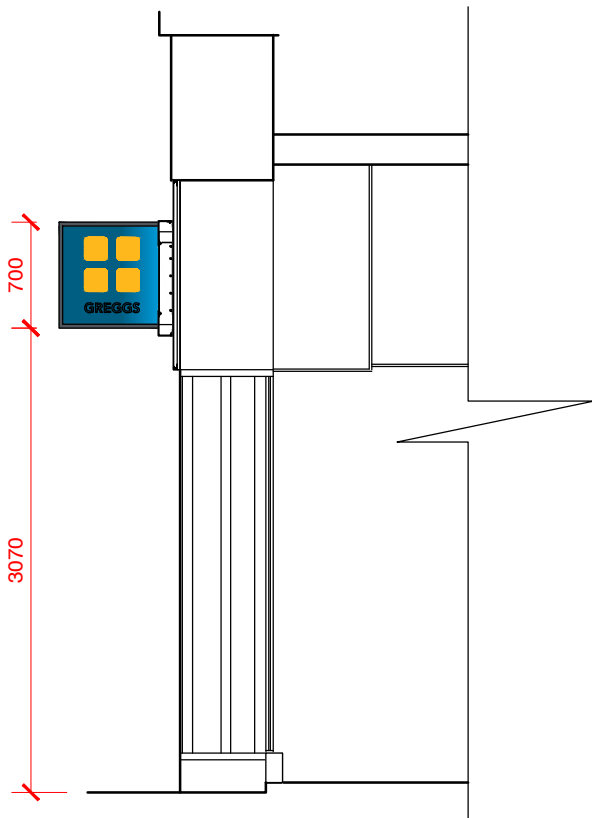

PROPOSED LH
SECTION THRO'

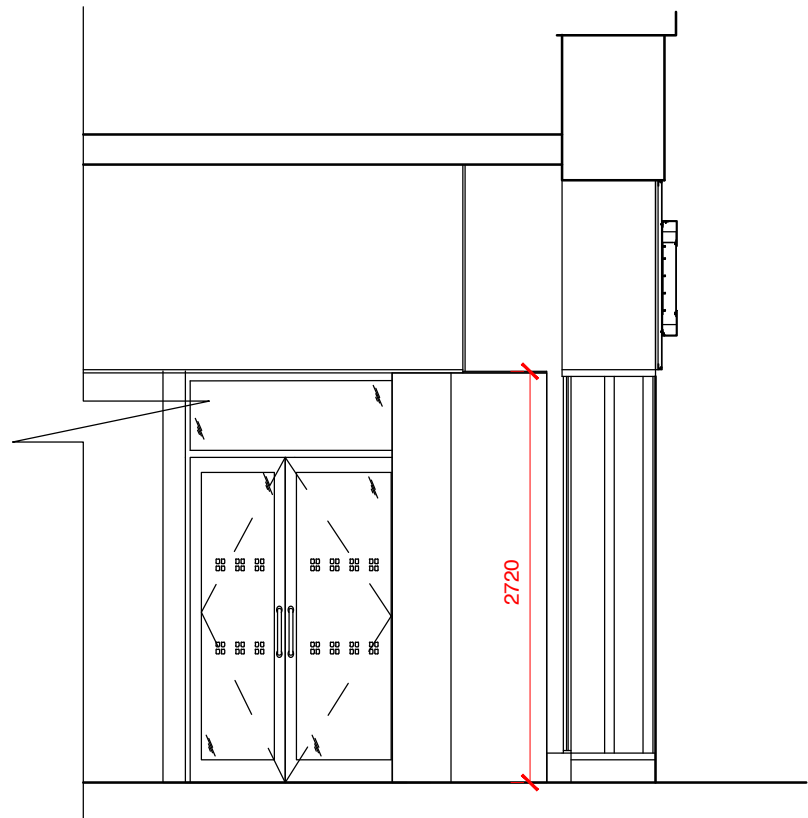


PROPOSED RH
SECTION THRO'



FASCIA SIGN - DETAIL A (1:50)

PROJECTING BOX SIGN; 700 X 700mm. CONSTRUCTED FROM 10g ALUMINIUM STOVE ENAMELLED GREY TO RAL 7015. CENTER PANEL STOVE ENAMELLED BLUE TO RAL 5019 WITH 60% HORIZONTAL GRADIENT TO PANTONE PROCESSED CYAN. 'GREGGS' LETTERING IN FRET CUT OPAL PERSPEX. QUATRO DOTS FRET CUT PERSPEX TO PANTONE 1235C. LETTERS AND QUATRO DOTS ILLUMINATED ONLY.

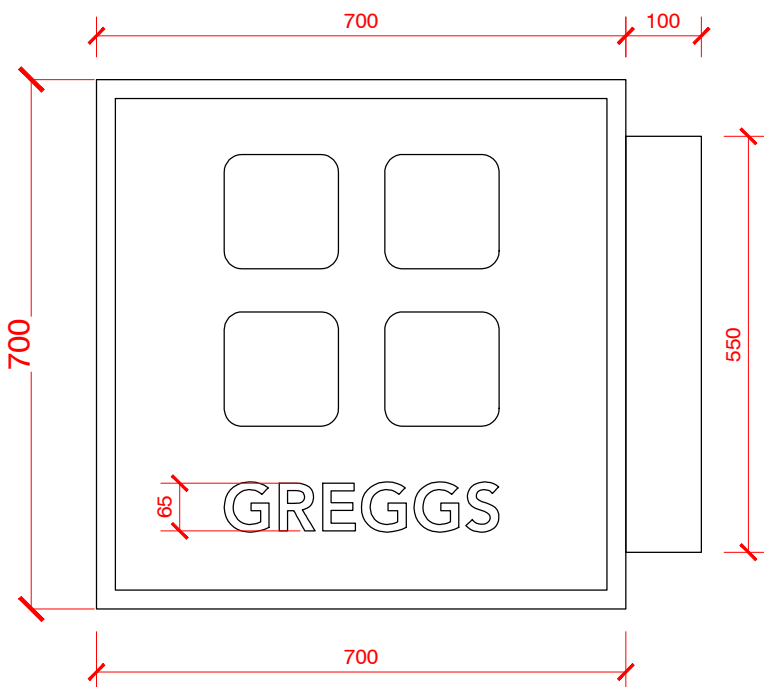

STANDARD PROJECTING SIGN DETAIL



PHOTO OF EXISTING EAST ELEVATION

REV	DESCRIPTION	DATE	NAME
			
GREGGS Plc (SOUTH EAST) WEST LONDON SERVICE CENTRE GOULD ROAD TWICKENHAM, MIDDLESEX TW2 6RT Tel: (0208) 894 2121			
Shop S Number & Name S7044 Bognor Regis 42 High St			
Title SHOPFRONT AND ADVERTS PART 1			
Site Address 42 High Street, Bognor Regis PO211SP			
Gross Building Area 188 Sqm		Proposed Customer Area 76 Sq m	
Drawing No. RSTH/S7044/10			Rev.
Date 06.05.26		Scale 1:50	@ A1
Drawn by ST	Scale Bar 0 500 1000 1500 2000 2500mm SCALE 1:50		
Issued 11.05.26			