


£ party wall.

- NOTES:
1. Do not scale this drawing. Use figured dimensions only, except for Planning purposes.
 2. All dimensions must be checked on site by the contractor prior to commencement of work.
 3. All construction details are indicative and are to be checked and confirmed on site and any divergence's are to be agreed with the Contract Administrator.

THIS DRAWING TO BE READ IN-CONJUNCTION WITH THE BUILDING CONTROL AND CONSTRUCTION NOTES

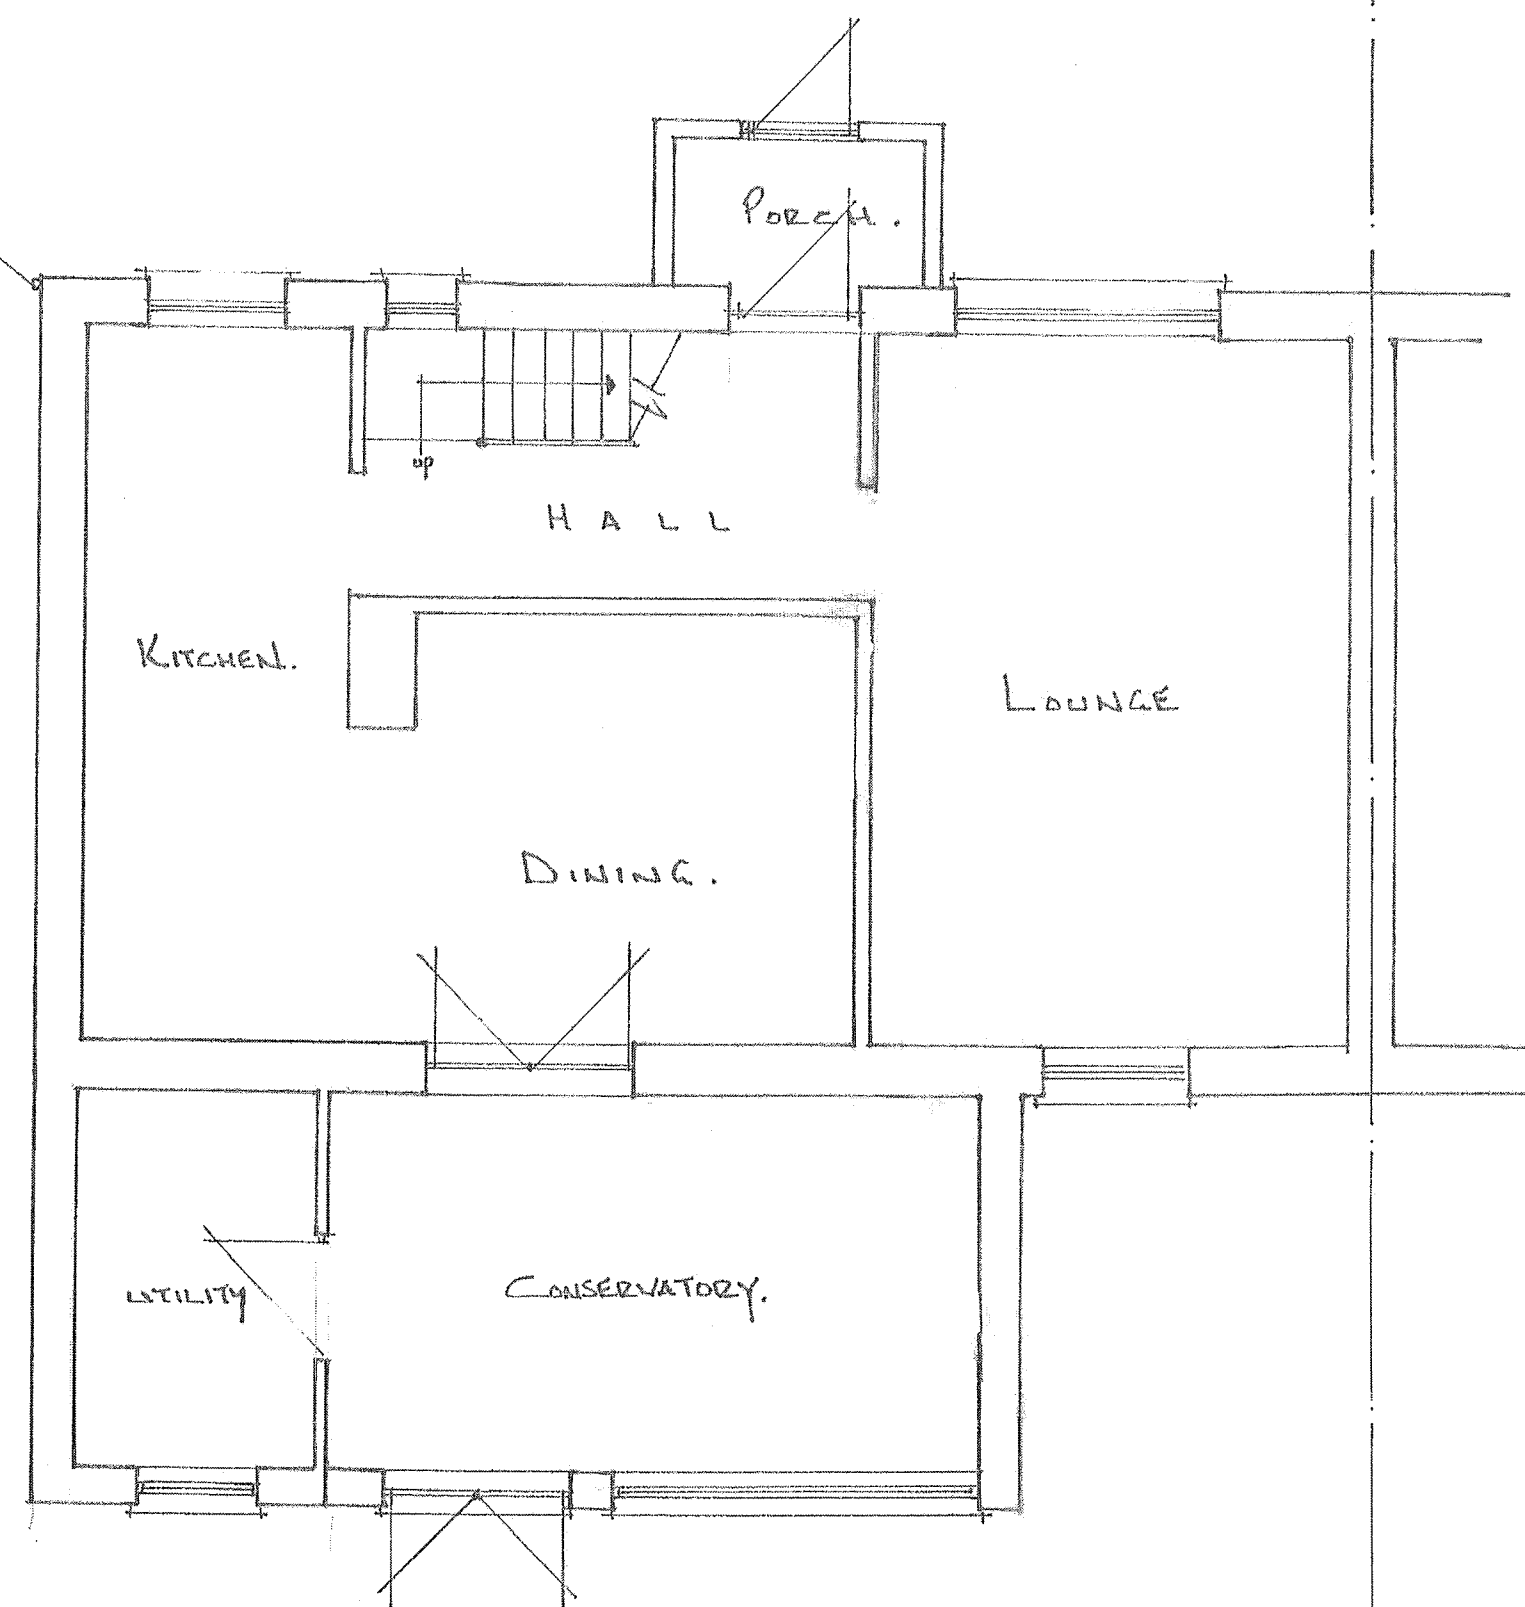

GROUND FLOOR PLAN
[AS EXISTING.]

BOUNDARY FENCE.

EXTENSION TO REAR & SIDE - 40 HAYMERLEIGH GARDENS, BOGNOR REGIS. PO21 5HY.

C.R. BARROW & ASSOCIATES LTD.	
Structural & Architectural Technicians	
Studio 1	Tel: 01243 771158
Manor Nursery	Mobile: 07816 591480
Lagness Road	
Chichester	
West Sussex	
PO20 1LJ	E-Mail: chris.barrow@hotmail.co.uk

PLAN.		
Scale	1:50	
Date	SEP.17	Drawn By C.R.B.
		Checked
Drawing Number	1446-2	