


£ 1000/-

- NOTES
1. Do not start building until you have received the necessary planning permission.
 2. All dimensions shall be taken from the centre line of the wall.
 3. All construction shall be in accordance with the Building Regulations and any other relevant regulations.

THIS DRAWING TO BE READ IN CONJUNCTION WITH THE BUILDING CONTROL AND CONSTRUCTION NOTES

Scale: 1/200

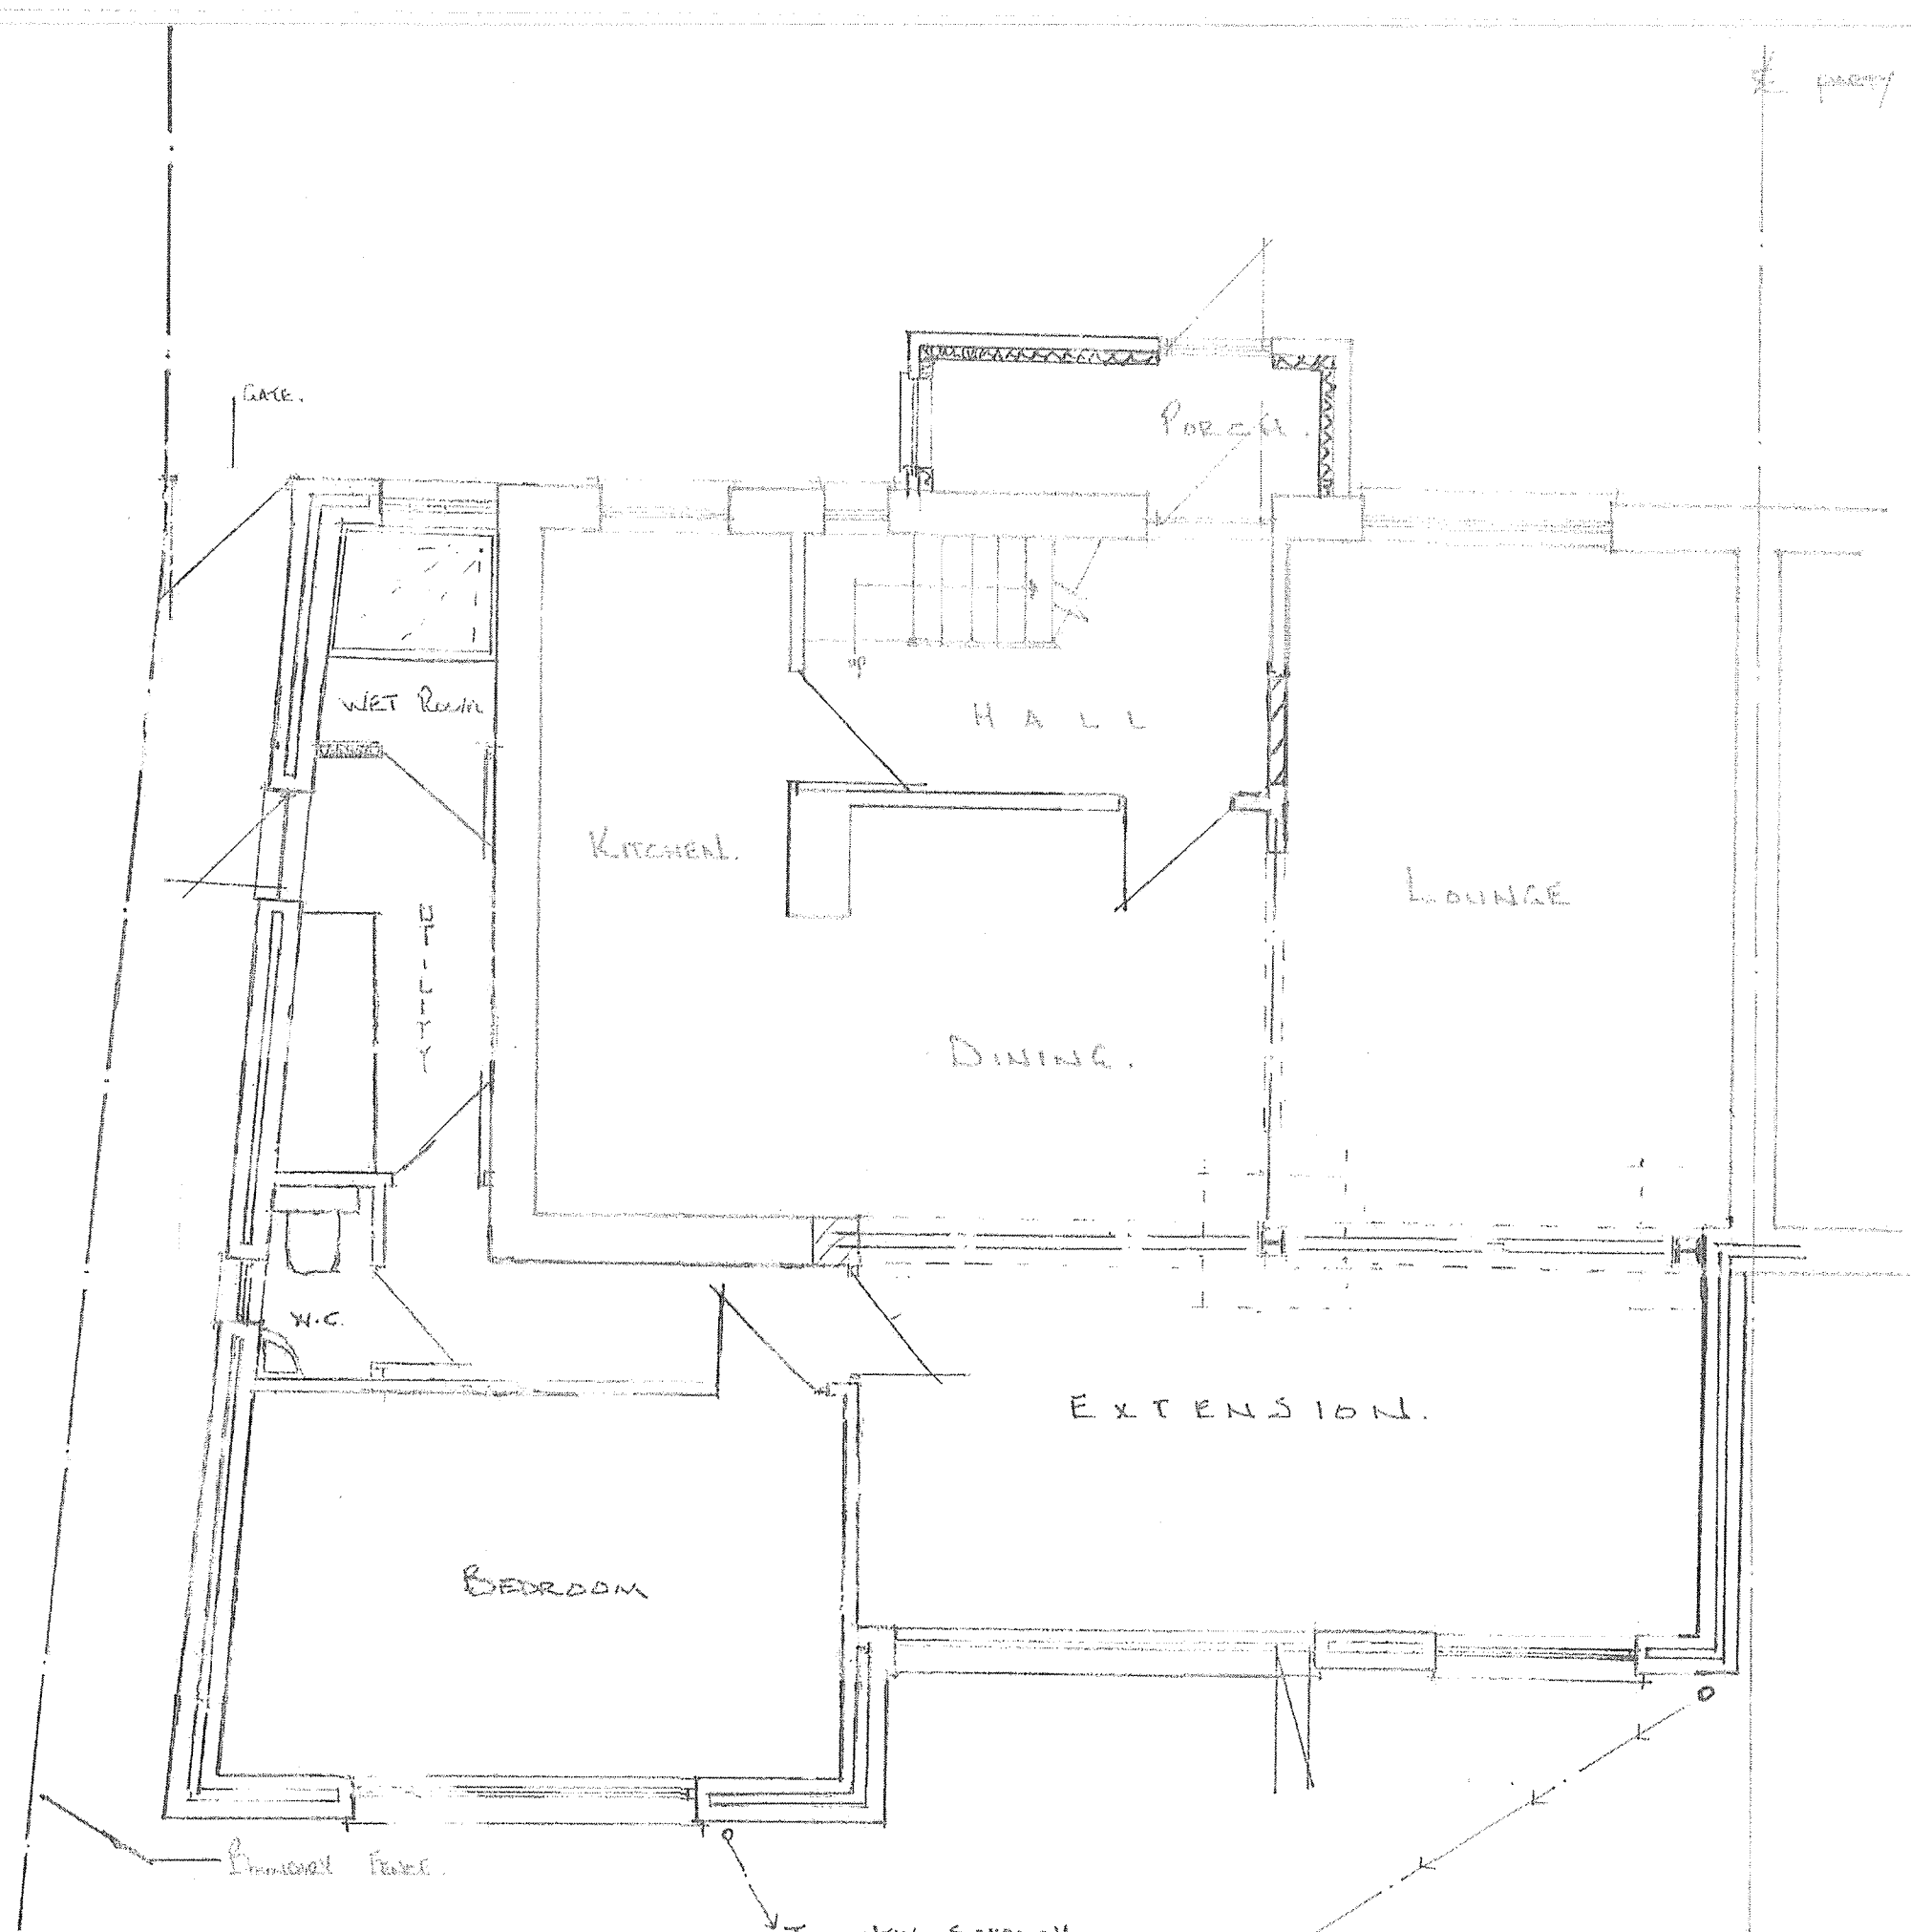

GROUND FLOOR PLAN
[As Proposed]

Extension To Rear & Side - 40 HARPERLEIGH GARDENS, BOYDING REGIS. PO21 5HY.

C. J. BARROW & ASSOCIATES LTD.
Structural & Architectural Engineers

Studio: 101 11243 71156
Main Office: 101 11243 71156
Fax: 101 11243 71156
E-mail: cjb@barrow.co.uk

PLAN

Scale: 1/200
Date: 14/6/05
Drawn By: C. J. Barrow
Checked By: C. J. Barrow