




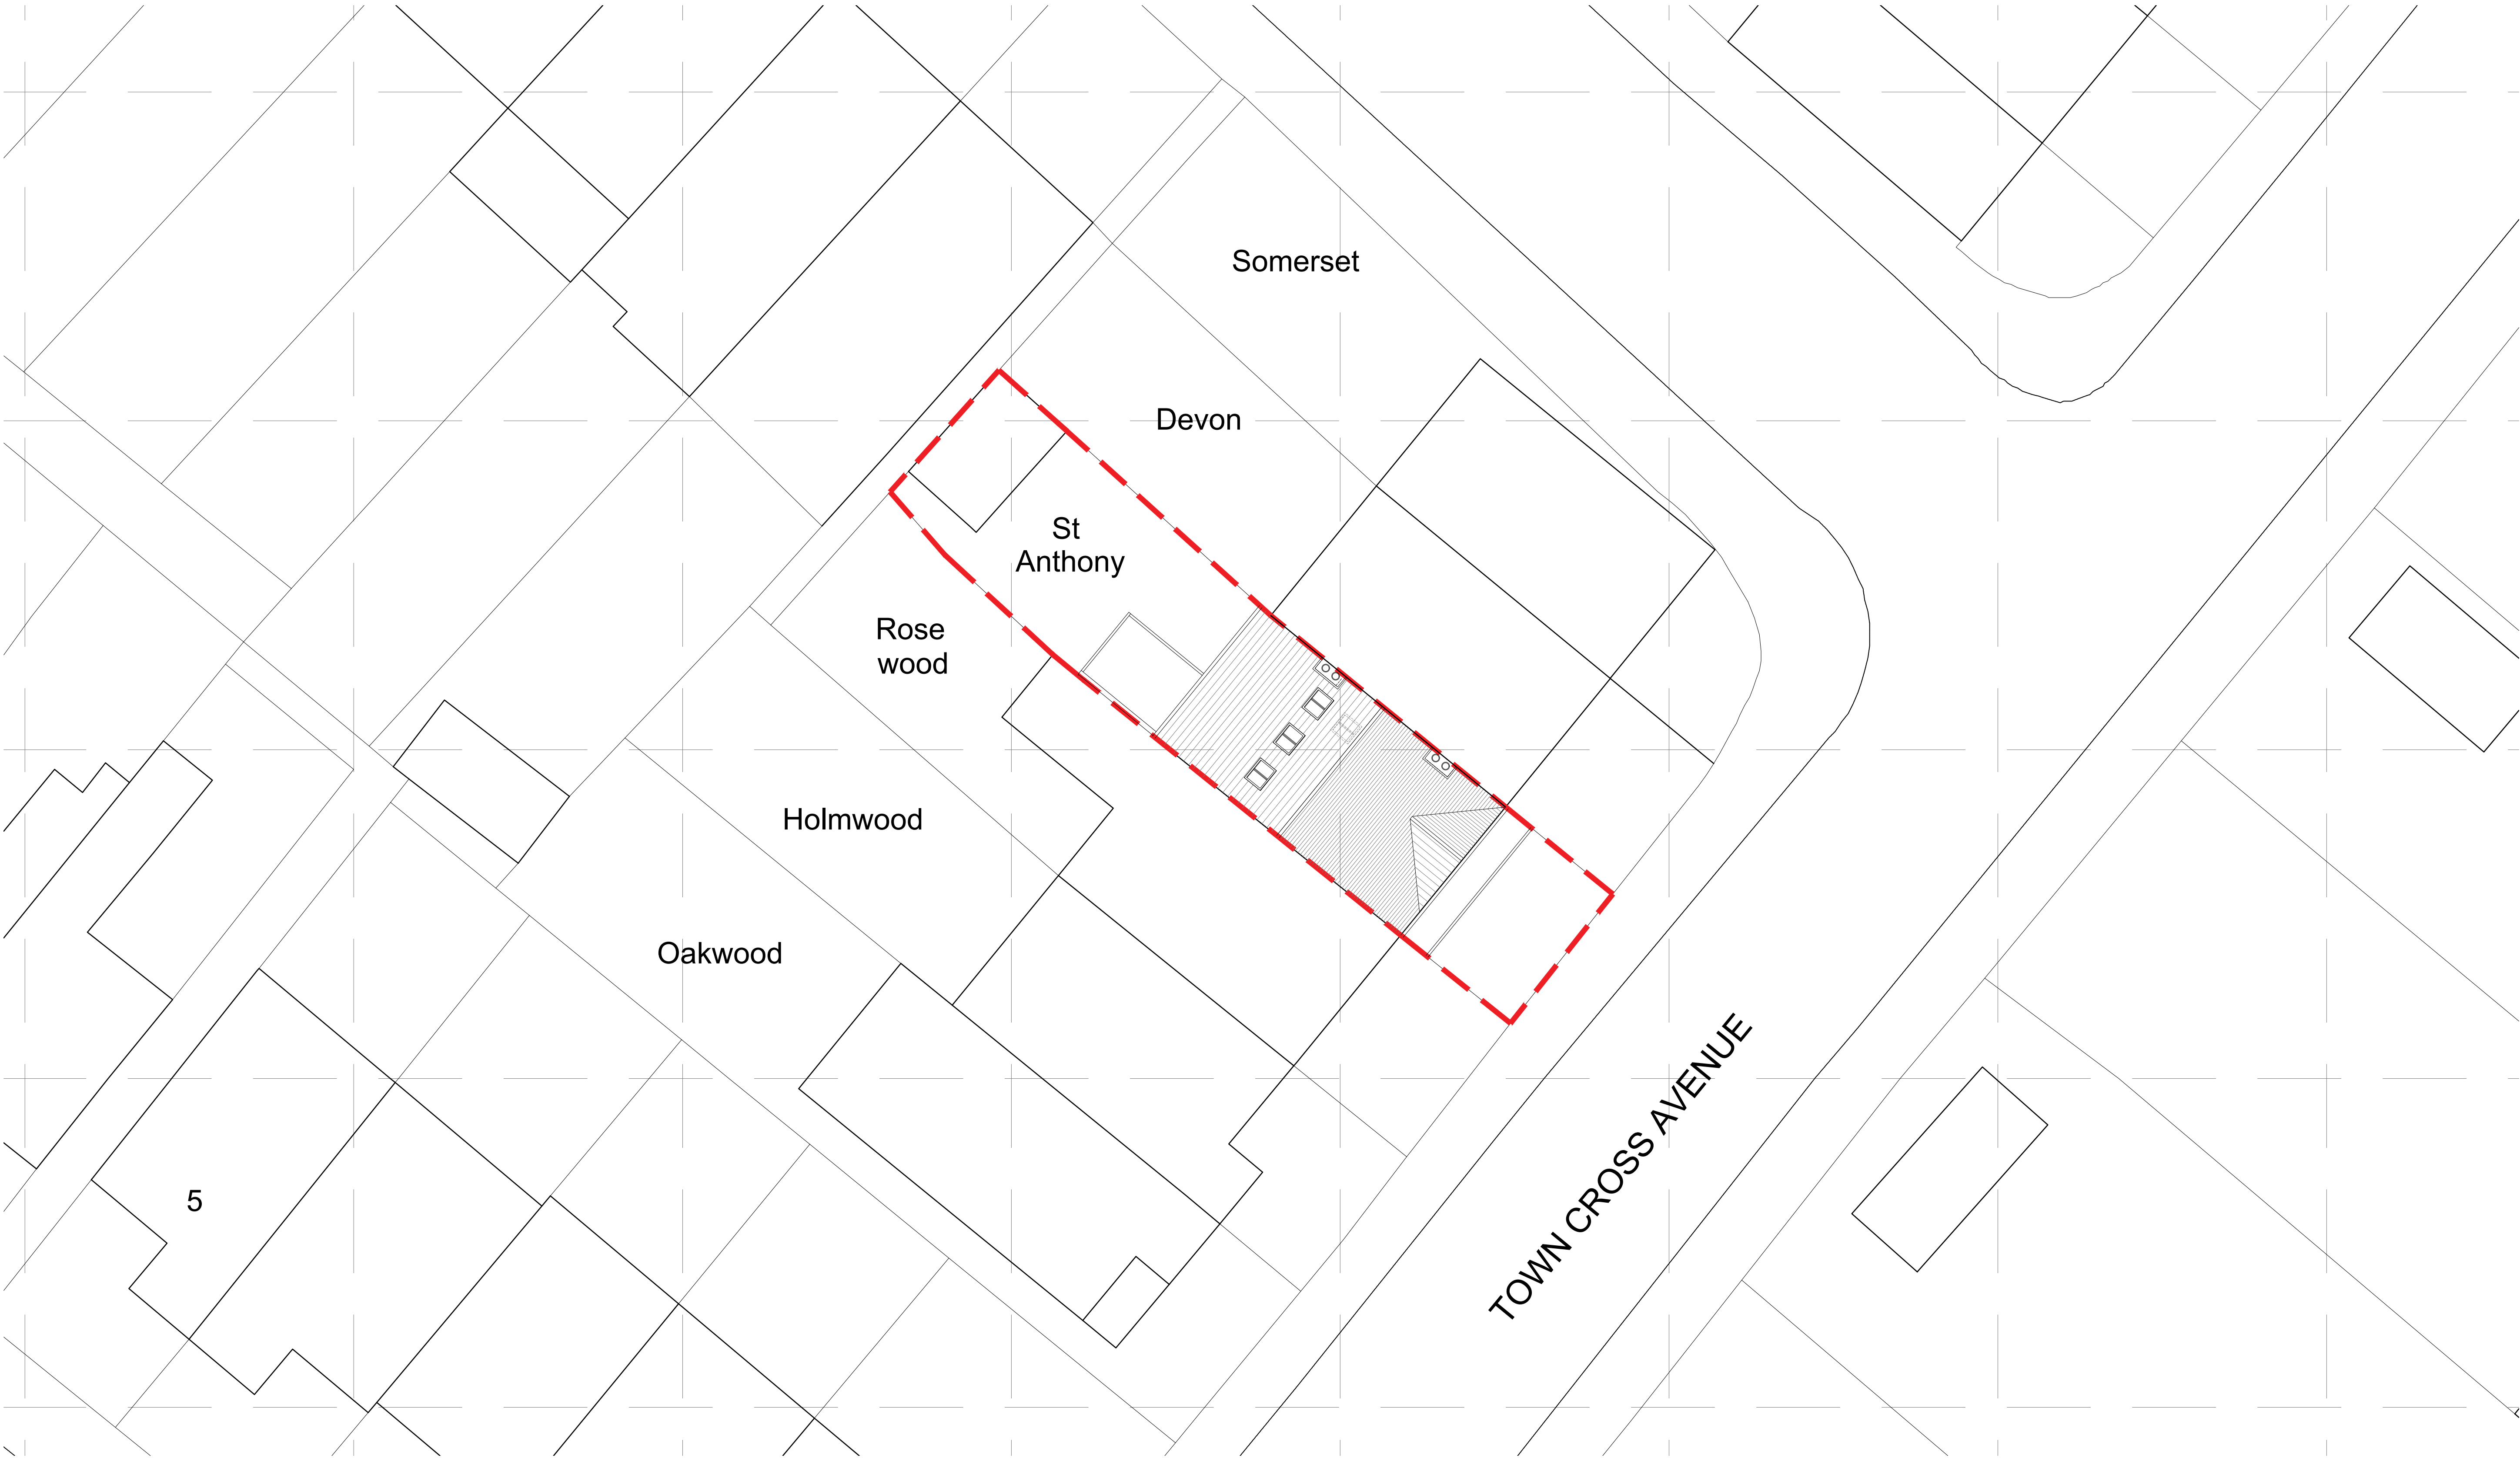

Proposed Site Plan
1:100

 

notes:

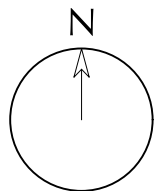

revisions:

-
-
-
-
-
-
-

to place a revision insert a 'A1REV' block

NOTE: The contractor is responsible for checking all site dimensions and levels. These should be checked prior to the ordering of any components and before the commencement of the works. All discrepancies should be brought to the attention of the Contract Administrator

Mr & Mrs Valyte
St Anthony
Town Cross Av, Bognor Regis
drawing information

title:

status:
date:
scale:
drawn:
chk'd:

Proposed
site plan
Planning
March 2021
1:100@A1
CR
SCR



job: 1115 dwg: 1002 rev: /