





Existing Front Elevation
1:50



Existing Rear Elevation
1:50

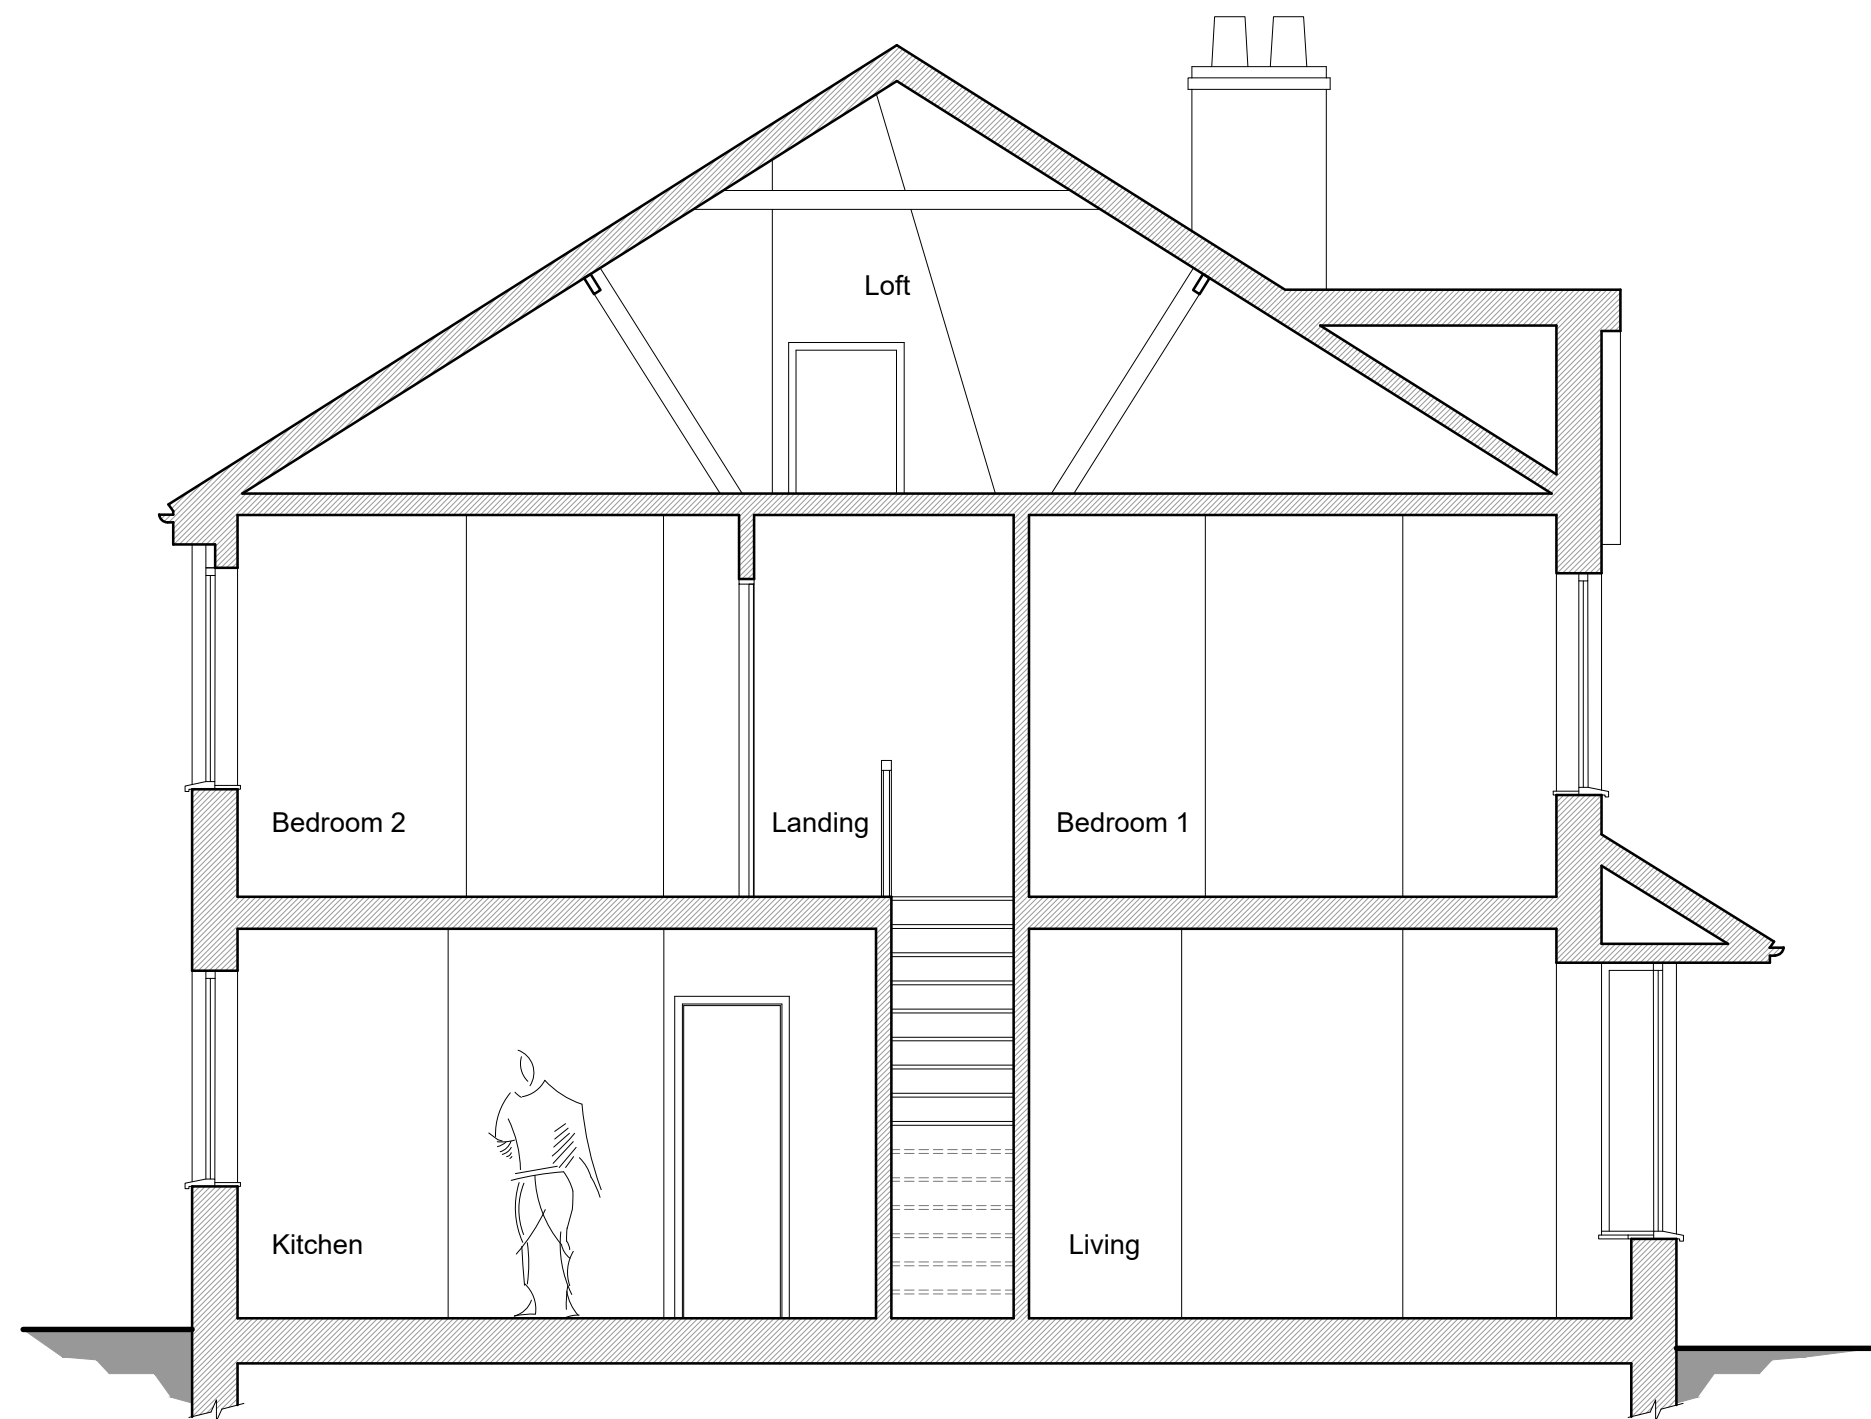

Existing Section A-A
1:50

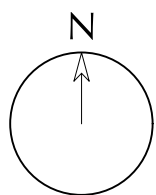

notes:

revisions:

-
-
-
-
-
-

to place a revision insert a 'A1REV' block

NOTE: The contractor is responsible for checking all site dimensions and levels. These should be checked prior to the ordering of any components and before the commencement of the works. All discrepancies should be brought to the attention of the Contract Administrator

Mr & Mrs Valyte
St Anthony
Town Cross Av, Bognor Regis

drawing information

title: Existing
elevations & section
status: Planning
date: March 2021
scale: 1:500/A1
drawn: CR
chk'd: SCR



job: 1115 dwg: 1004 rev: /