



Key:


- Existing fabric & structure
- Proposed fabric & structure
- Fabric & structure to be demolished

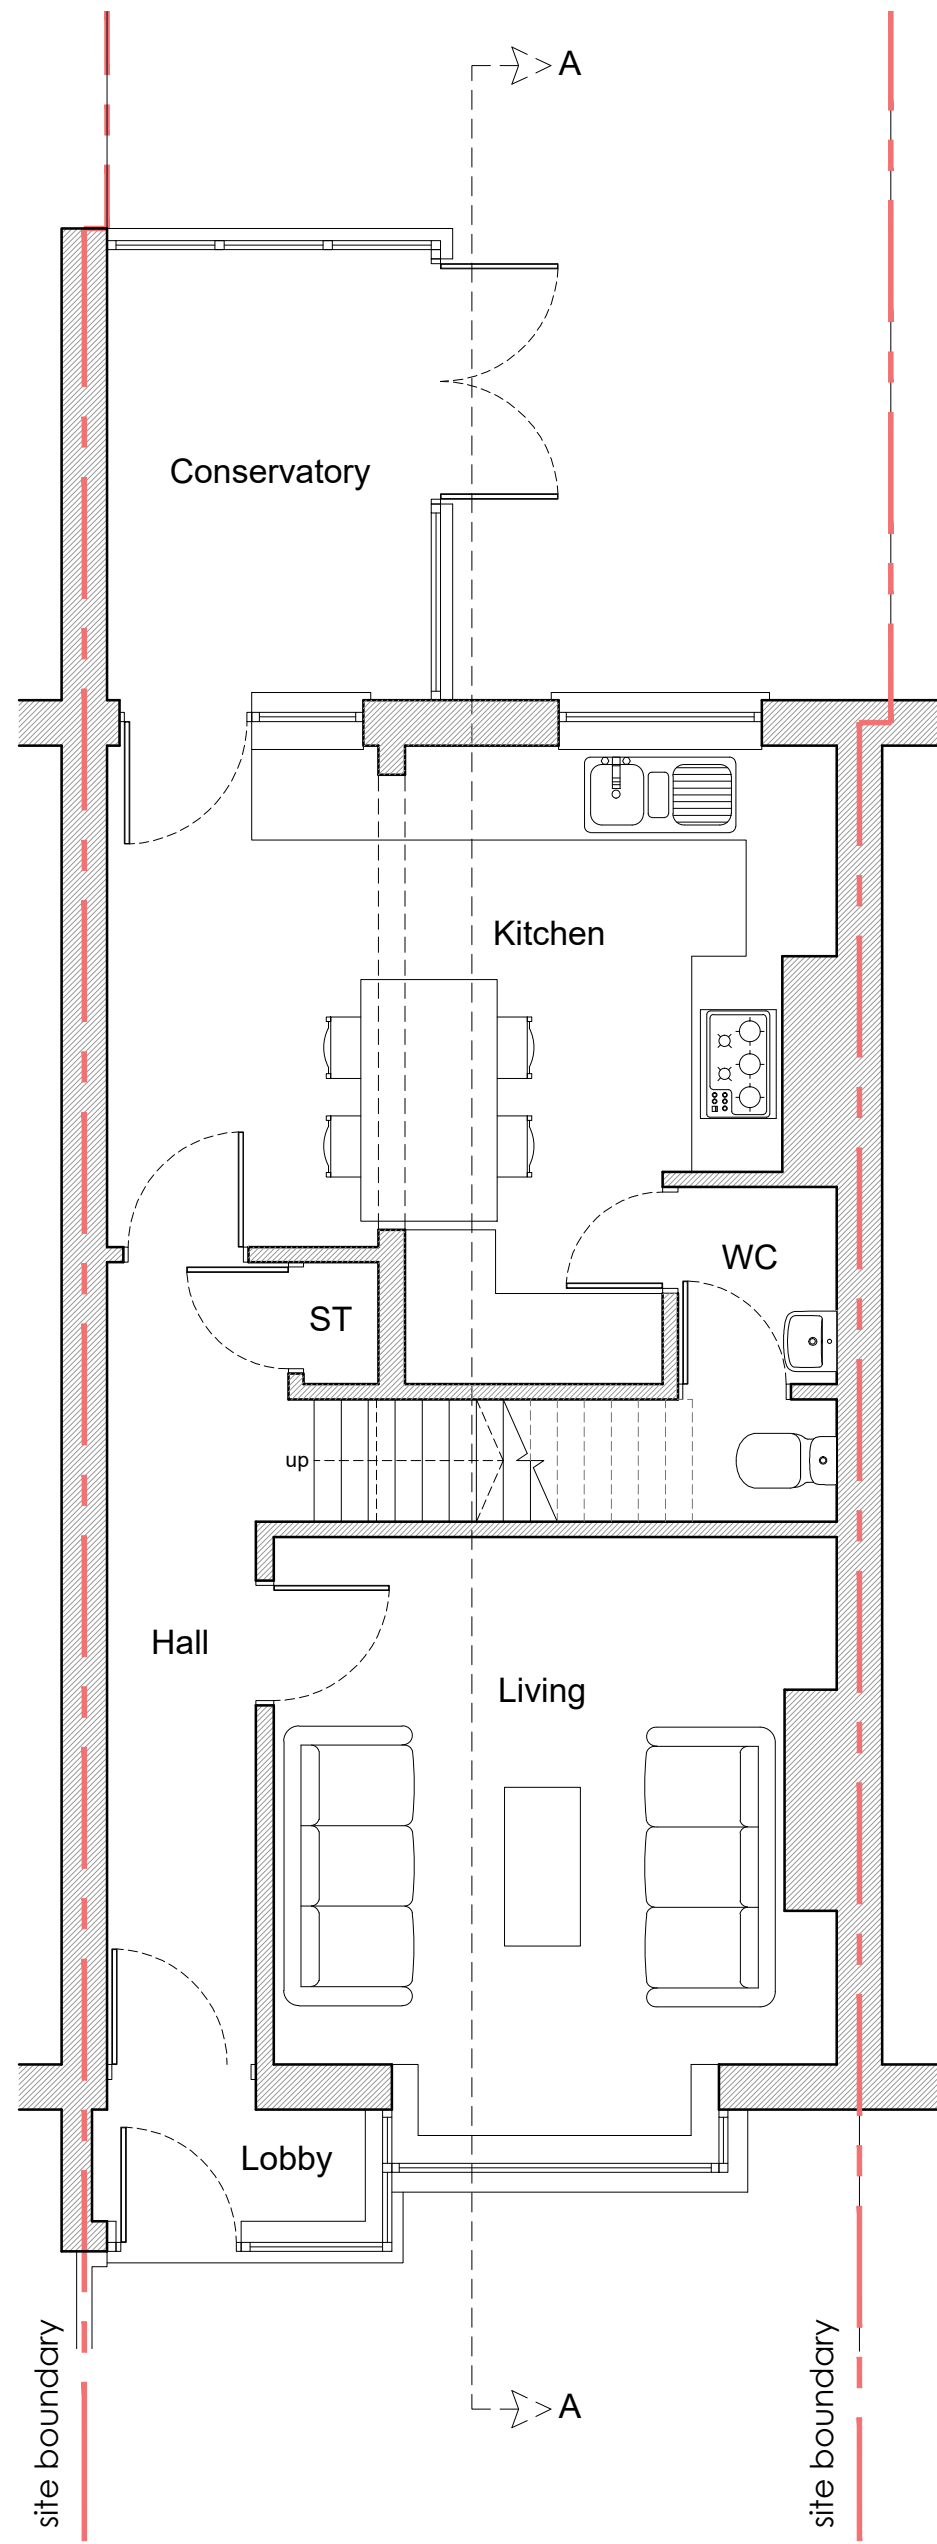


Proposed Ground Floor Plan (as existing)
1:50

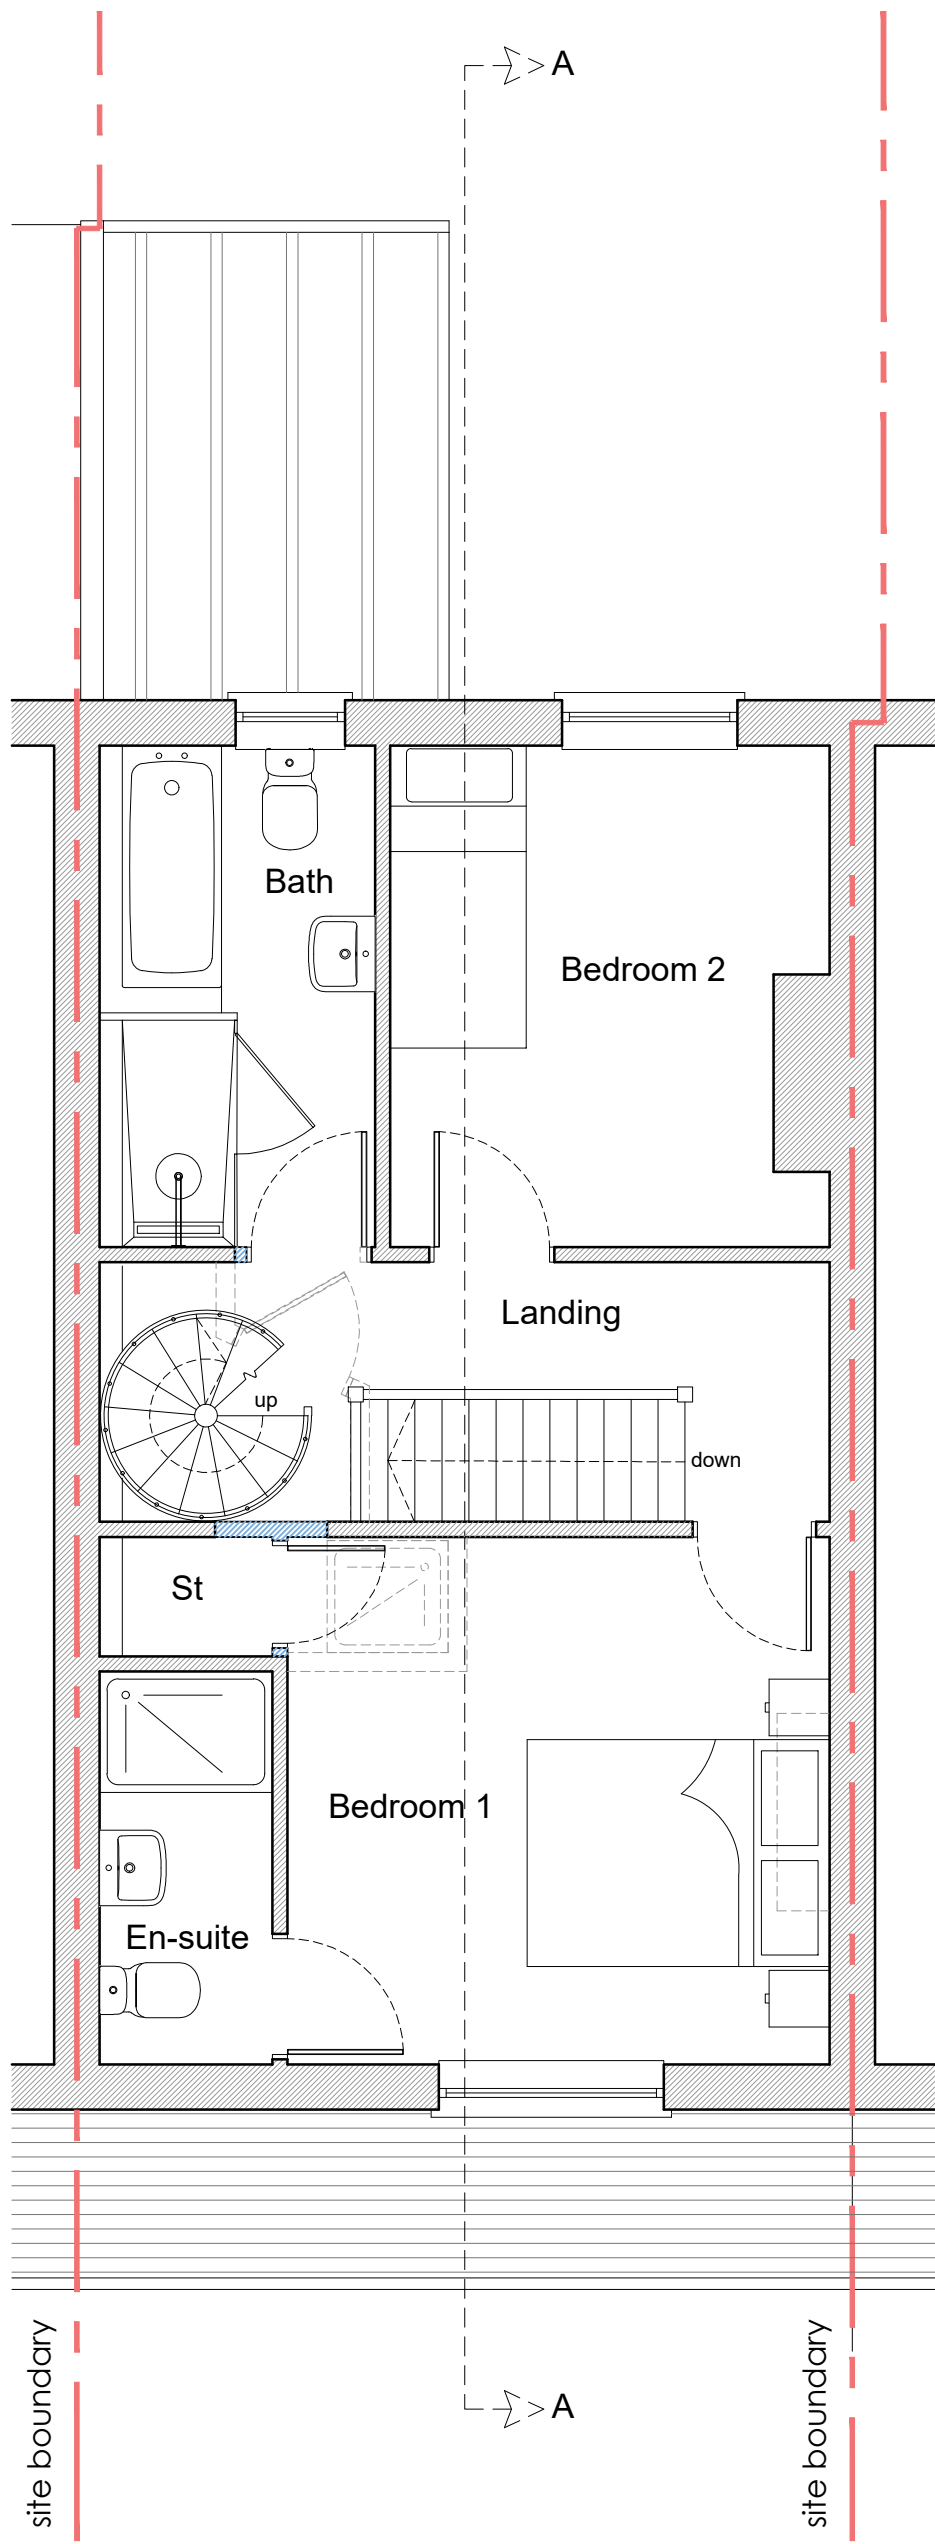

Proposed First Floor Plan
1:50

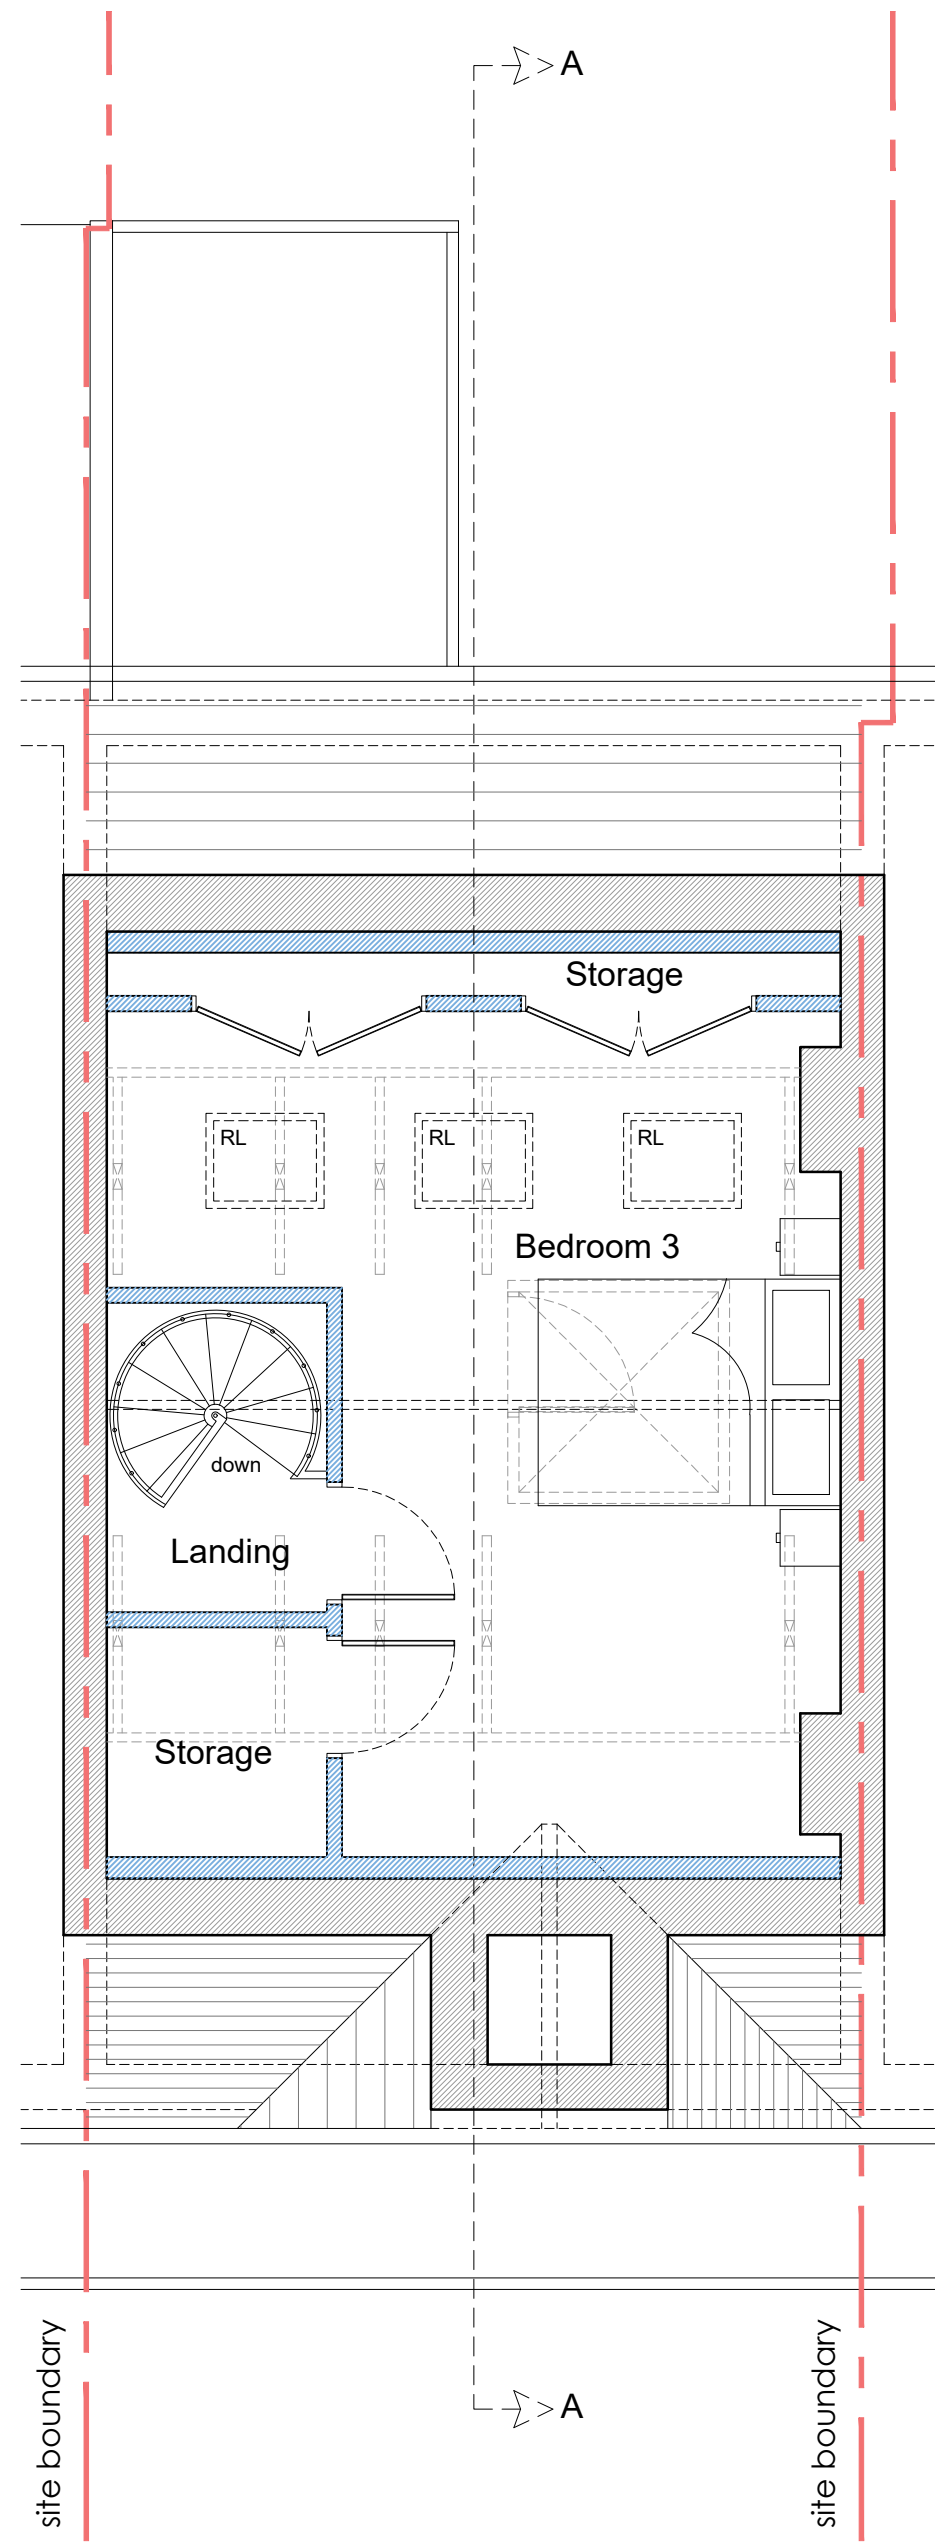


Proposed Loft Plan
1:50

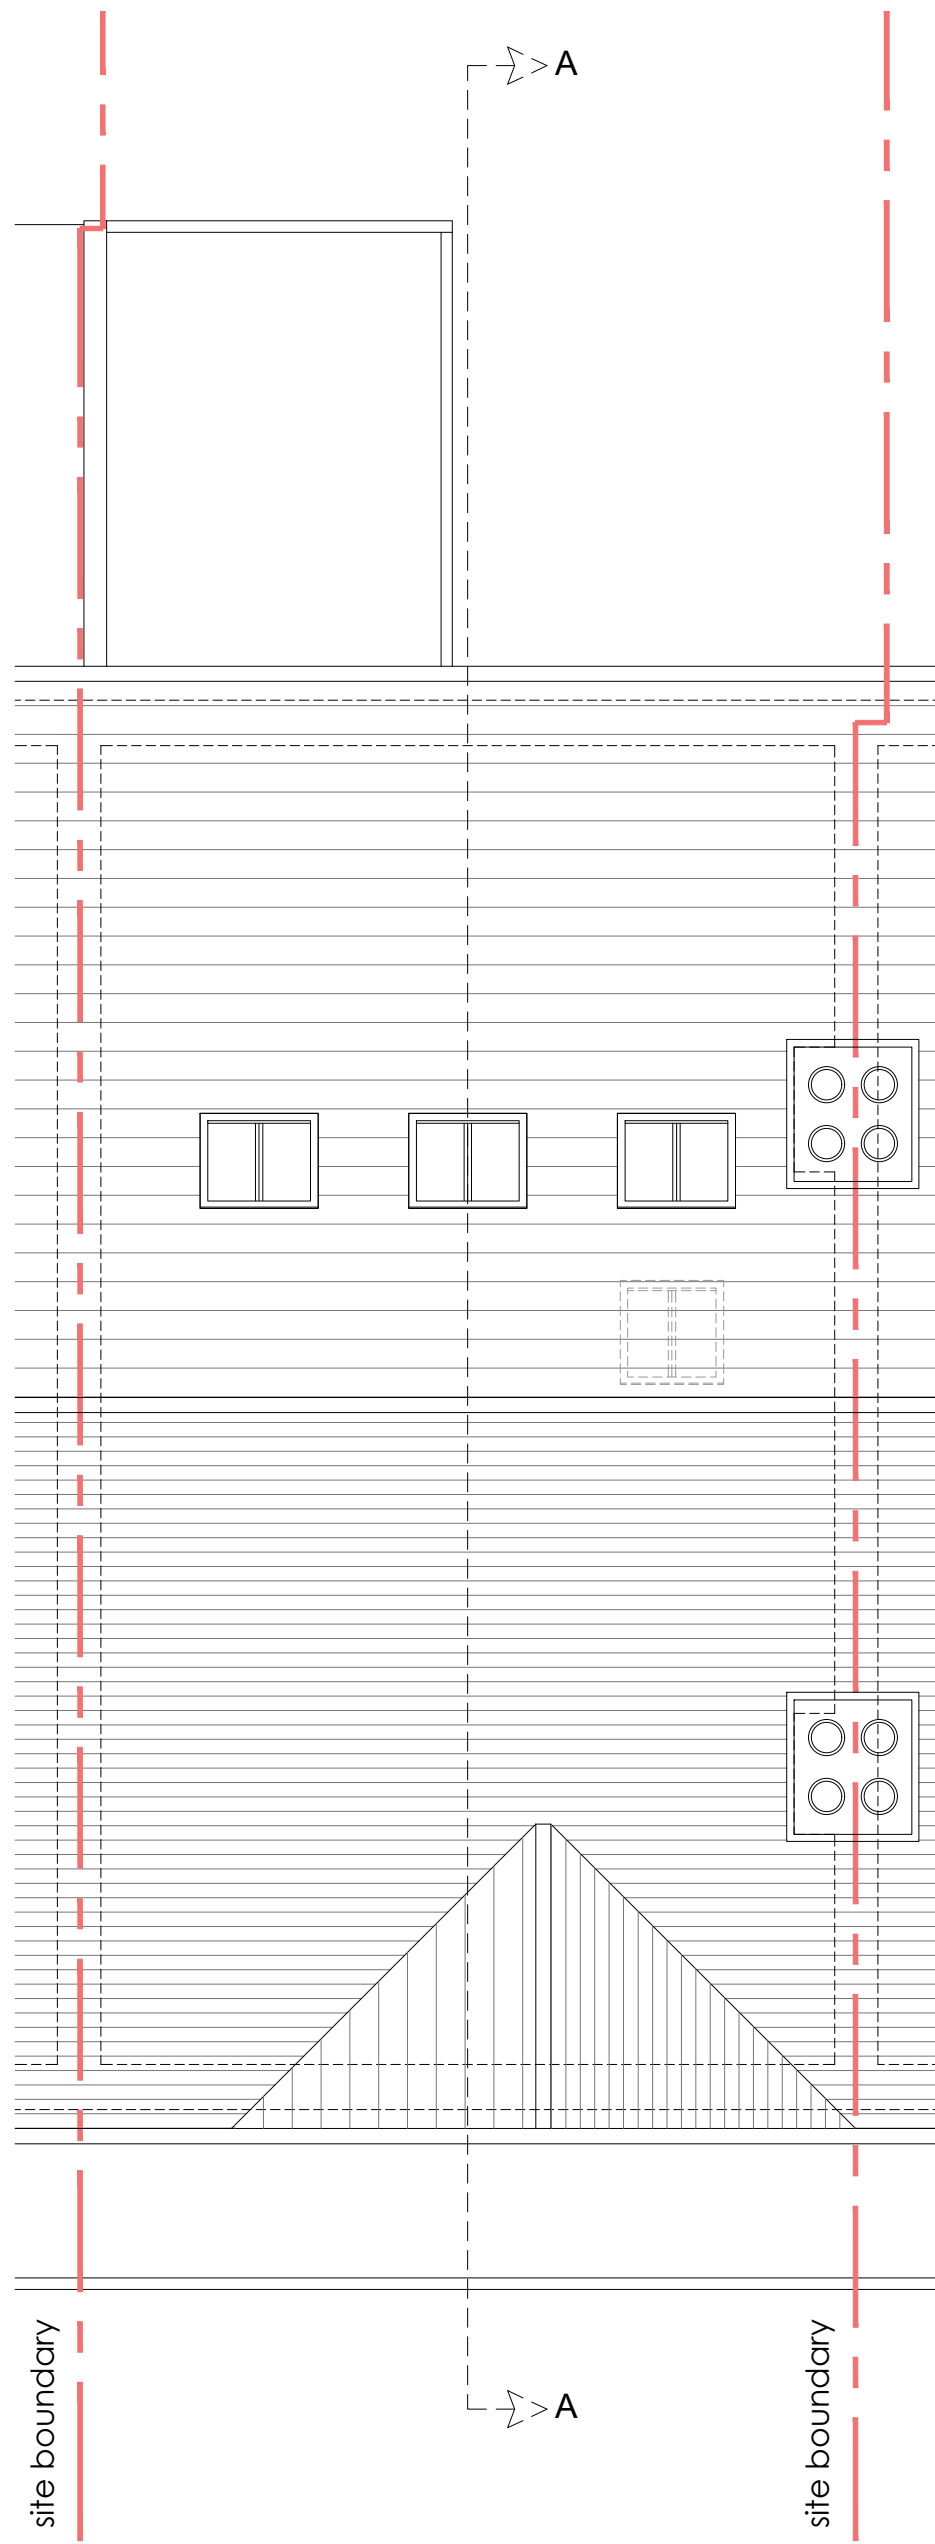

Proposed Roof Plan
1:50

notes:

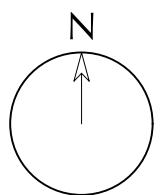

revisions:

-
-
-
-
-
-

to place a revision insert a 'A1REV' block

NOTE: The contractor is responsible for checking all site dimensions and levels. These should be checked prior to the ordering of any components and before the commencement of the works. All discrepancies should be brought to the attention of the Contract Administrator

Mr & Mrs Valyte
St Anthony
Town Cross Av, Bognor Regis
drawing information

title:

status:

date:

scale:

drawn:

chk'd:

Proposed
floor plans

Planning
March 2021
1:500@A1

job: 1115
SCR

dwg: 1005

rev: /



R & R DESIGN
STUDIO LTD