


RevNo	Revision note	Date	Signature	Checked
-------	---------------	------	-----------	---------

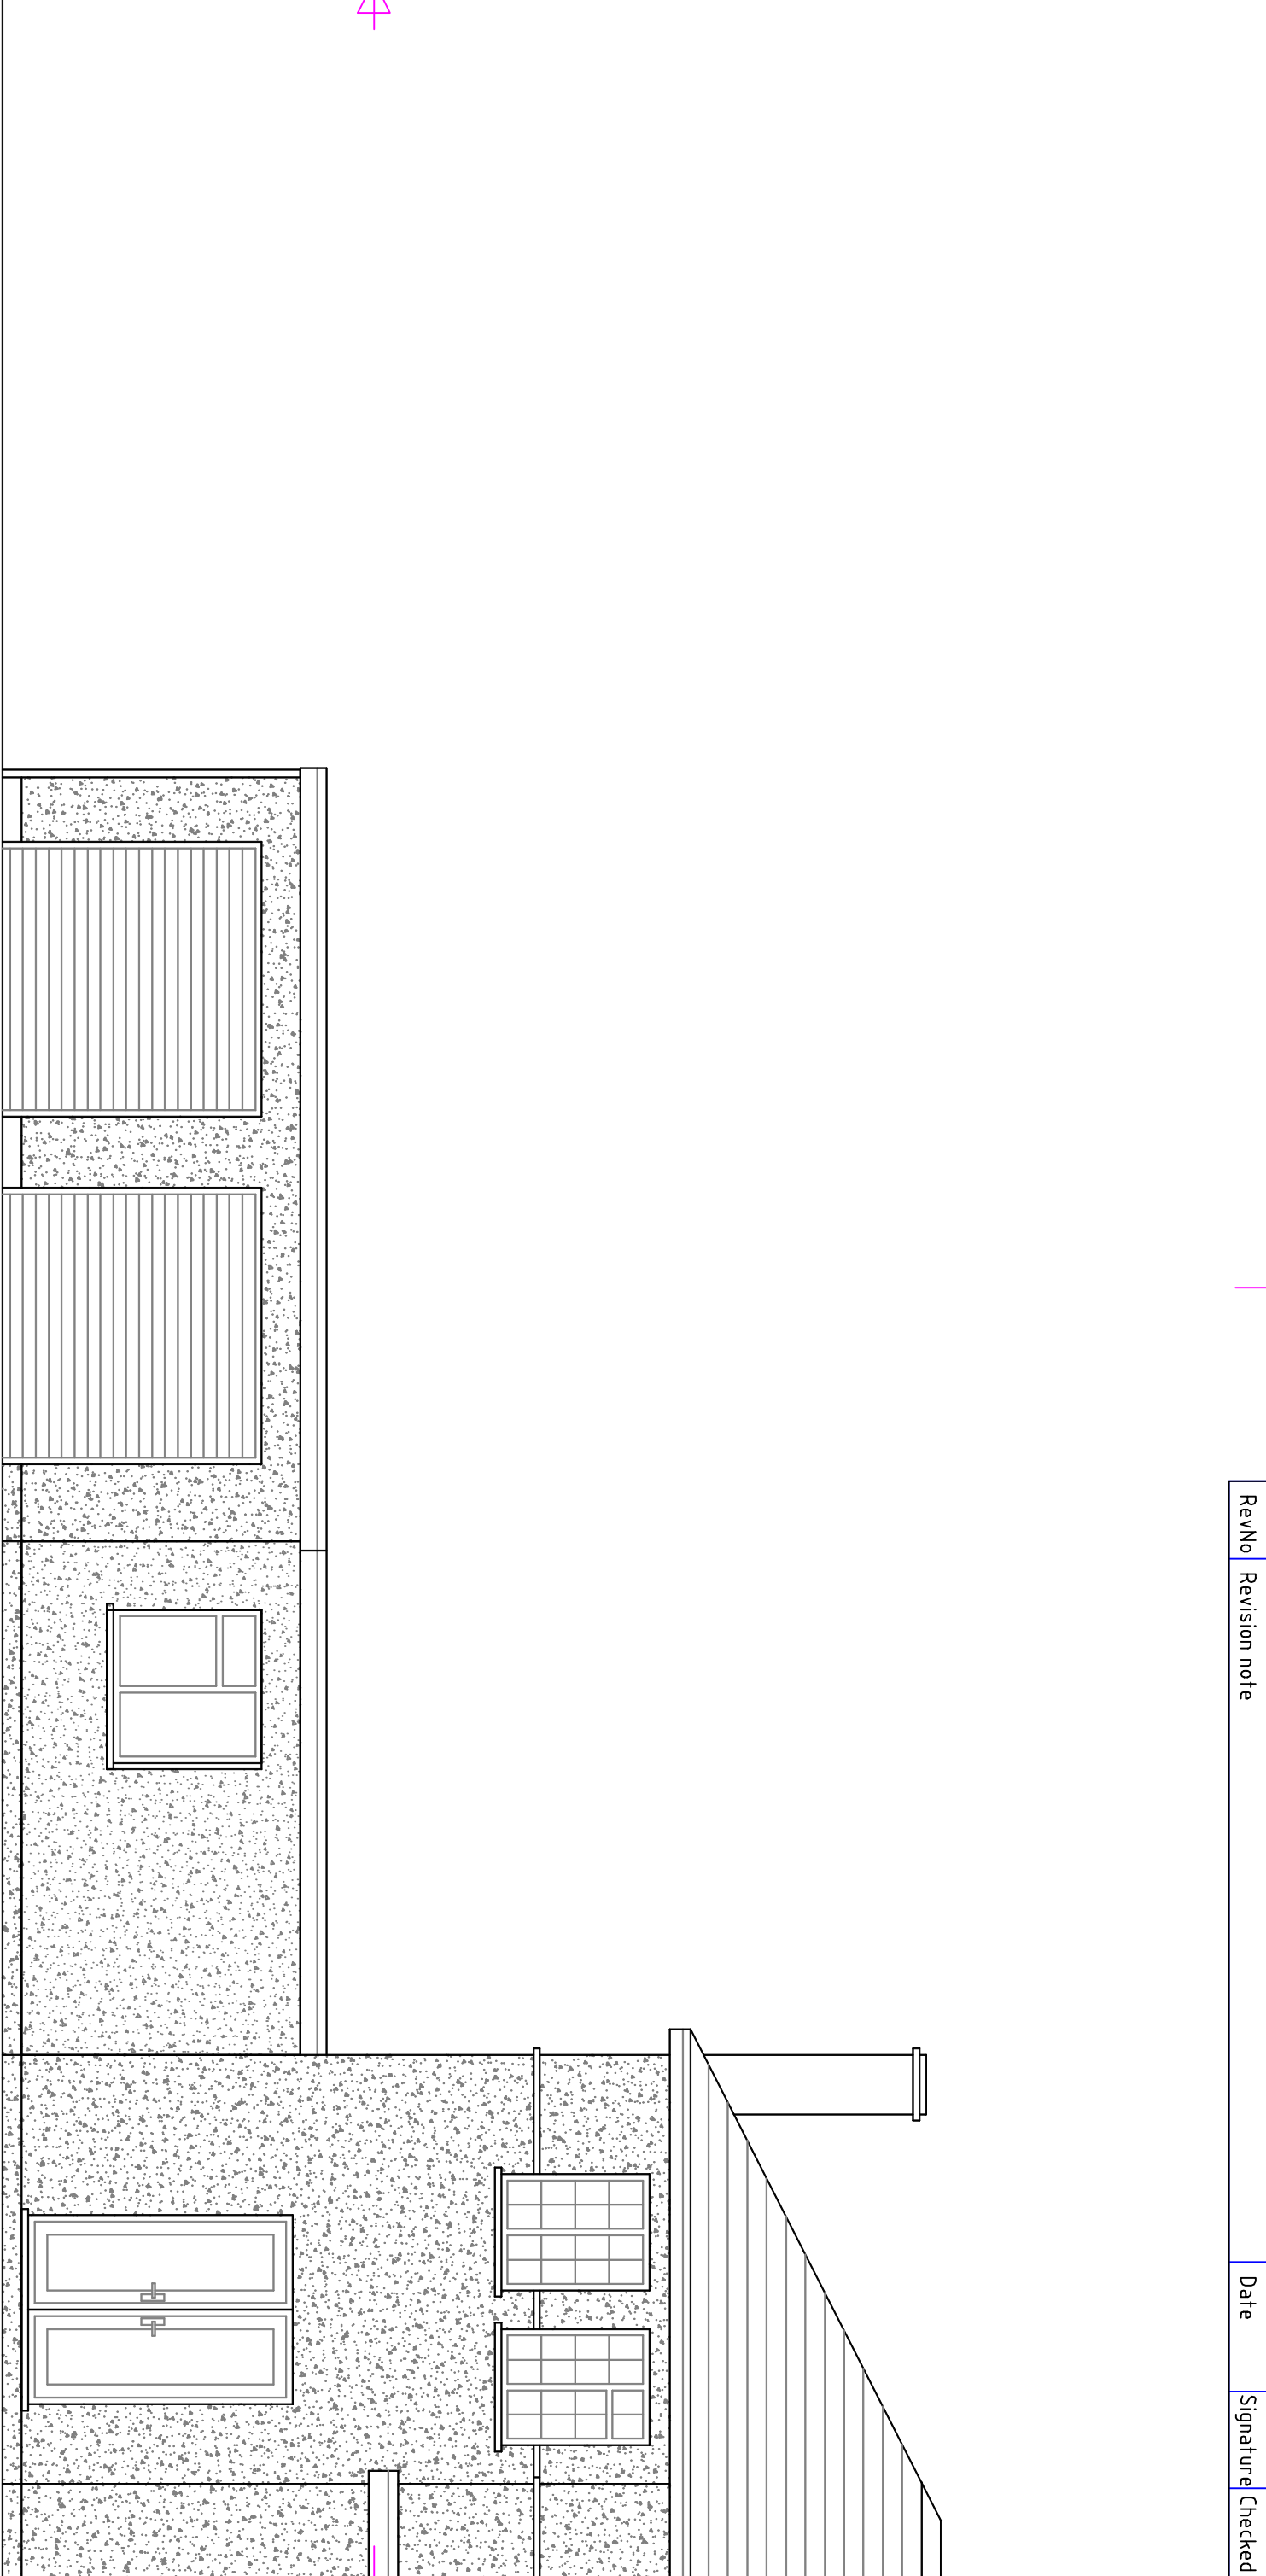

Existing Front Elevation

Itemref	Quantity	Title/Name, designation, material, dimension etc			Article No./Reference	
Designed by jd		Checked by	Approved by - date	File name	Date April 2013	Scale 1:50

1 Arnhem Road		Proposed Dwelling	
	02	Edition 0	Sheet