




Existing Elevations (1/100 Scale)

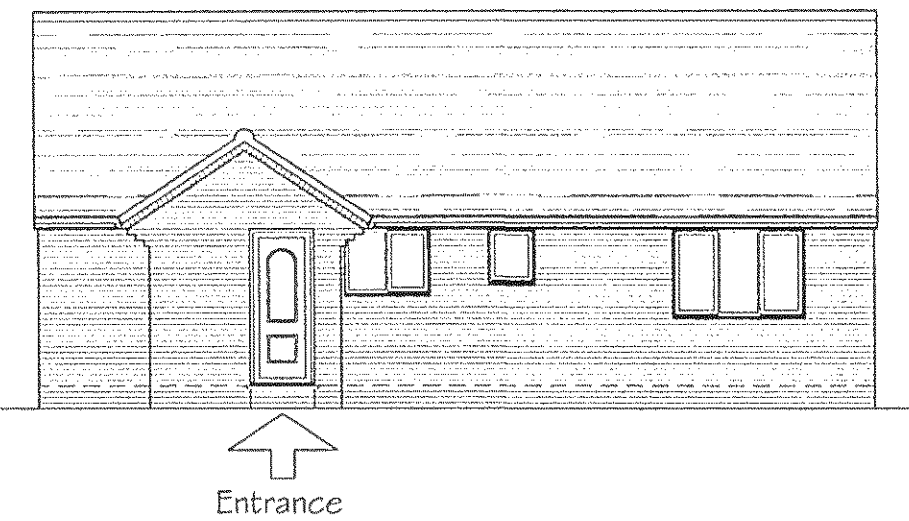

Front (NE) Elevation

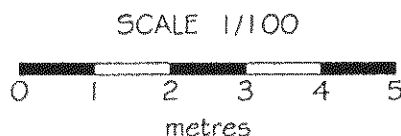

Side (SE) Elevation


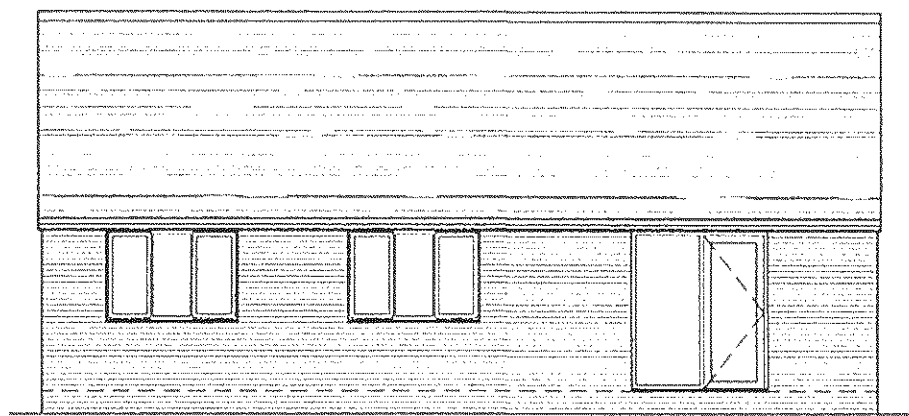


Rear (SW) Elevation





Side (NW) Elevation

Existing Ground Floor Plan (1/50 Scale)

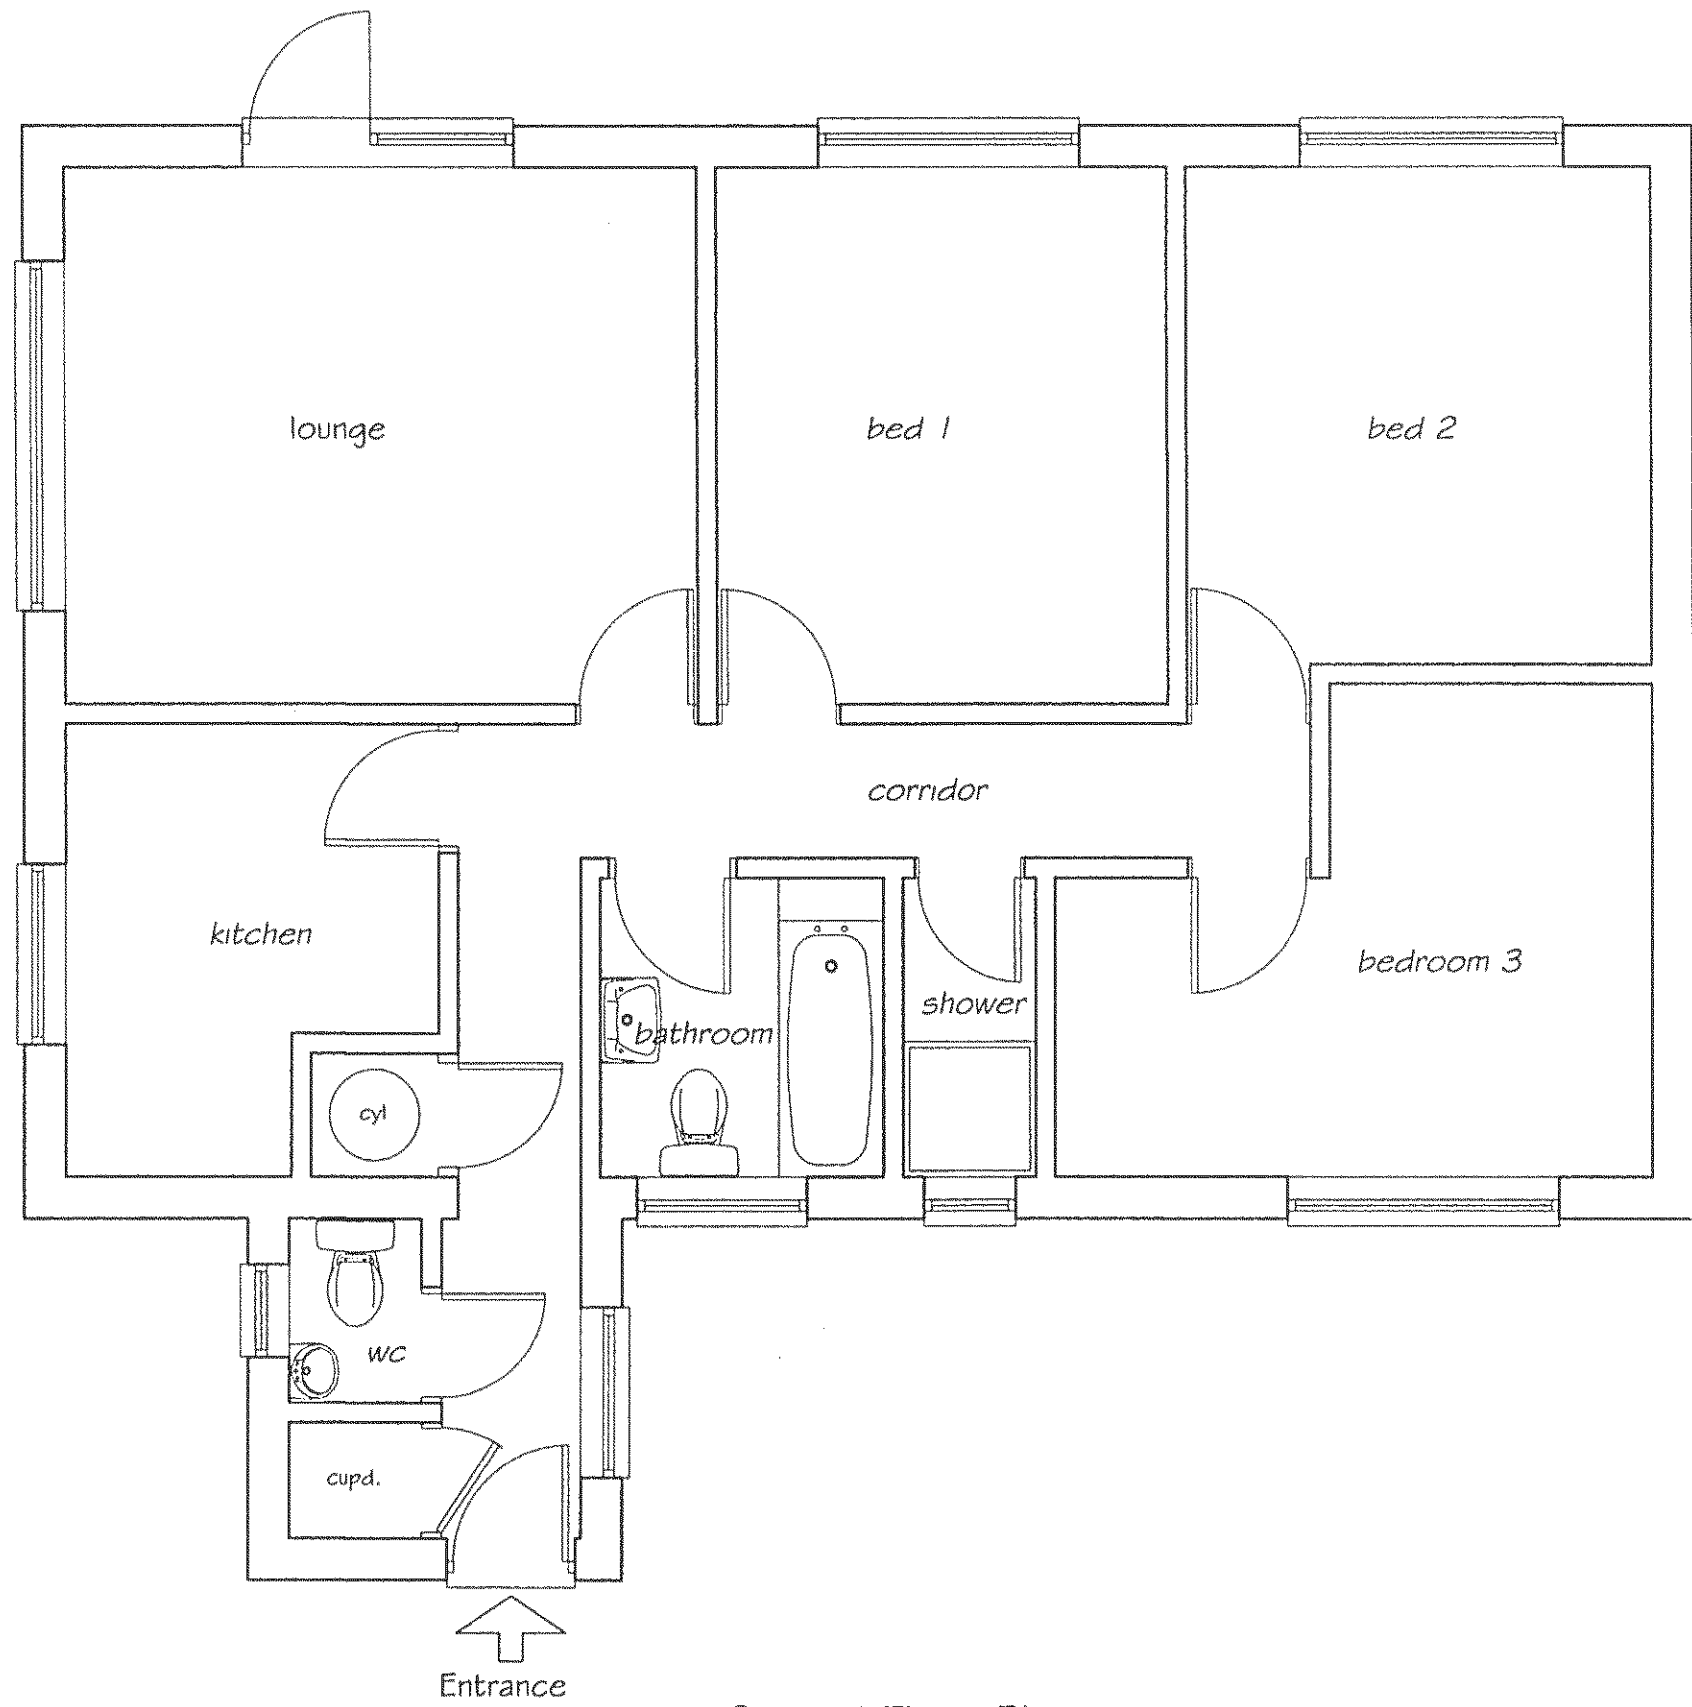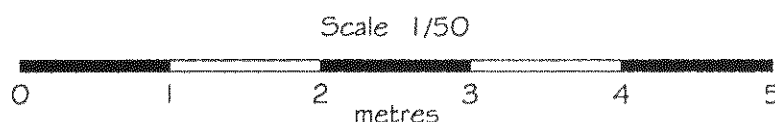

Ground Floor Plan


Proposed Elevations (1/100 Scale)

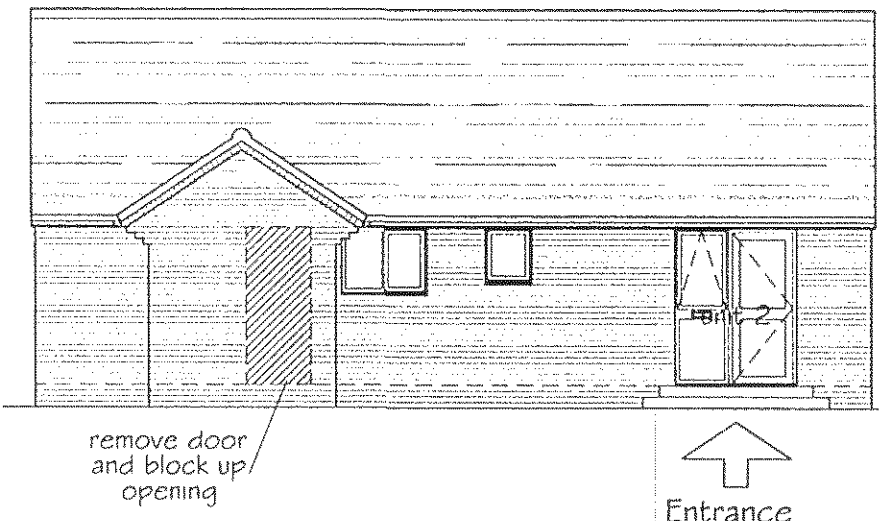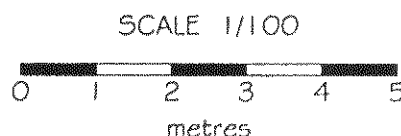


Front (NE) Elevation



Side (SE) Elevation (no change)


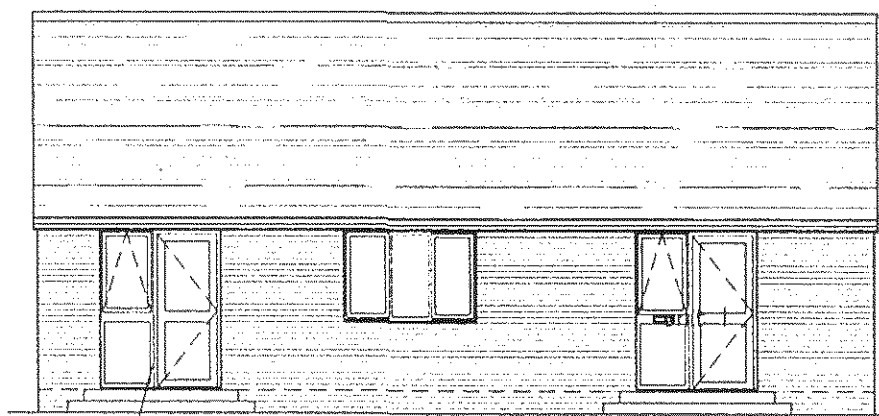


Rear (SW) Elevation

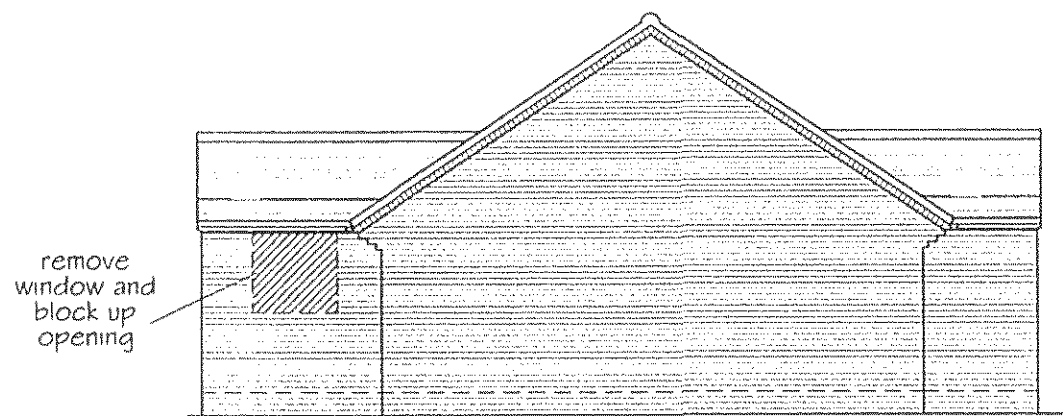

Side (NW) Elevation

Proposed Ground Floor Plan (1/50 Scale)

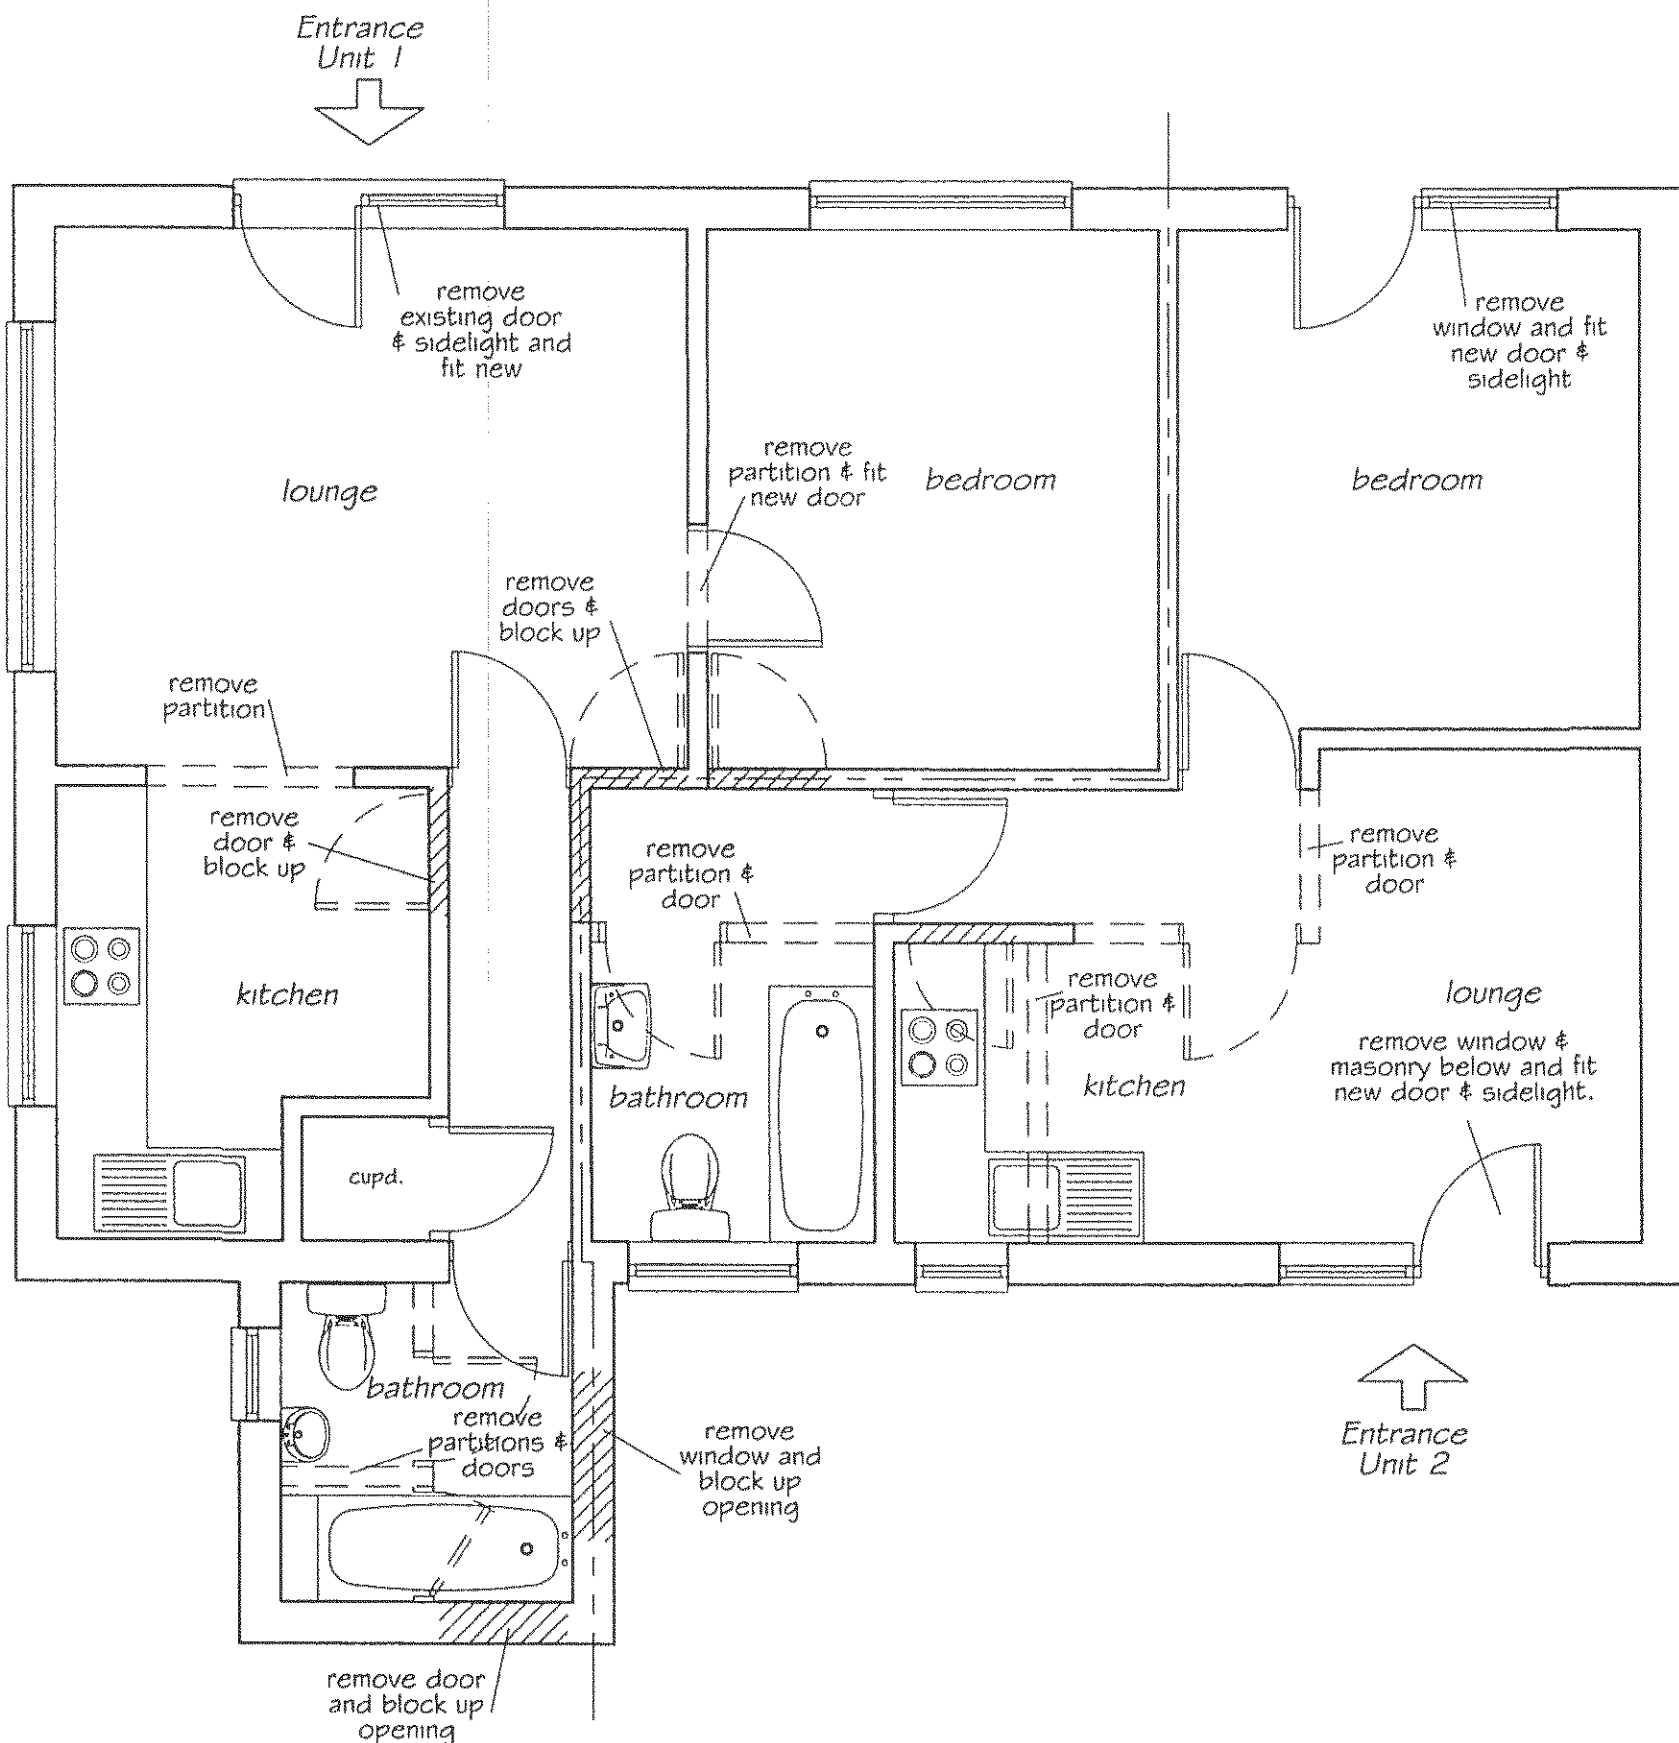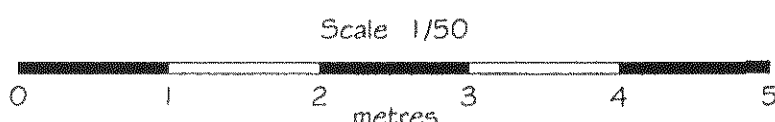

Ground Floor Plan

Key	
	blocked partitions / openings
	doors / partitions to be removed
Materials & Finishes	
Walls (block-ups)	Bricks to match existing
Doors & sidelights	White uPVC to match existing

Planning Issue

MARSHALLCLARK
QUANTITY SURVEYORS AND
COMMERCIAL PROPERTY CONSULTANTS

Marshall Clark LLP
24 Grafton Road, Worthing
West Sussex BN11 1QP
T: 01903 236599
F: 01903 208973
E: admin@marshallclark.co.uk
www.marshallclark.co.uk

Site Squirrels Bungalow
Milton Lodge
192 Hawthorn Road
Bognor Regis,
West Sussex,
PO21 2UX

Project
Proposed Alterations

Title
Ground Floor Plan & Elevations
- Existing & Proposed

Date	April 2017	Scales	1:100 & 1:50
Sheet Size	A1	Dwg No	16-05-01
Rev			