



- NOTES:
1. DO NOT SCALE FROM THIS DRAWING
 2. THESE DRAWINGS ARE FOR PLANNING PURPOSES ONLY
 3. ALL DRAWINGS SHOULD BE CHECKED BY A CONTRACTOR OR RIBA QUALIFIED ARCHITECT BEFORE CONSTRUCTION BEGINS

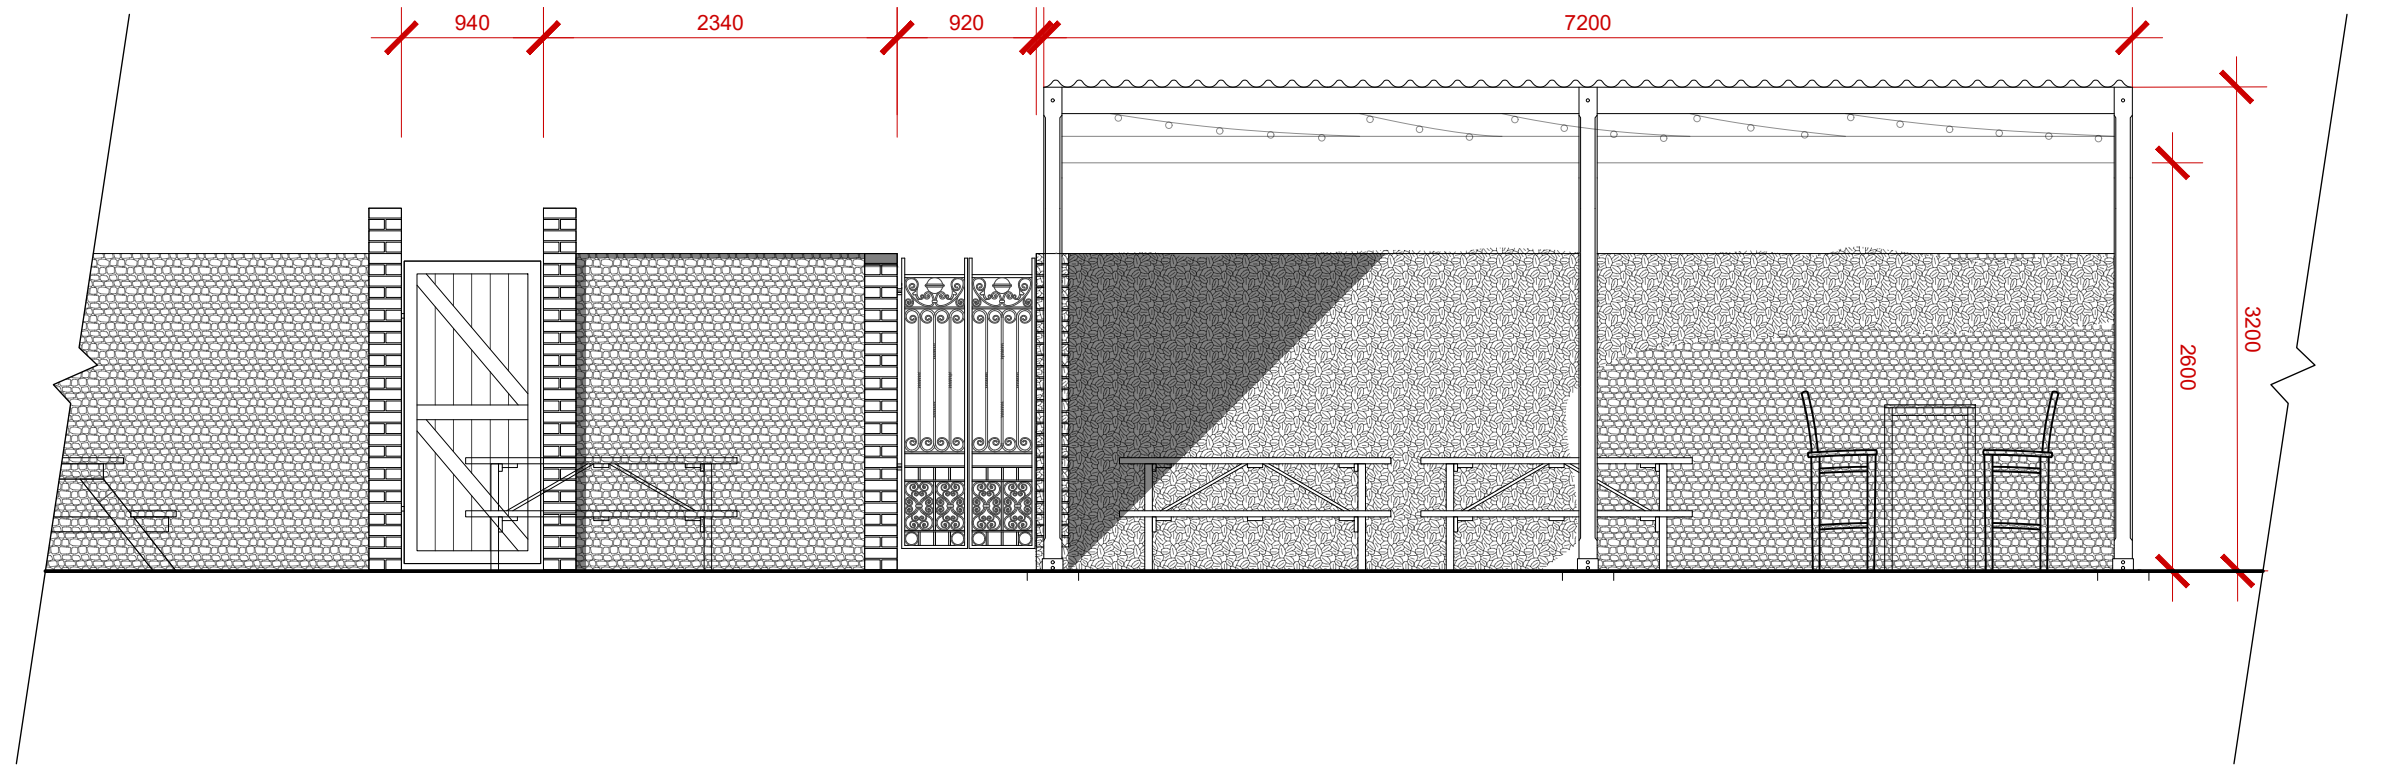

E300 EXISTING INTERNAL ELEVATION [NORTH-EAST] - PERGOLA
Scale: 1:50

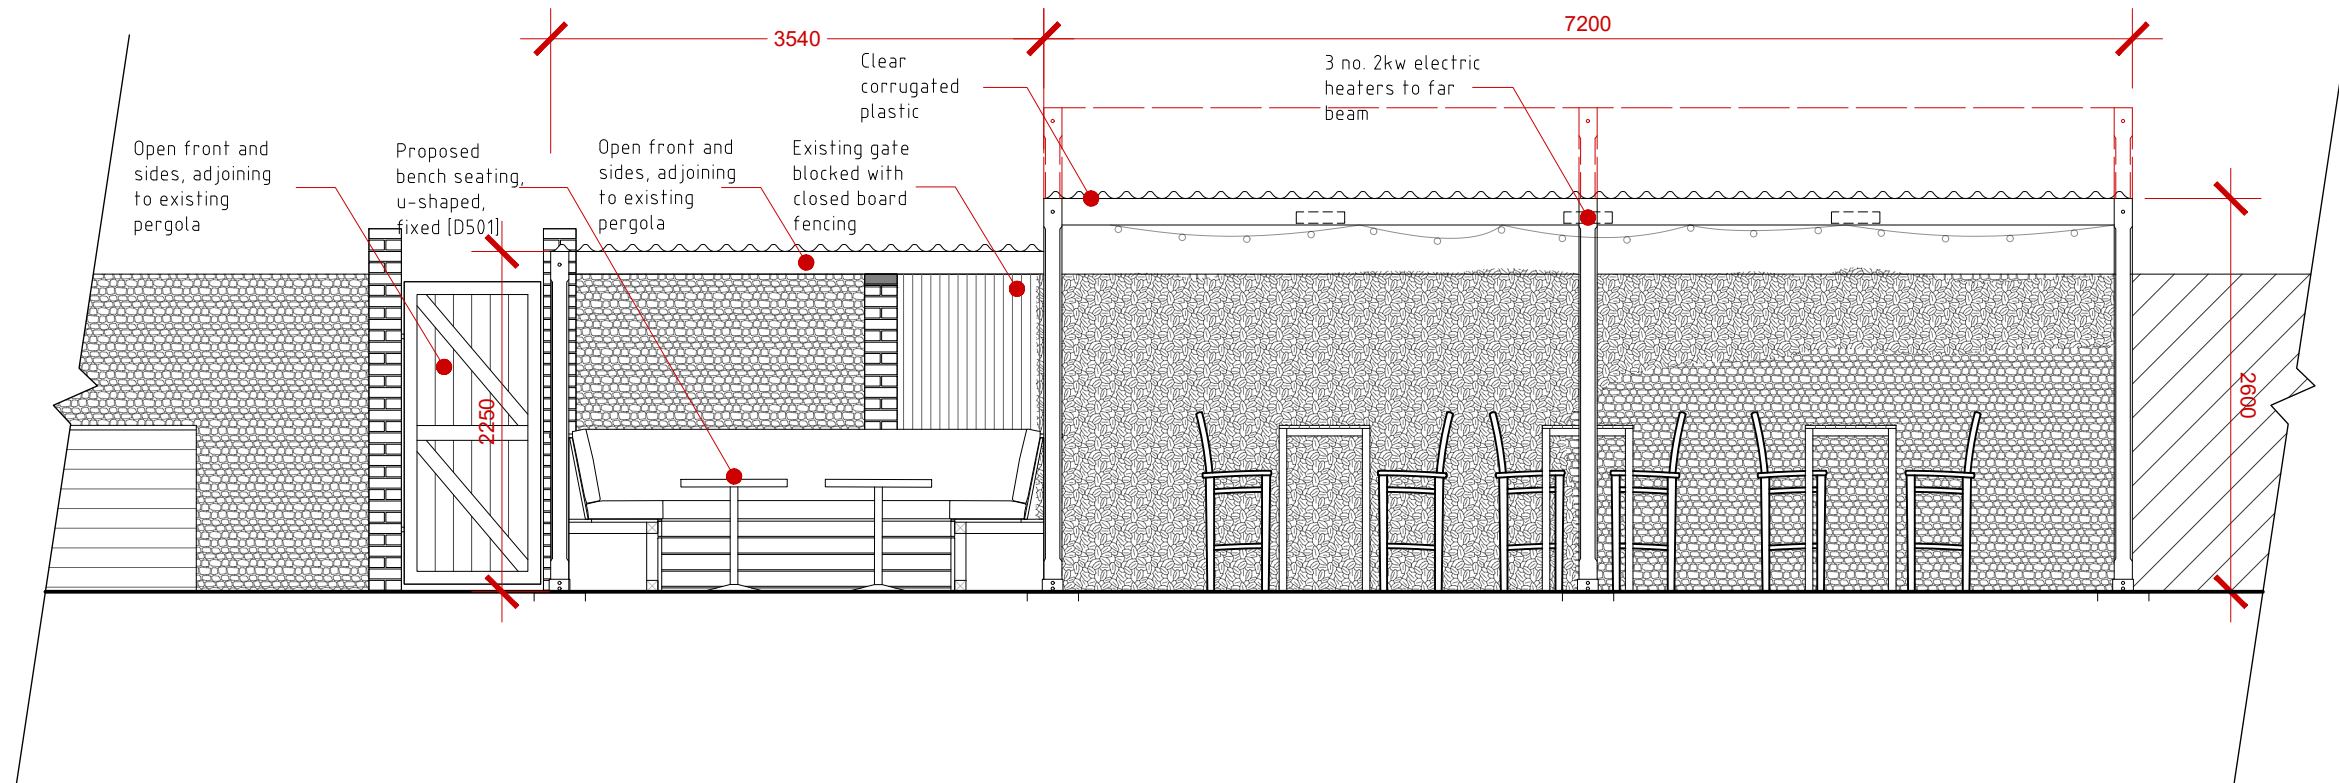

D300 PROPOSED INTERNAL ELEVATION [NORTH-EAST] - PERGOLA & BENCH SEATING
Scale: 1:50



BY	DATE	DESCRIPTION	REV
barnaby.newton			
ARCHITECTURAL DESIGN			
CLINT: Mr N. Marshall			
PROJECT: The William Hardwicke, 12 High Street Bognor Regis, PO21 1SR			
DRAWING TITLE: Existing and Proposed North East Elevations - Pergola			
STATUS: PLANNING INFORMATION			
SCALE: 1:50 @ A3	DATE: 10.04.2020		
DRAWN BY: BN	DRAWING NUMBER: D300	REVISION: -	