
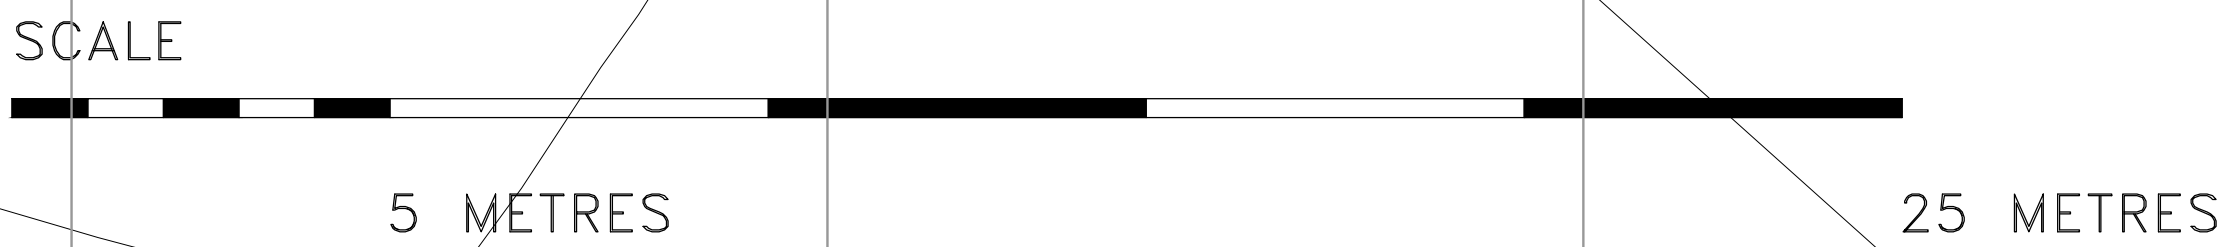


ORIGINAL SIZE OF THIS DRAWING IS A1

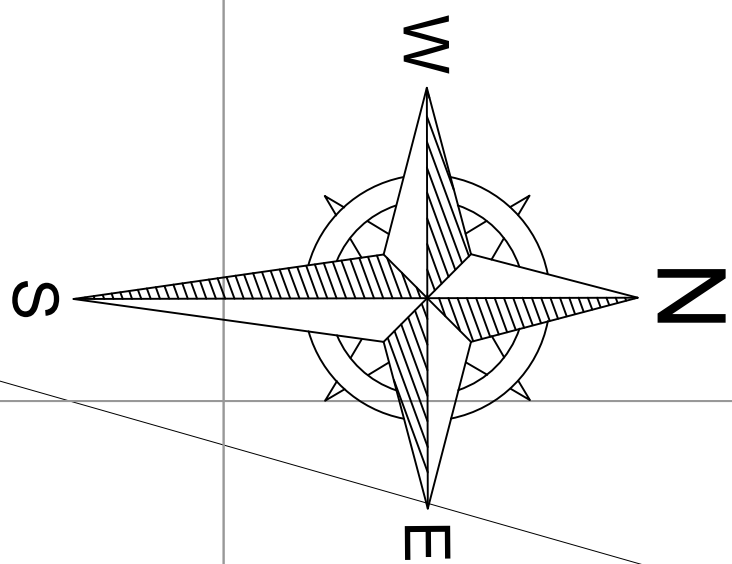

CHICHESTER ROAD

NOTES: 1. DO NOT SCALE FROM THIS DRAWING. 2. ALL DIMENSIONS AND LEVELS TO BE CHECKED ON SITE BEFORE CARRYING OUT WORK. 3. ALL DISCREPANCIES TO BE REPORTED TO THE ARCHITECT BEFORE CARRYING OUT WORK. 4. READ WITH OTHER CONTRACT DOCUMENTS 5. IF IN DOUBT ASK. 6. COPYRIGHT & OWNERSHIP OF THIS DRAWING AND THE DESIGN OF THE BUILDING SHOWN ON THIS DRAWING IS VESTED IN THE ARCHITECTS WHOSE PRIOR WRITTEN CONSENT IS REQUIRED FOR ITS USE, REPRODUCTION OR FOR COPYING TO ANY THIRD PARTY.

E-mail info@admarchitects.co.uk  
web site www.admarchitects.co.uk

|                                                                       |         |         |                  |                                     |                       |          |  |
|-----------------------------------------------------------------------|---------|---------|------------------|-------------------------------------|-----------------------|----------|--|
| PROJECT 283-285A CHICHESTER ROAD                                      |         |         |                  | CLIENT MR JASON WELLER              |                       |          |  |
| BOGNOR REGIS                                                          |         |         |                  | COMPUTER FILE NAME DWG.DWG          |                       |          |  |
| DRAWING TITLE                                                         |         |         |                  | ORIGINAL SIZE OF THIS DRAWING IS A1 |                       |          |  |
| SITE PLAN AS PROPOSED                                                 |         |         |                  | DRAWING NUMBER                      |                       |          |  |
| DRAWN                                                                 | CHECKED | DATE    | SCALE - AS SCALE | PROJECT NUMBER                      | ACTUAL DRAWING NUMBER | REVISION |  |
| DH                                                                    | MB      | JAN '21 | 1:100            | 1532                                | 116                   | A        |  |
| TRINITY, STRETTON, CHICHESTER, WEST SUSSEX. PO18 0LA, UNITED KINGDOM. |         |         |                  | TEL. 01243 771166                   |                       |          |  |

ARCHITECTS  
DESIGN  
&  
MANAGEMENT

©COPYRIGHT - ALL RIGHTS RESERVED

ADMINISTRATIVE COUNCIL BRISTOL