



Site in application outlined in red.
52 High Street,
Bognor Regis PO21 1SP



SITE PLAN 1: 1250

 

EXISTING ELEVATION

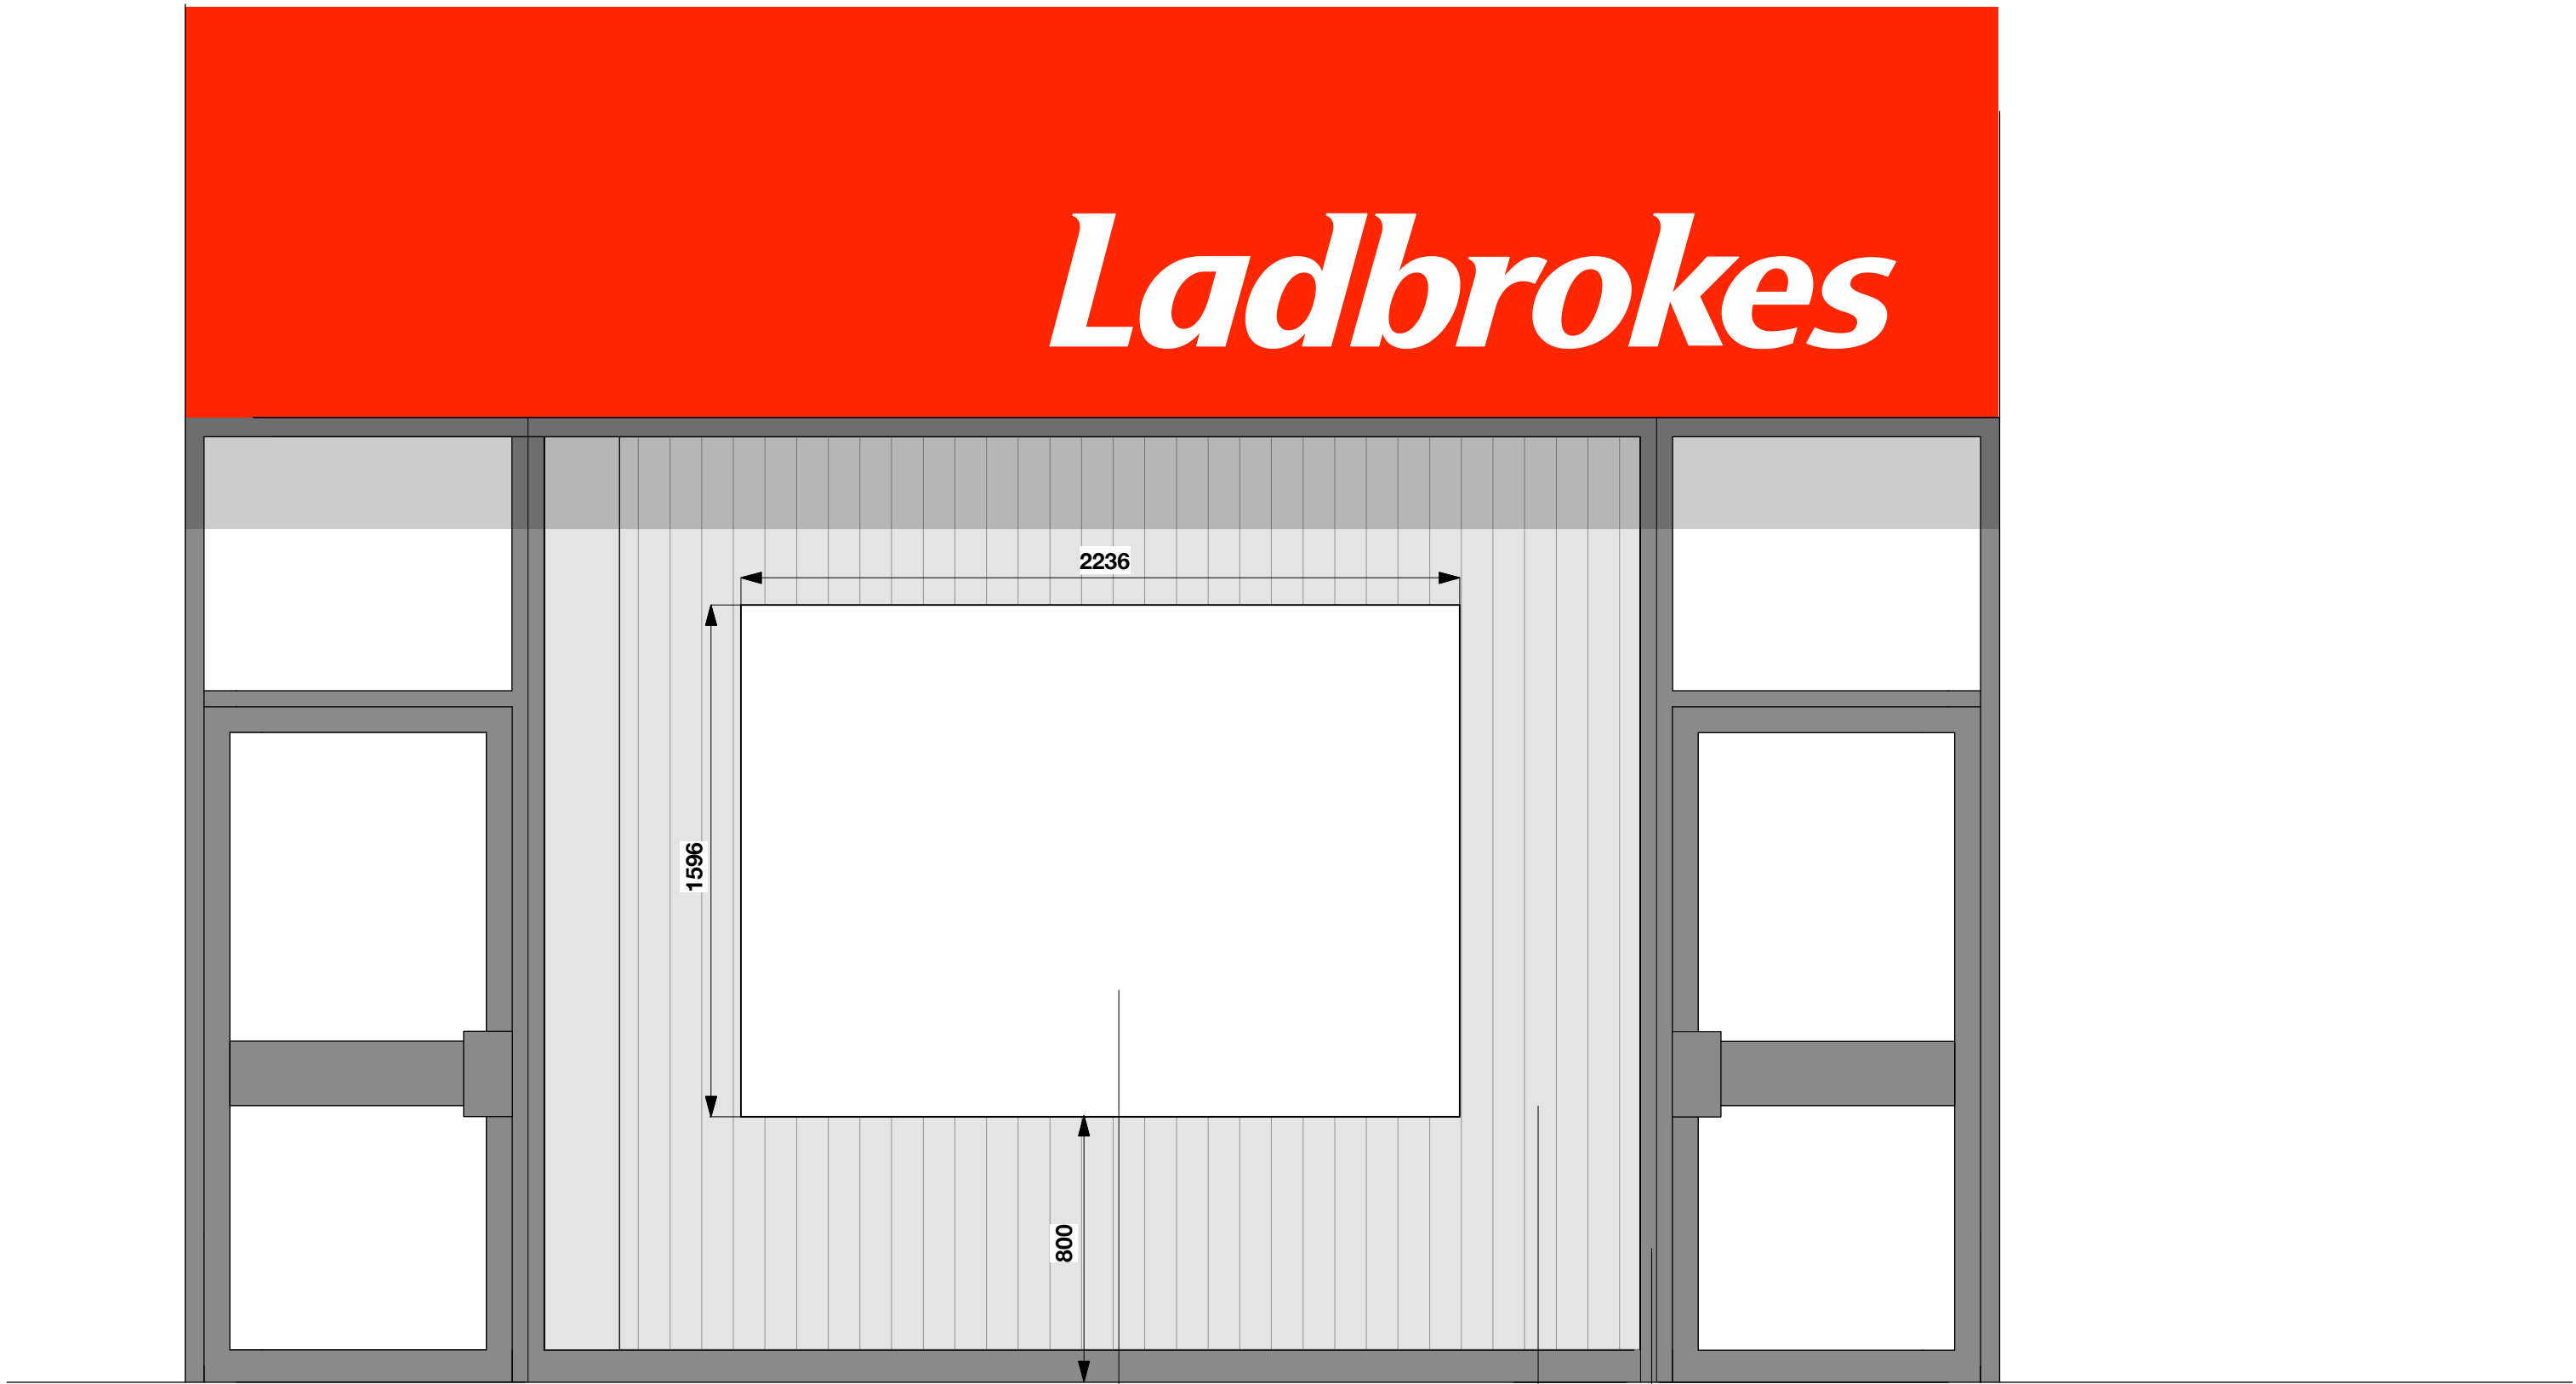

PROPOSED ELEVATION

SHOPFRONT TO BE RE FINISHED TO RAL 7012 BASALT GREY

LIGHT GREY T&G EFFECT BACK PANEL

NEW INTERNALLY ILLUMINATED LIGHTBOX

Rev	Date	Description	
Σntain			
Address L1784 Ladbrokes 52 High Street, Bognor Regis PO21 1SP			
Title Existing and proposed elevations.			
Drawn	CG	Date 12.05.26	Scale 1:20@A1
Rad		Location	Customer Area
Drawing Number	L1784/01		Revision