




New build floor space 140 sq m GIA

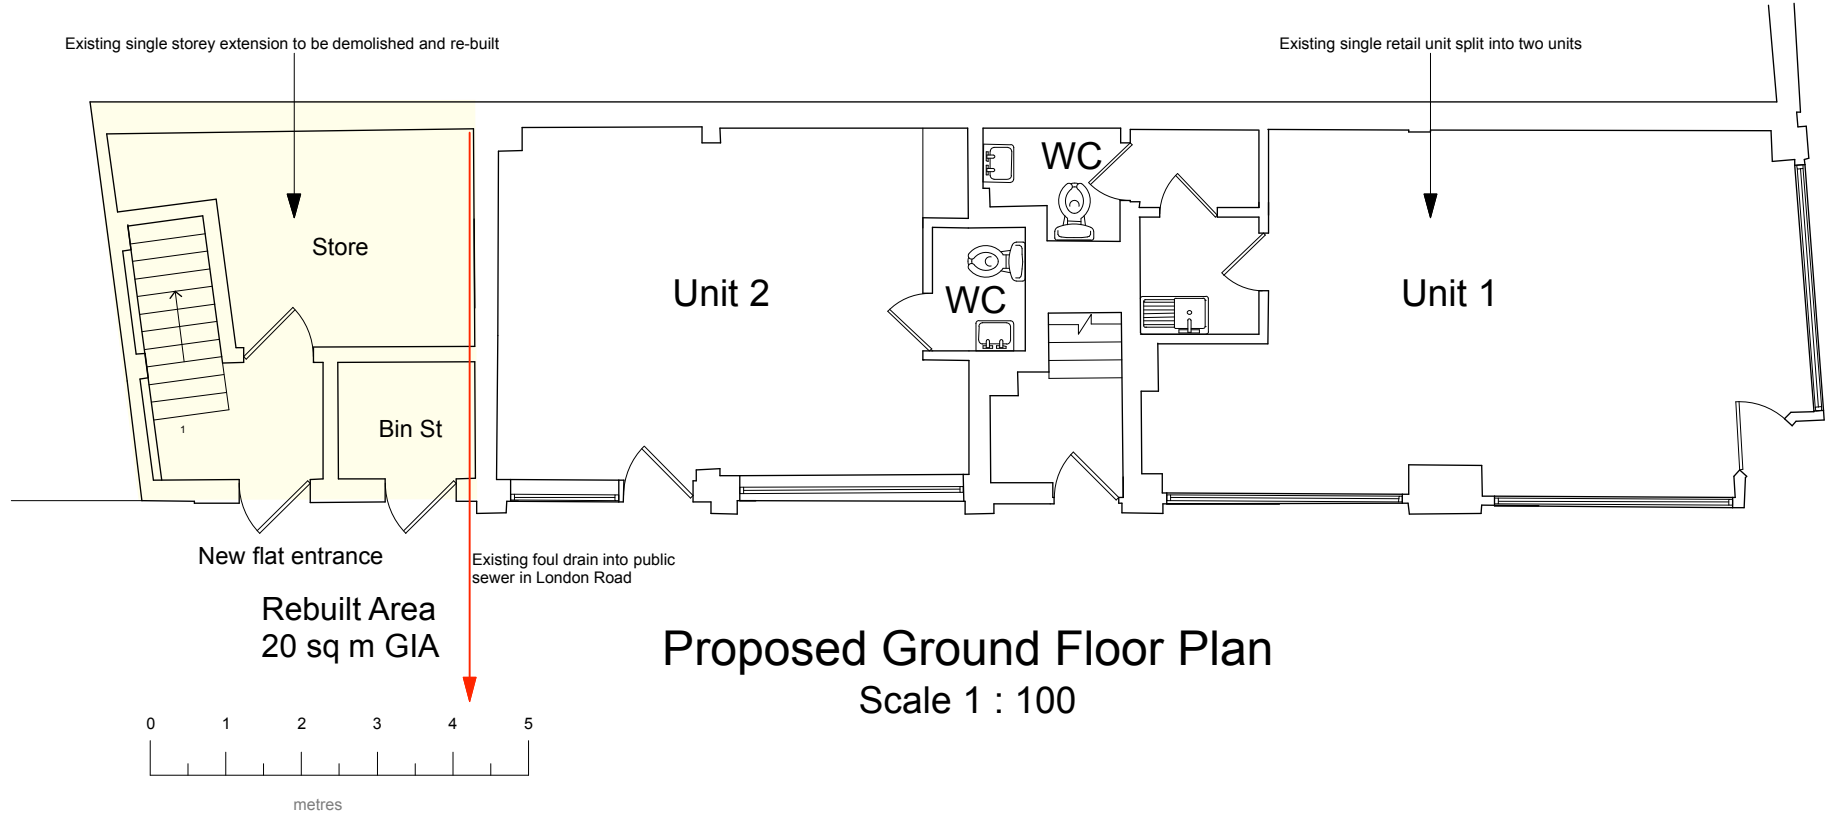

Proposed Ground Floor Plan
Scale 1 : 100

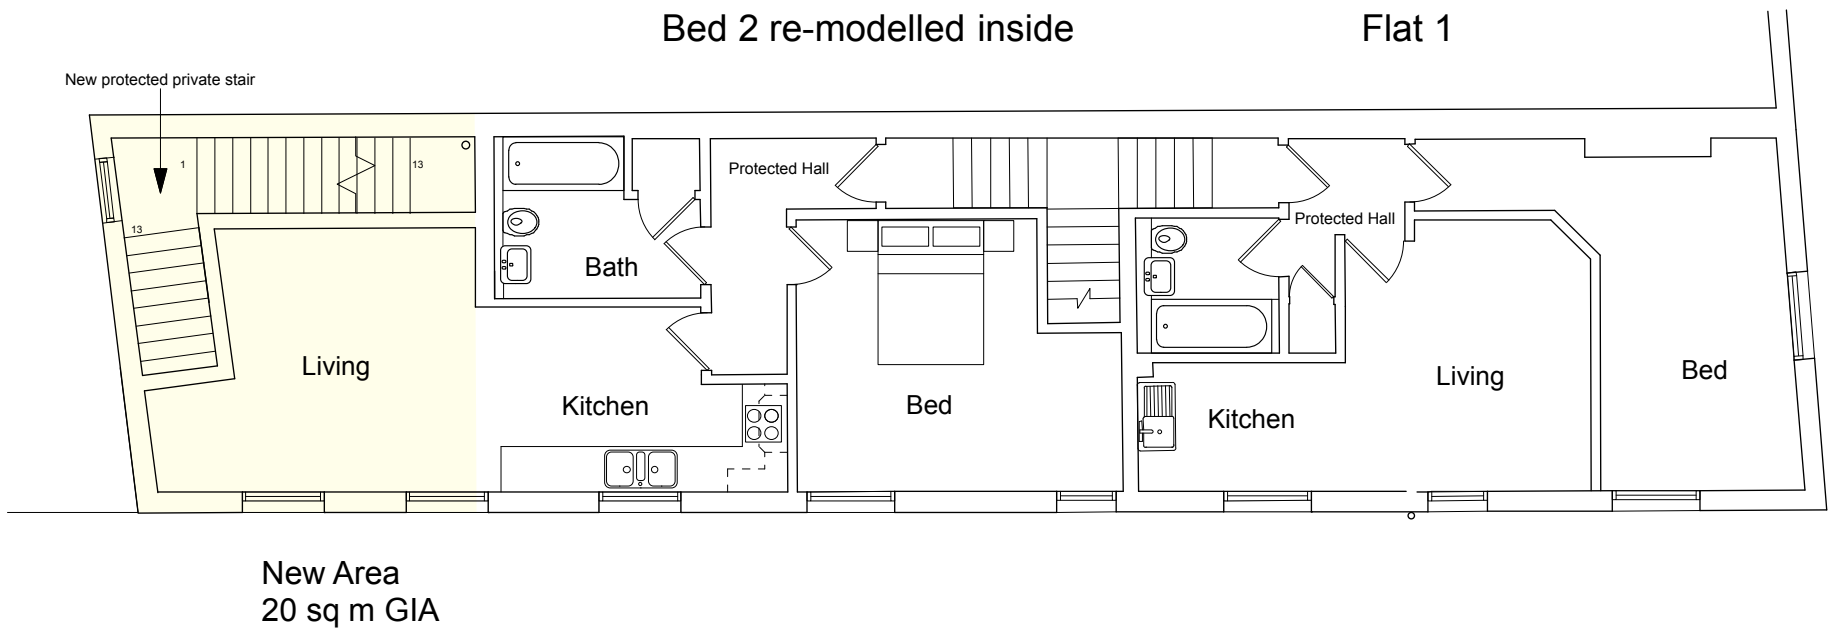

Proposed First Floor Plan
Scale 1 : 100

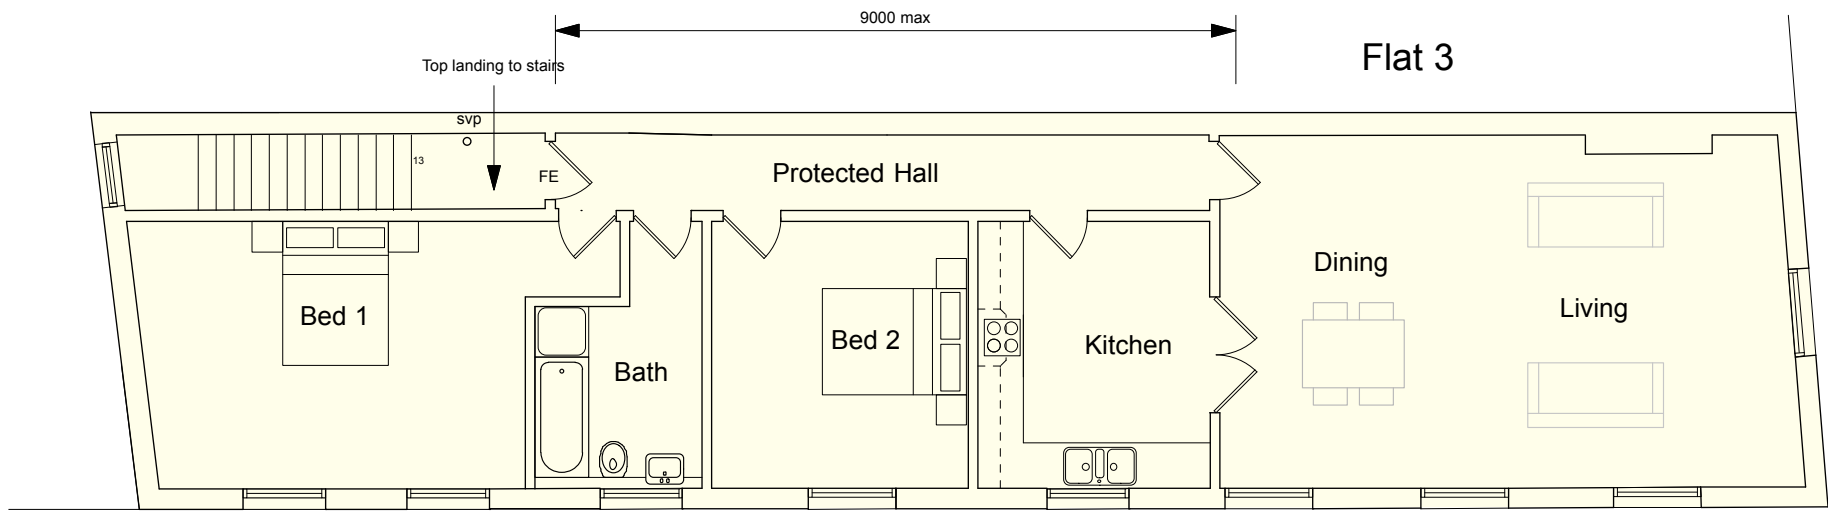


Proposed New Second Floor Plan
Scale 1 : 100
GIA 100 sq m



Proposed West Elevation
Scale 1 : 100



Proposed South Elevation
Scale 1 : 100

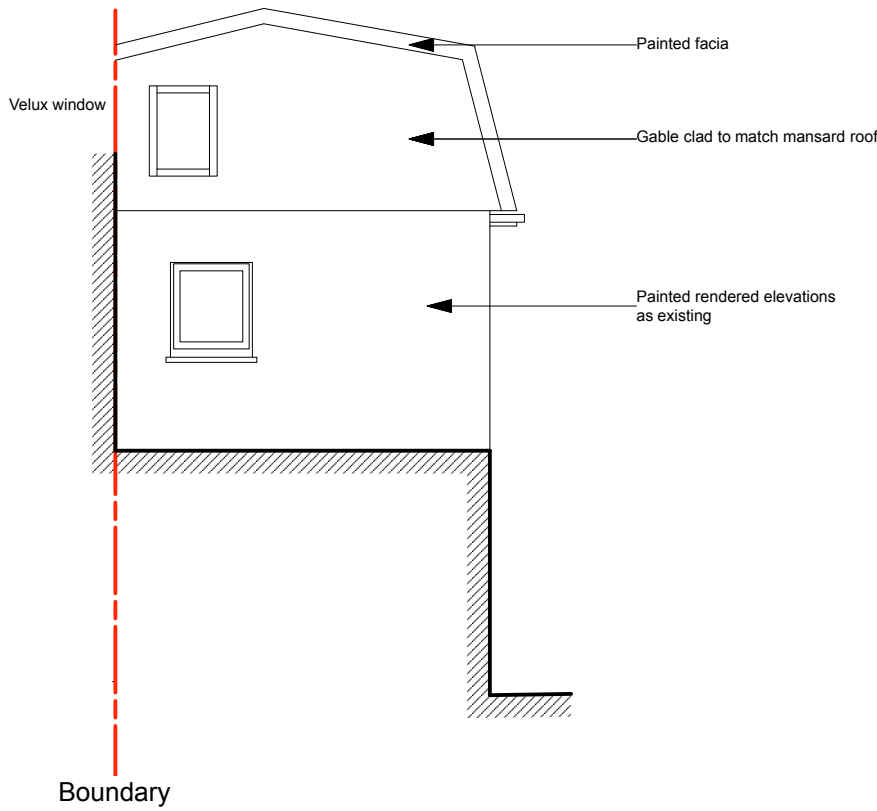

Proposed North Elevation
Scale 1 : 100

Revisions

Rev A Elevations amended to include corner gable 06/07/20

IVON BLUMER ARCHITECTS LTD

PROJECT	London Road	DATE	12/05/20
TITLE	Proposed Plans	DRG NO	IBA/532/03
SCALE	1 : 100	REVISIONS	A

The Studio • 41 West Drive • Aldwick Bay • West Sussex • PO21 4LZ
www.ivonblumerarchitects.com • ivon@ivonblumerarchitects.com
Tel • 01243 262987
© Ivon Blumer Architects 2017

