
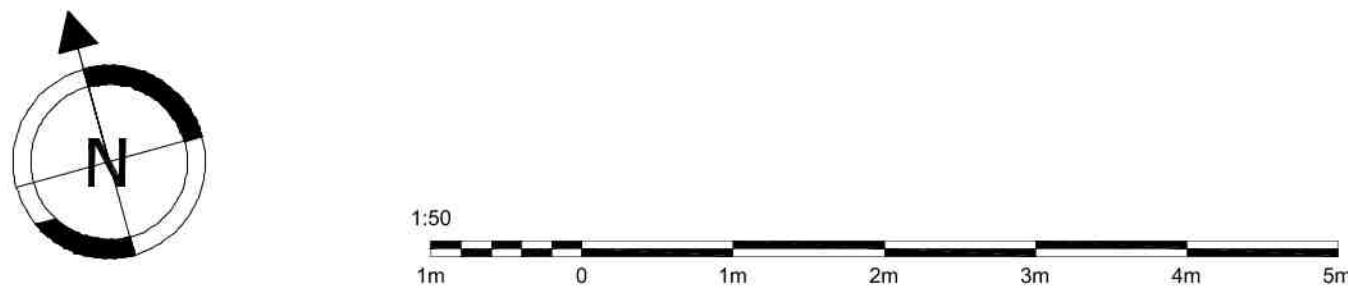
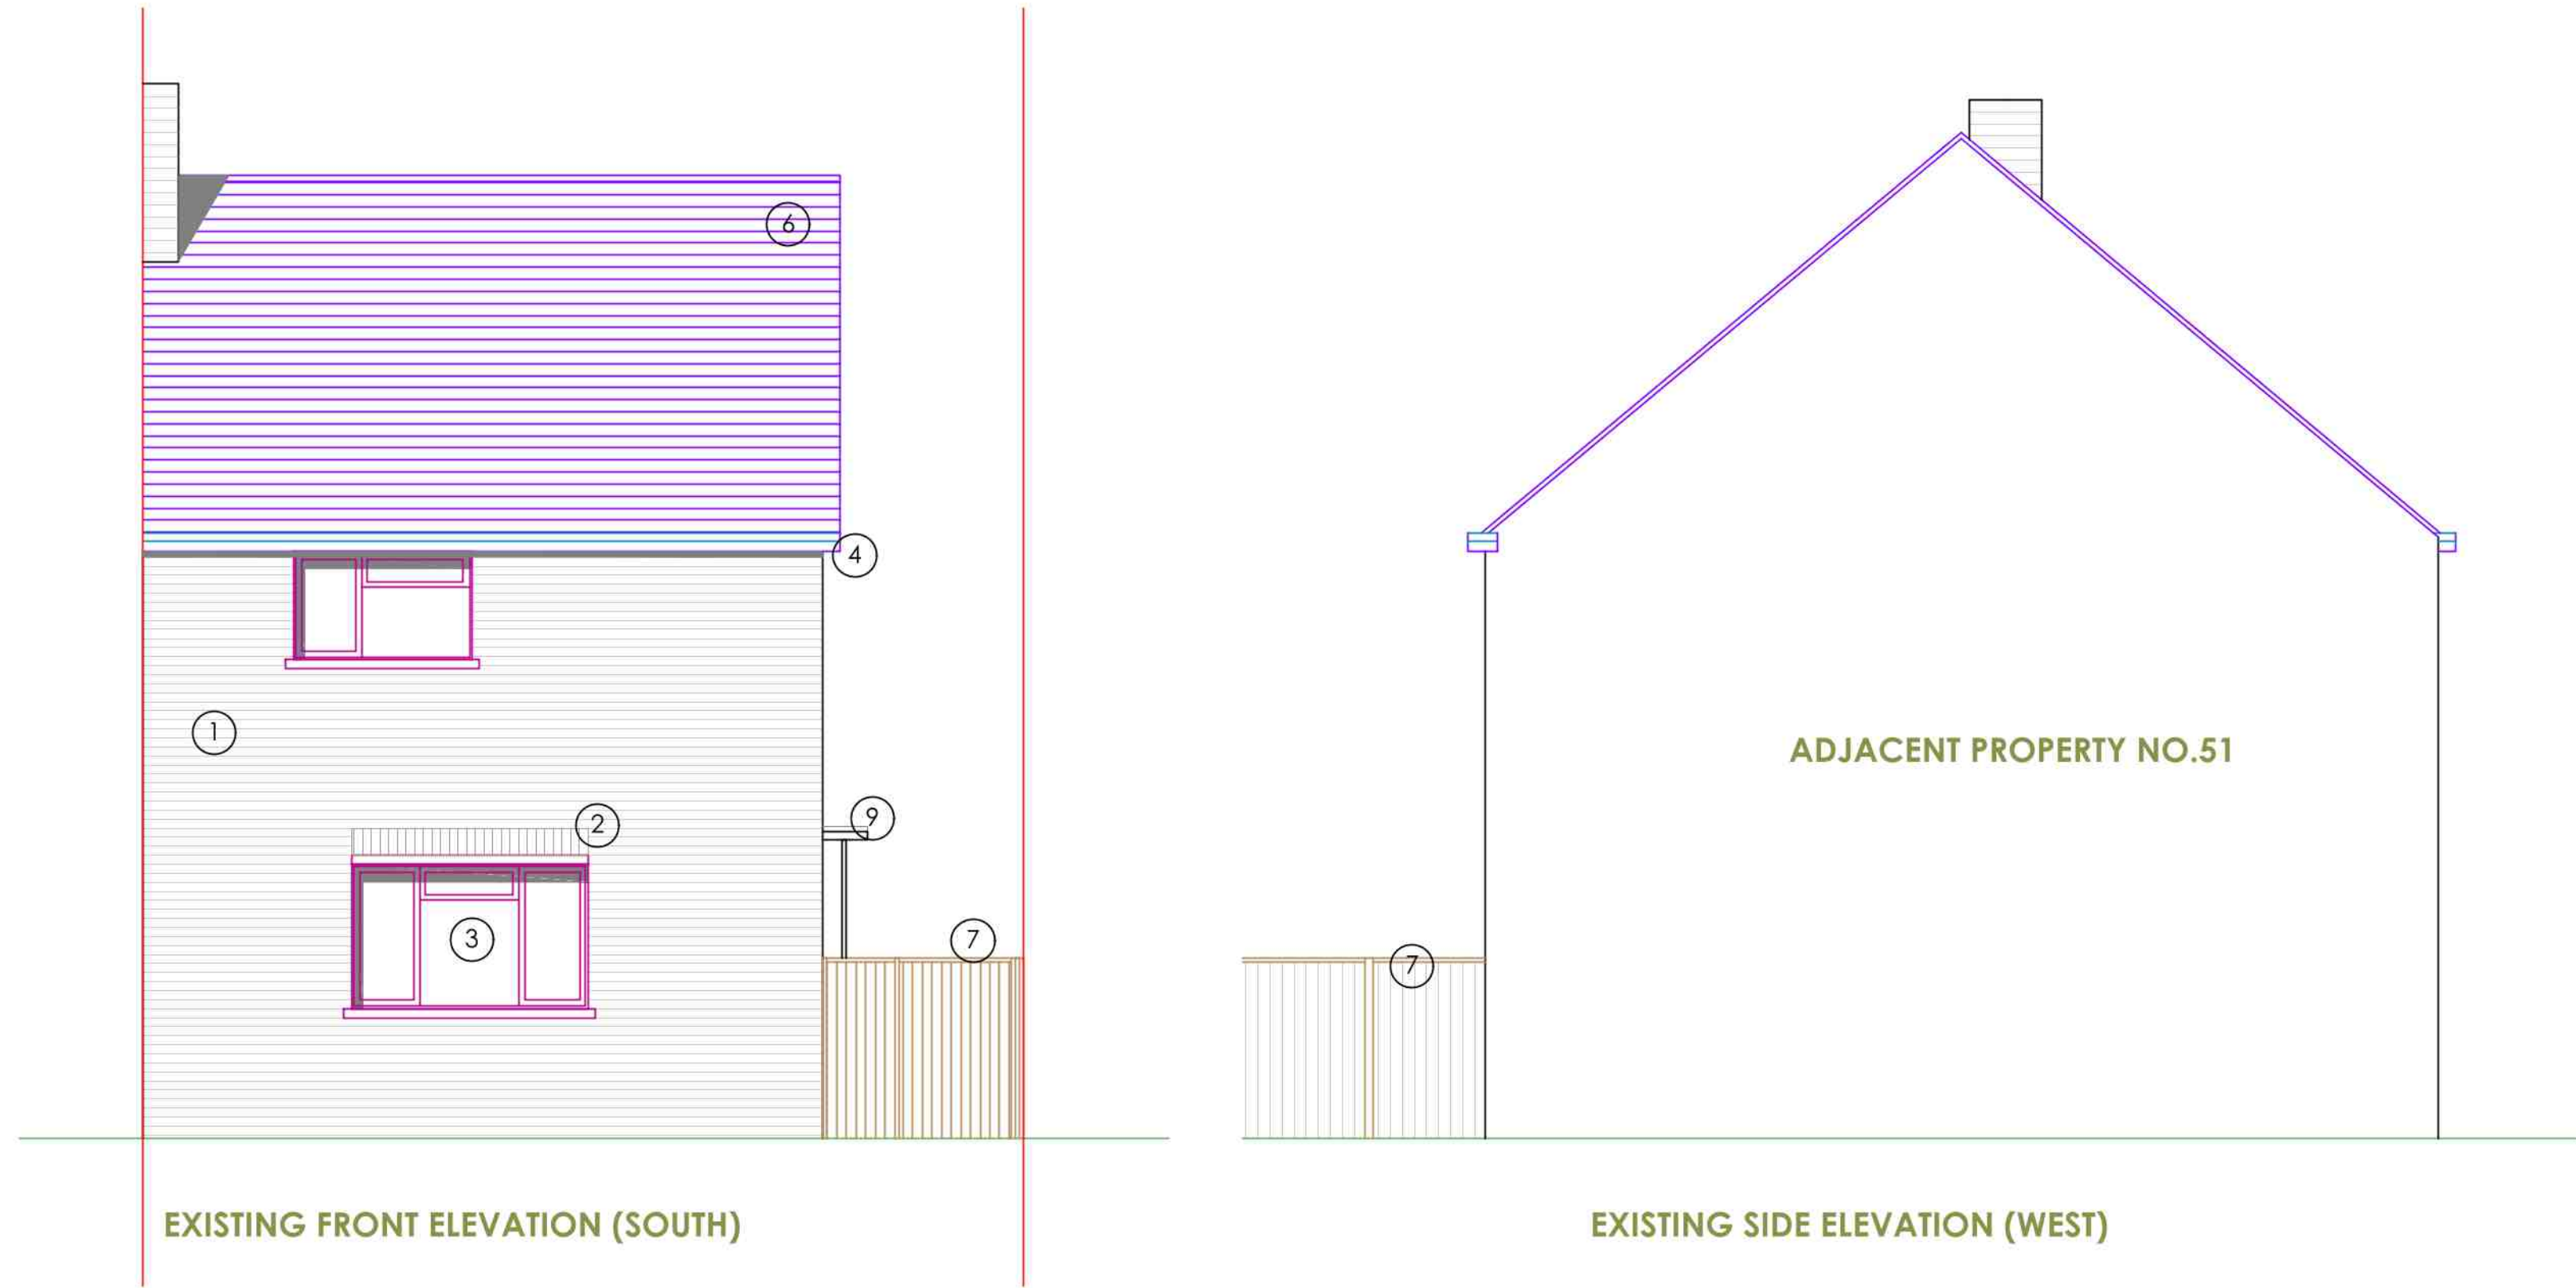


EXISTING MATERIALS KEY

- 1 RED/ORANGE BRICK FACADE
- 2 SOLDIER BRICK COURSE
- 3 WHITE uPVC WINDOWS AND DOORS
- 4 CONCRETE uPVC FASCIAS
- 5 WHITE uPVC GUTTERS AND RAINWATER GOODS
- 6 RUSTIC CONCRETE INTERLOCKING ROOF TILES
- 7 TIMBER FENCE PANELS
- 8 BROWN ENTRANCE DOORS
- 9 WHITE RENDER PORCH
- 10 PAINTED WHITE TIMBER DOORS

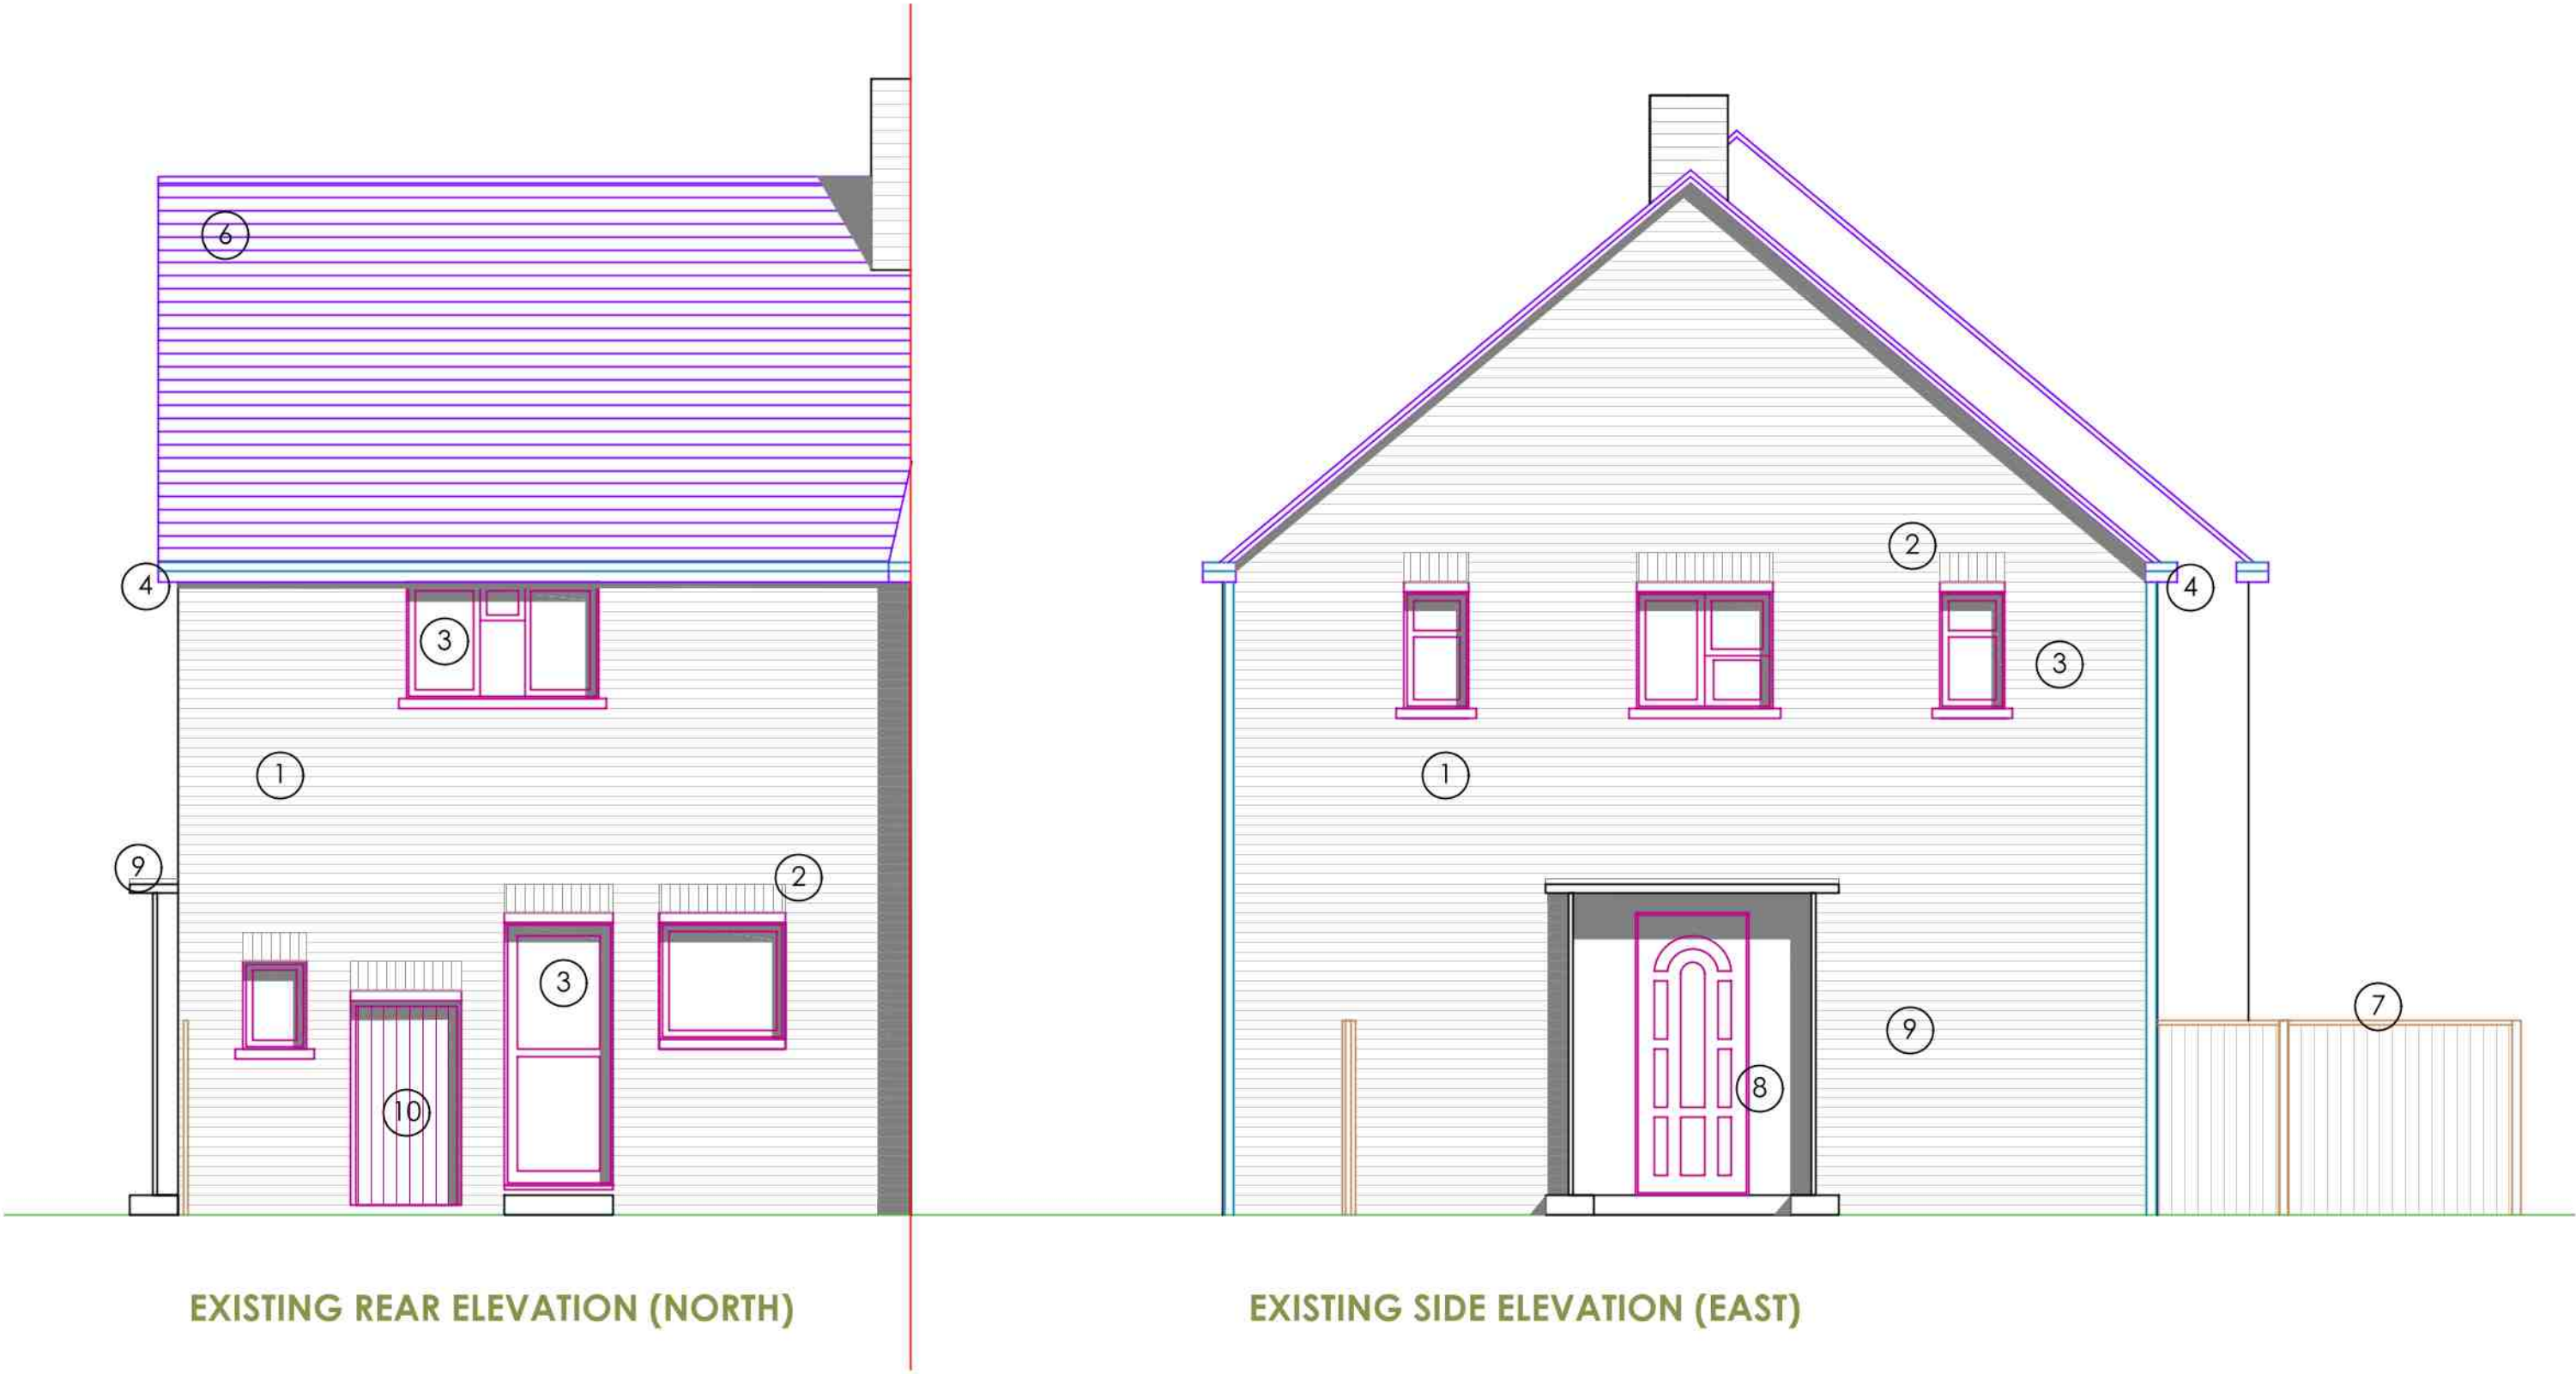

 Designess	<i>Client</i> Ms Radkowska 49 Chestnut Grove, Bognor Regis, PO22 9JF		<i>Drawn Date</i> 01/02/2021	
	<i>Job Title</i> Single Storey Rear Extension and side porch erection		<i>Scale</i> 1:50 @ A1	
	<i>Drawing Title</i> Existing Ground Floor Plan & Elevations		<i>Status</i> Planning Only	
			<i>Drawn By</i> AS	<i>Checked By</i> -
		<i>Drawing No.</i> CGB01.01		<i>Rev</i> 3
DO NOT SCALE FROM THIS DRAWING. ALL DIMENSIONS TO BE CHECKED ON SITE. THIS IS NOT A WORKING DRAWING. THIS DRAWING IS COPYRIGHT ©				