



LOCATION PLAN @ 1:1250


Site boundary marked in red

Supplied by Streetwise Maps Ltd

Licence no. 100047474

Scale 1:1250

0 50000 100000

 

INDICATIVE

NOTES:

ALL DIMENSIONS TO BE CHECKED ON SITE AND VERIFIED PRIOR TO COMMENCING WORKS/MANUFACTURE. ANY DISCREPANCIES TO BE REPORTED TO NOUVEAU ARCHITECTURE

THIS DRAWING IS PROTECTED BY COPYRIGHT. IT MAY NOT BE REPRODUCED IN ANY FORM OR BY ANY MEANS FOR ANY PURPOSE WITHOUT THE WRITTEN PERMISSION OF NOUVEAU ARCHITECTURE

ISSUED FOR PLANNING PURPOSES ONLY

Rev	Date	Description
Revisions		

CLIENT:

Mrs H Smit
To Many Rooms Ltd
13 Southdown Road
West Sussex
PO21 2JS

PROJECT:

Alterations & Extensions
9 Annandale Avenue
Bognor Regis
PO21 2ES

DRAWING TITLE:

Existing & Proposed Site Plan &
Location Plan

PLANNING APPLICATION


NOUVEAU ARCHITECTURE

9 Bere Lane
Knowle Village
Hampshire
PO17 5GL
Tel: 01329 833396
Email: info@nouveau-architecture.co.uk
Web: www.nouveau-architecture.co.uk



SCALE:	As shown @ A3	
DATE:	Sep 2021	
DRAWN:	ASW	
CHECKED BY:	CW	
DRAWING NO:		
N345	PL01	

A3/42b/297

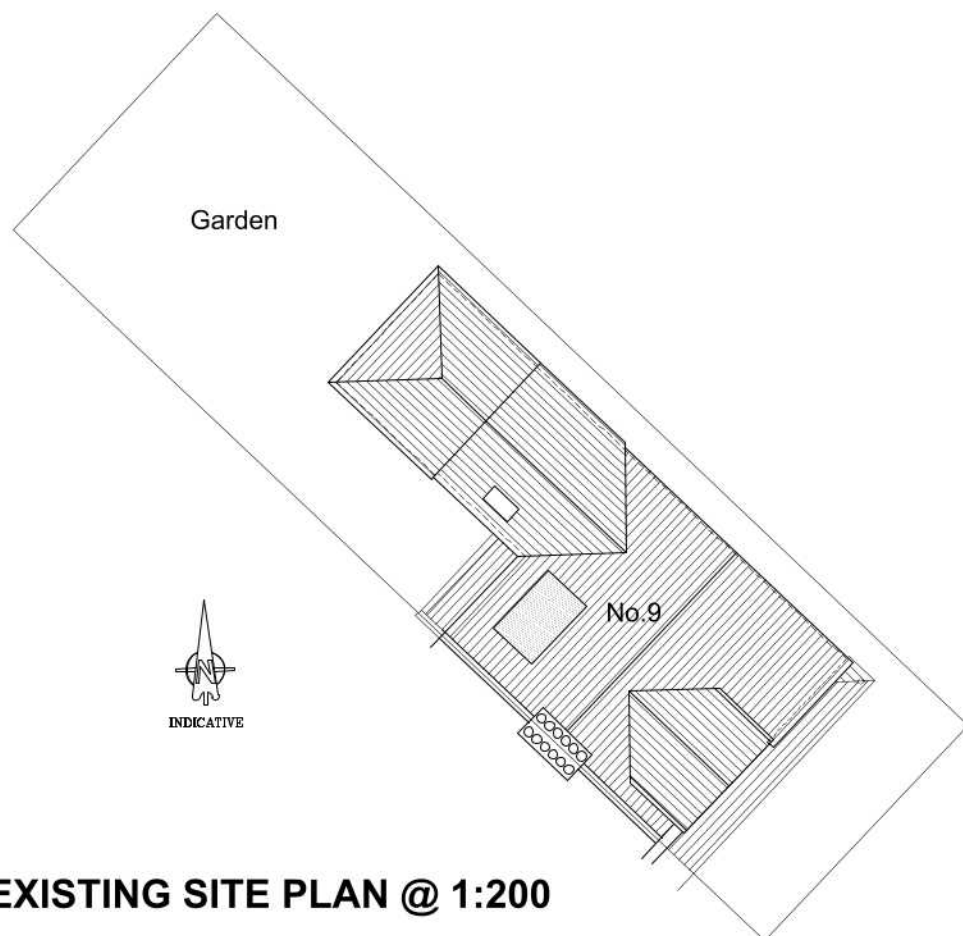

EXISTING SITE PLAN @ 1:200

Scale 1:200

0 2m 4m 6m 8m 10m



INDICATIVE